

ALAMEDA POINT REDEVELOPMENT PLANS: BUILDING 9 - 707 W. TOWER AVENUE

PROPOSED PROJECT

PROJECT DIRECTORY



DEVELOPER:

SRMERNST DEVELOPMENT PARTNERS
2220 LIVINGSTON STREET
SUITE 208
OAKLAND, CA 94606

CONTACT: JOE ERNST
TEL: (510) 219-5376
FAX: (510) 380-7056
JERNST@SRMERNST.COM

BRENNAN GERAGHTY
TEL: (510) 414-3930
BGERAGHTY@SRMERNST.COM

ARCHITECT:

FME ARCHITECTURE + DESIGN
500 MONTGOMERY ST.
SAN FRANCISCO, CA 94111

CONTACT: TERRI EMERY
TEL: (415)434-0320
FAX: (415)434-2409
TERRI.EMERY@FME-ARCH.COM

DEREK CUNHA
TEL: (415)434-0320
DEREK.CUNHA@FME-ARCH.COM

STRUCTURAL ENGINEER:

HOLMES CULLEY
235 MONTGOMERY STREET, SUITE 1250
SAN FRANCISCO, CA 94101

CONTACT: RICHARD DREYER
TEL: (415) 693-1600
FAX: (415) 693-1760
DDREYER@HOLMESCULEY.COM

HUGO GOMEZ
TEL: (415) 693-1600
HGOMEZ@HOLMESCULLEY.COM


EXISTING CONDITIONS



VICINITY MAP



KEY PLAN

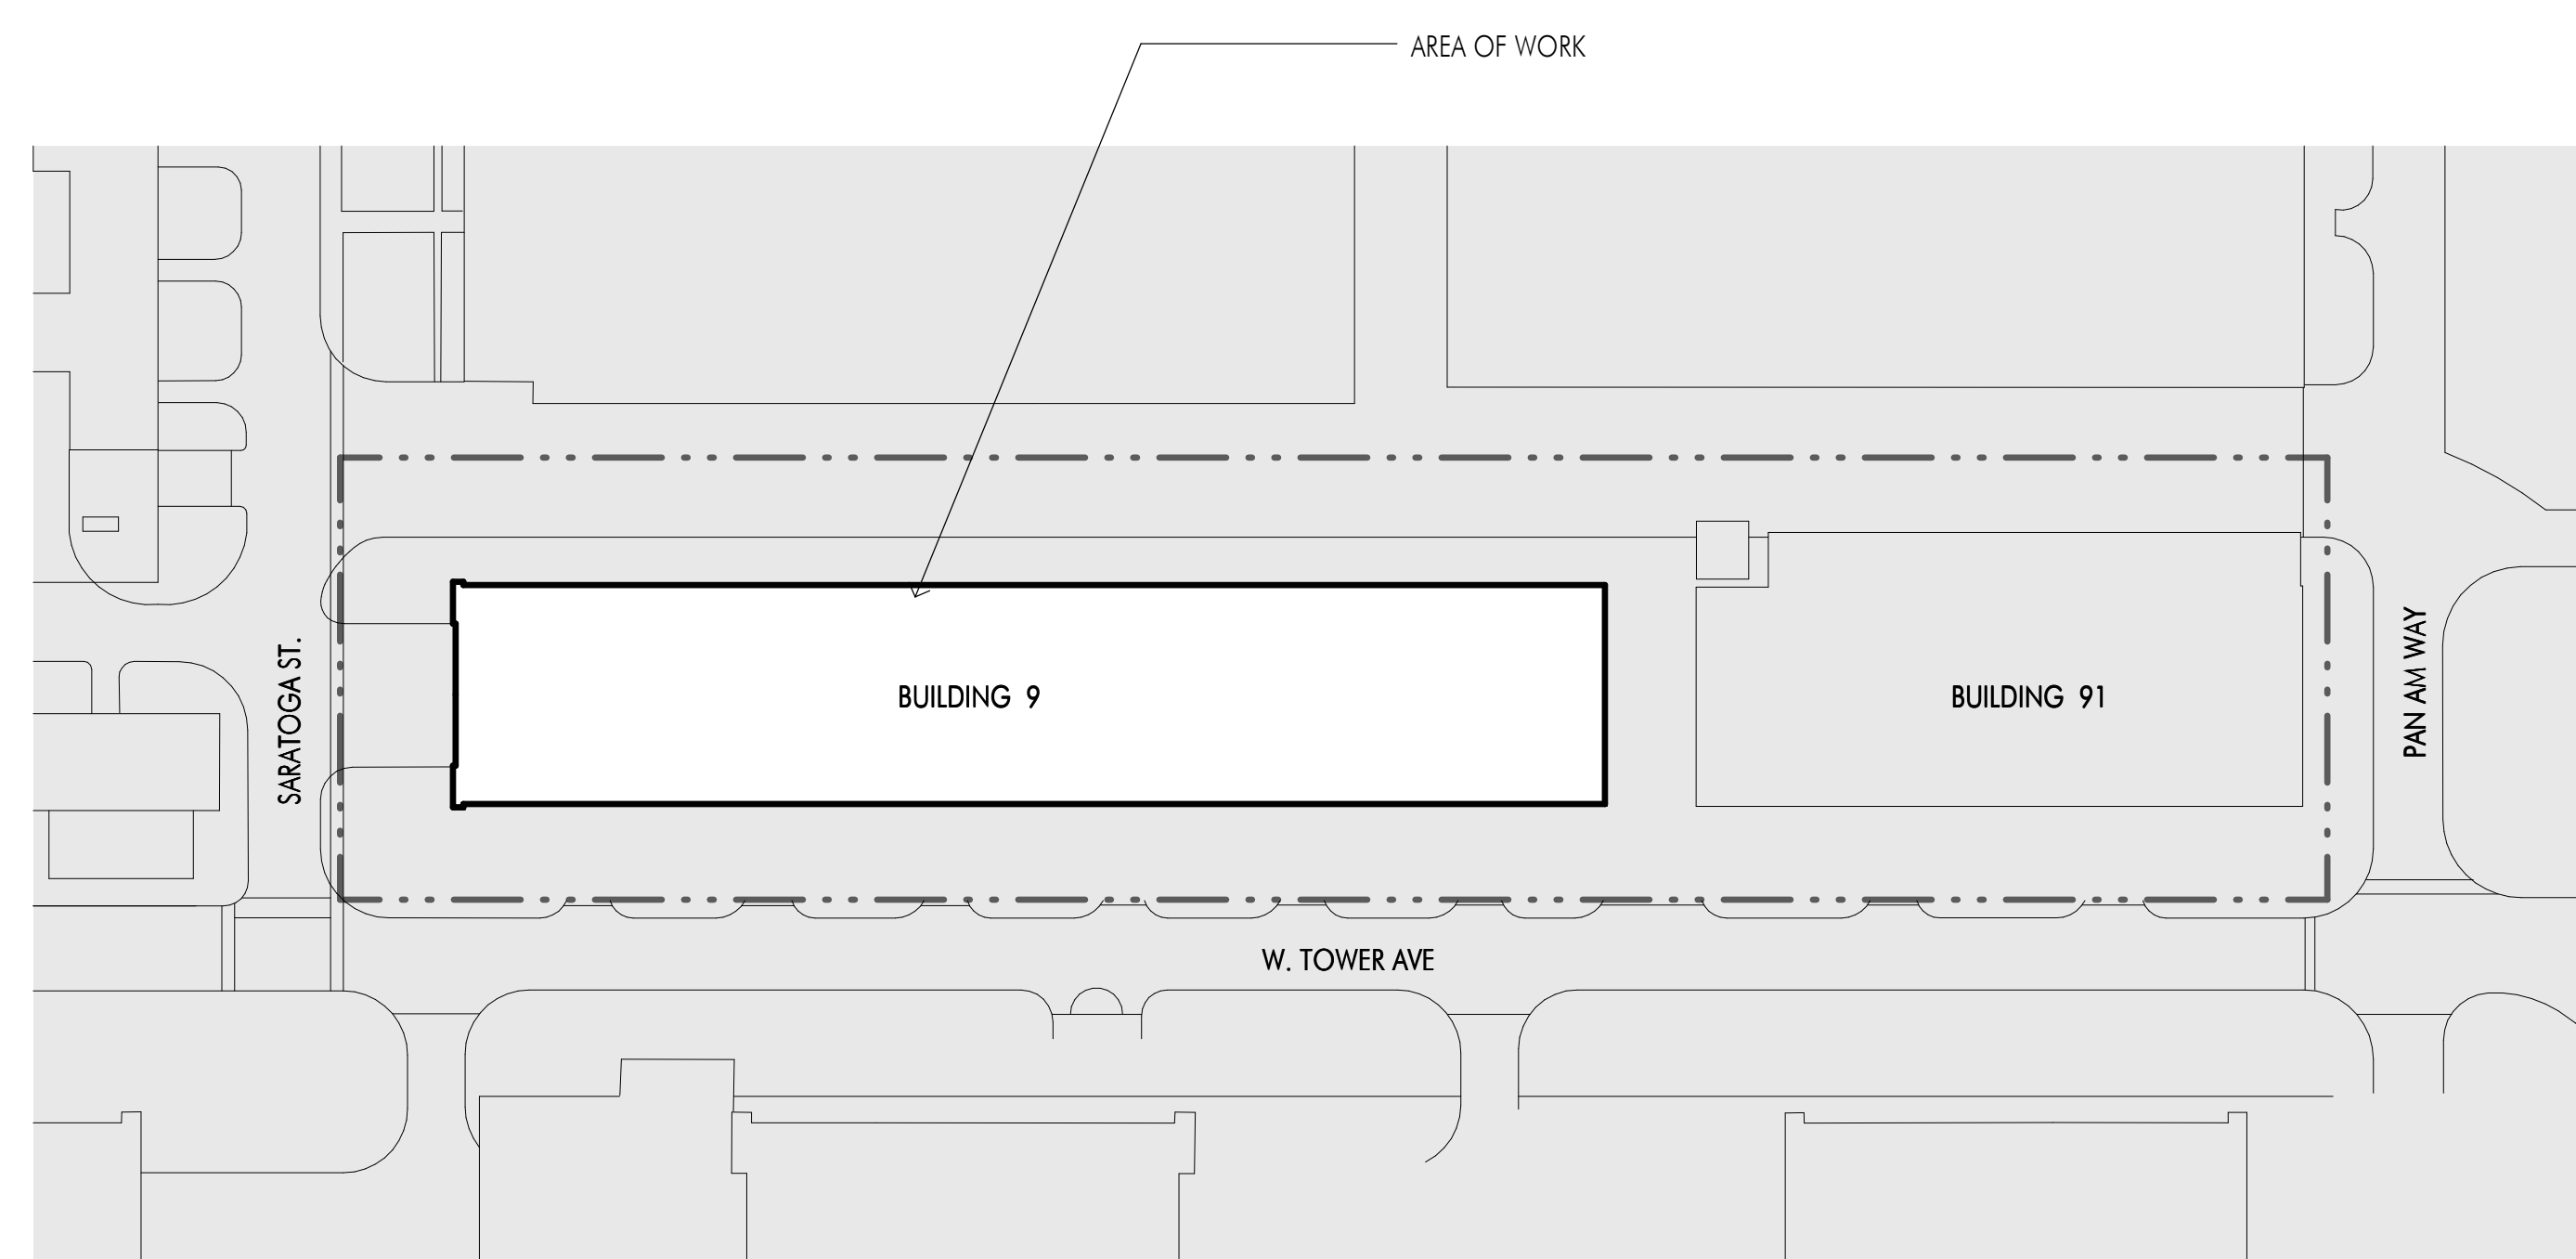

DRAWING INDEX

☒ ISSUED WITH REVISION
☐ ISSUED
 R=REFERENCE DRAWING

GENERAL INFORMATION




AO.0	COVER SHEET
AO.1	MASTER INFRASTRUCTURE PLAN (MIP) DRAWINGS
	ALAMEDA POINT - TRACT 8315 TENTATIVE MAP

SITE DESIGN DRAWINGS


A1.0	PRELIMINARY MASTER SITE PLAN WITH MIP
A1.0-a	PRELIMINARY MASTER SITE PLAN WITH EXISTING SITE CONDITIONS
A1.1	SITE PLAN
C1	UTILITY AND STORMWATER MANAGEMENT PLAN
C2	SITE DISTURBANCE AREA

BUILDING DESIGN DRAWINGS


A2.0	BUILDING PLANS
A3.0	BUILDING ELEVATIONS
A3.1	BUILDING ELEVATIONS
A3.2	BUILDING ELEVATIONS - ALTERNATE
A4.0	BUILDING PERSPECTIVES
A4.1	BUILDING PERSPECTIVES - ALTERNATE

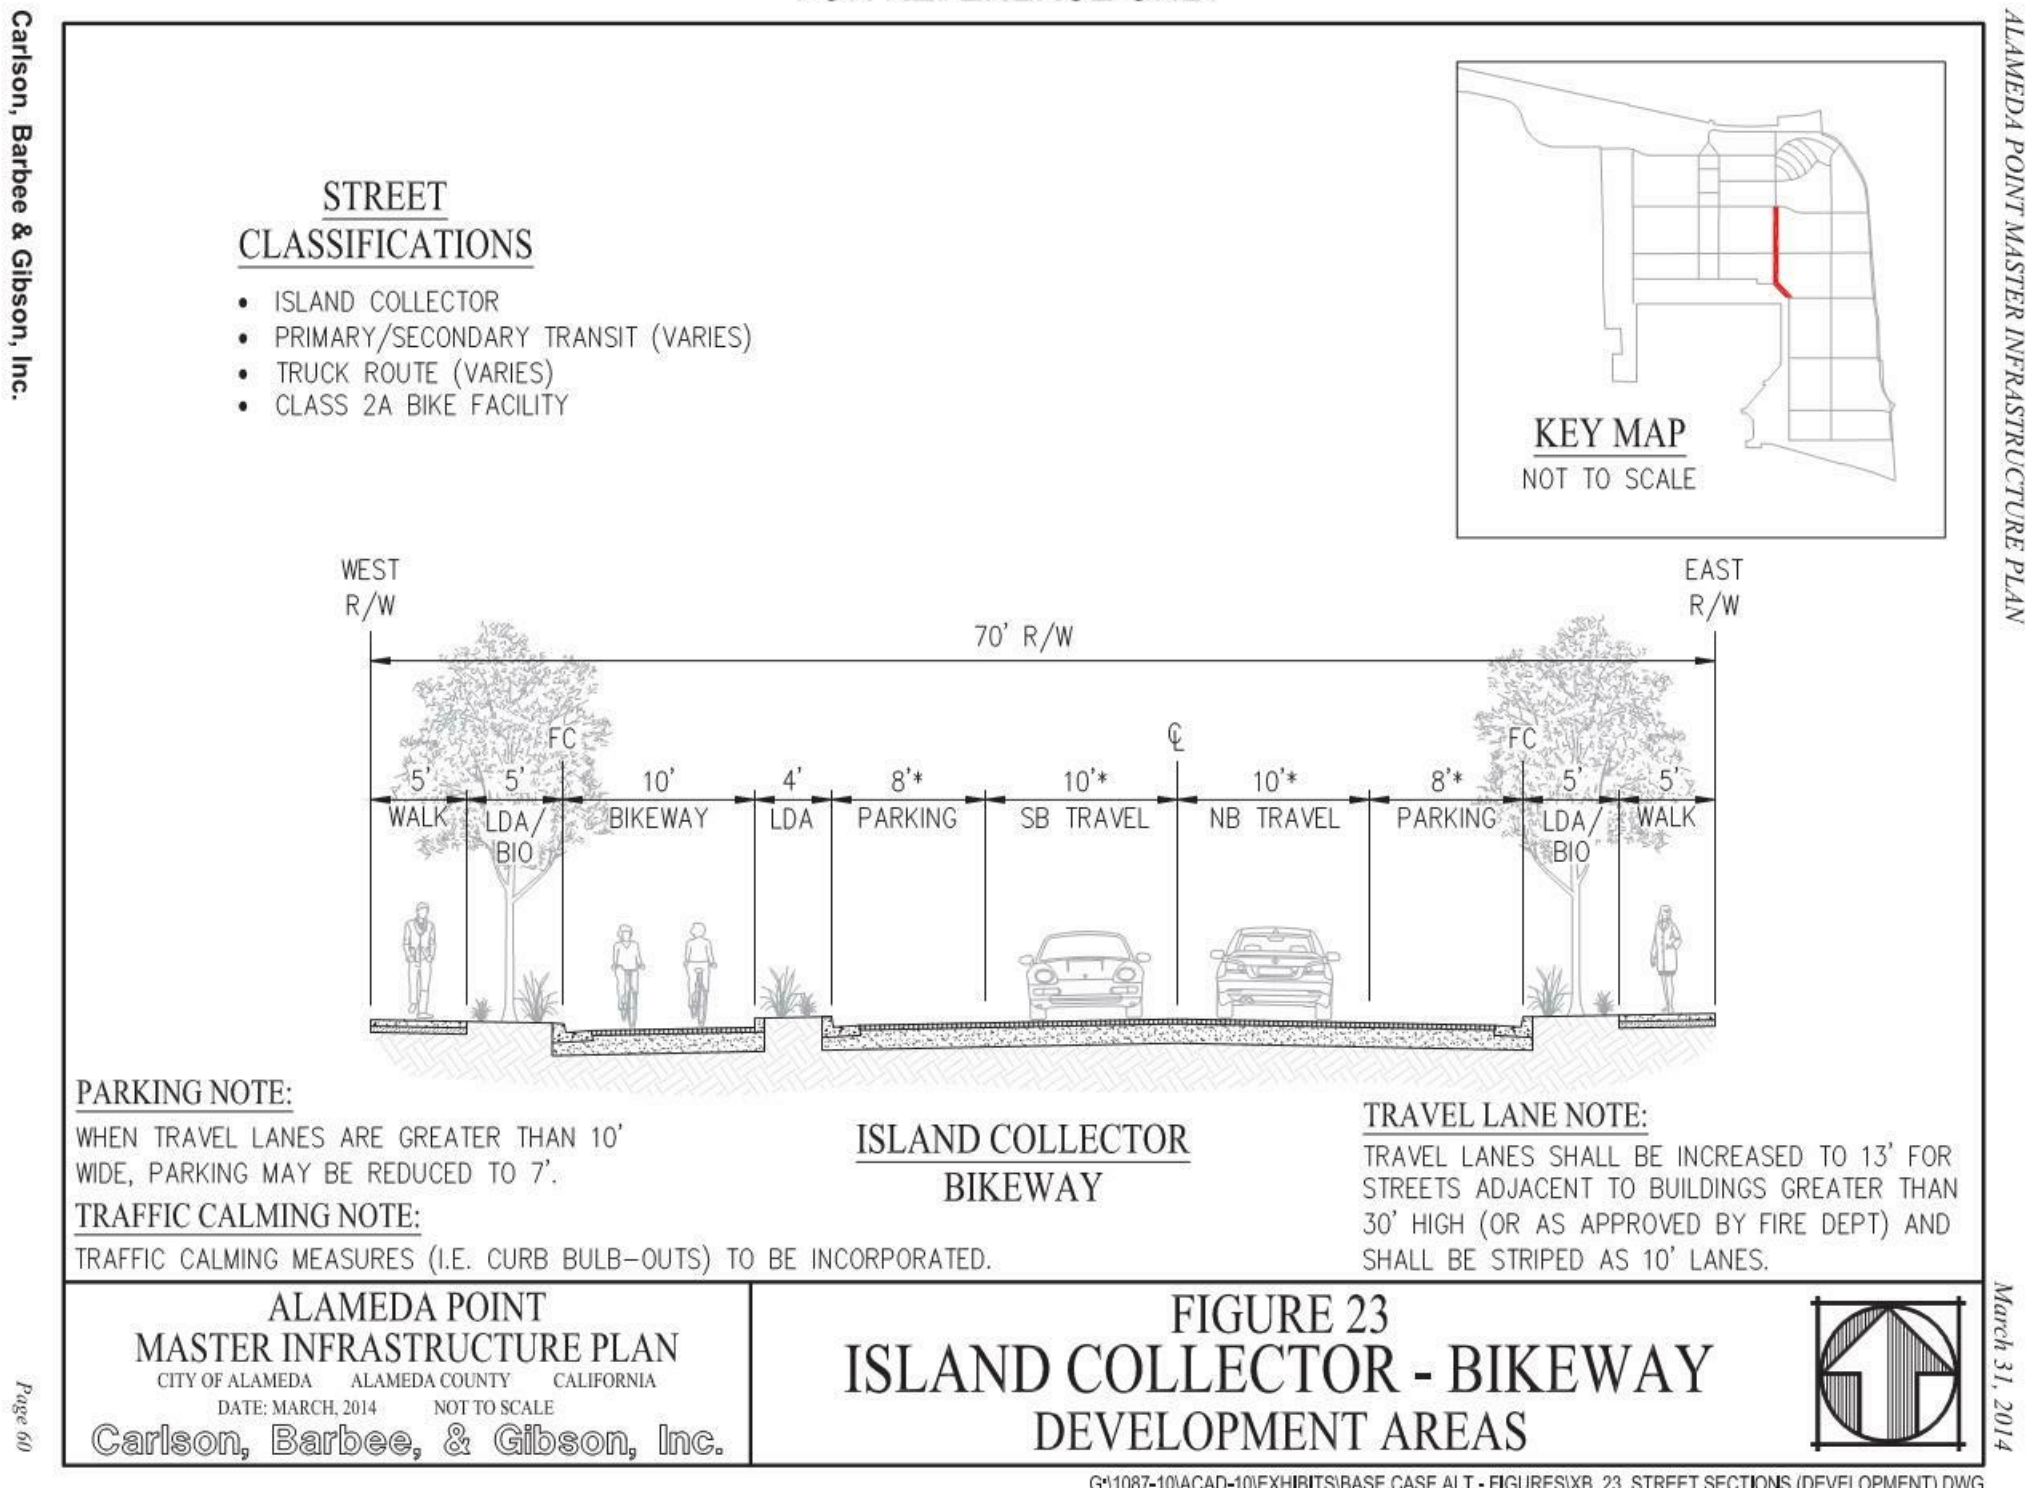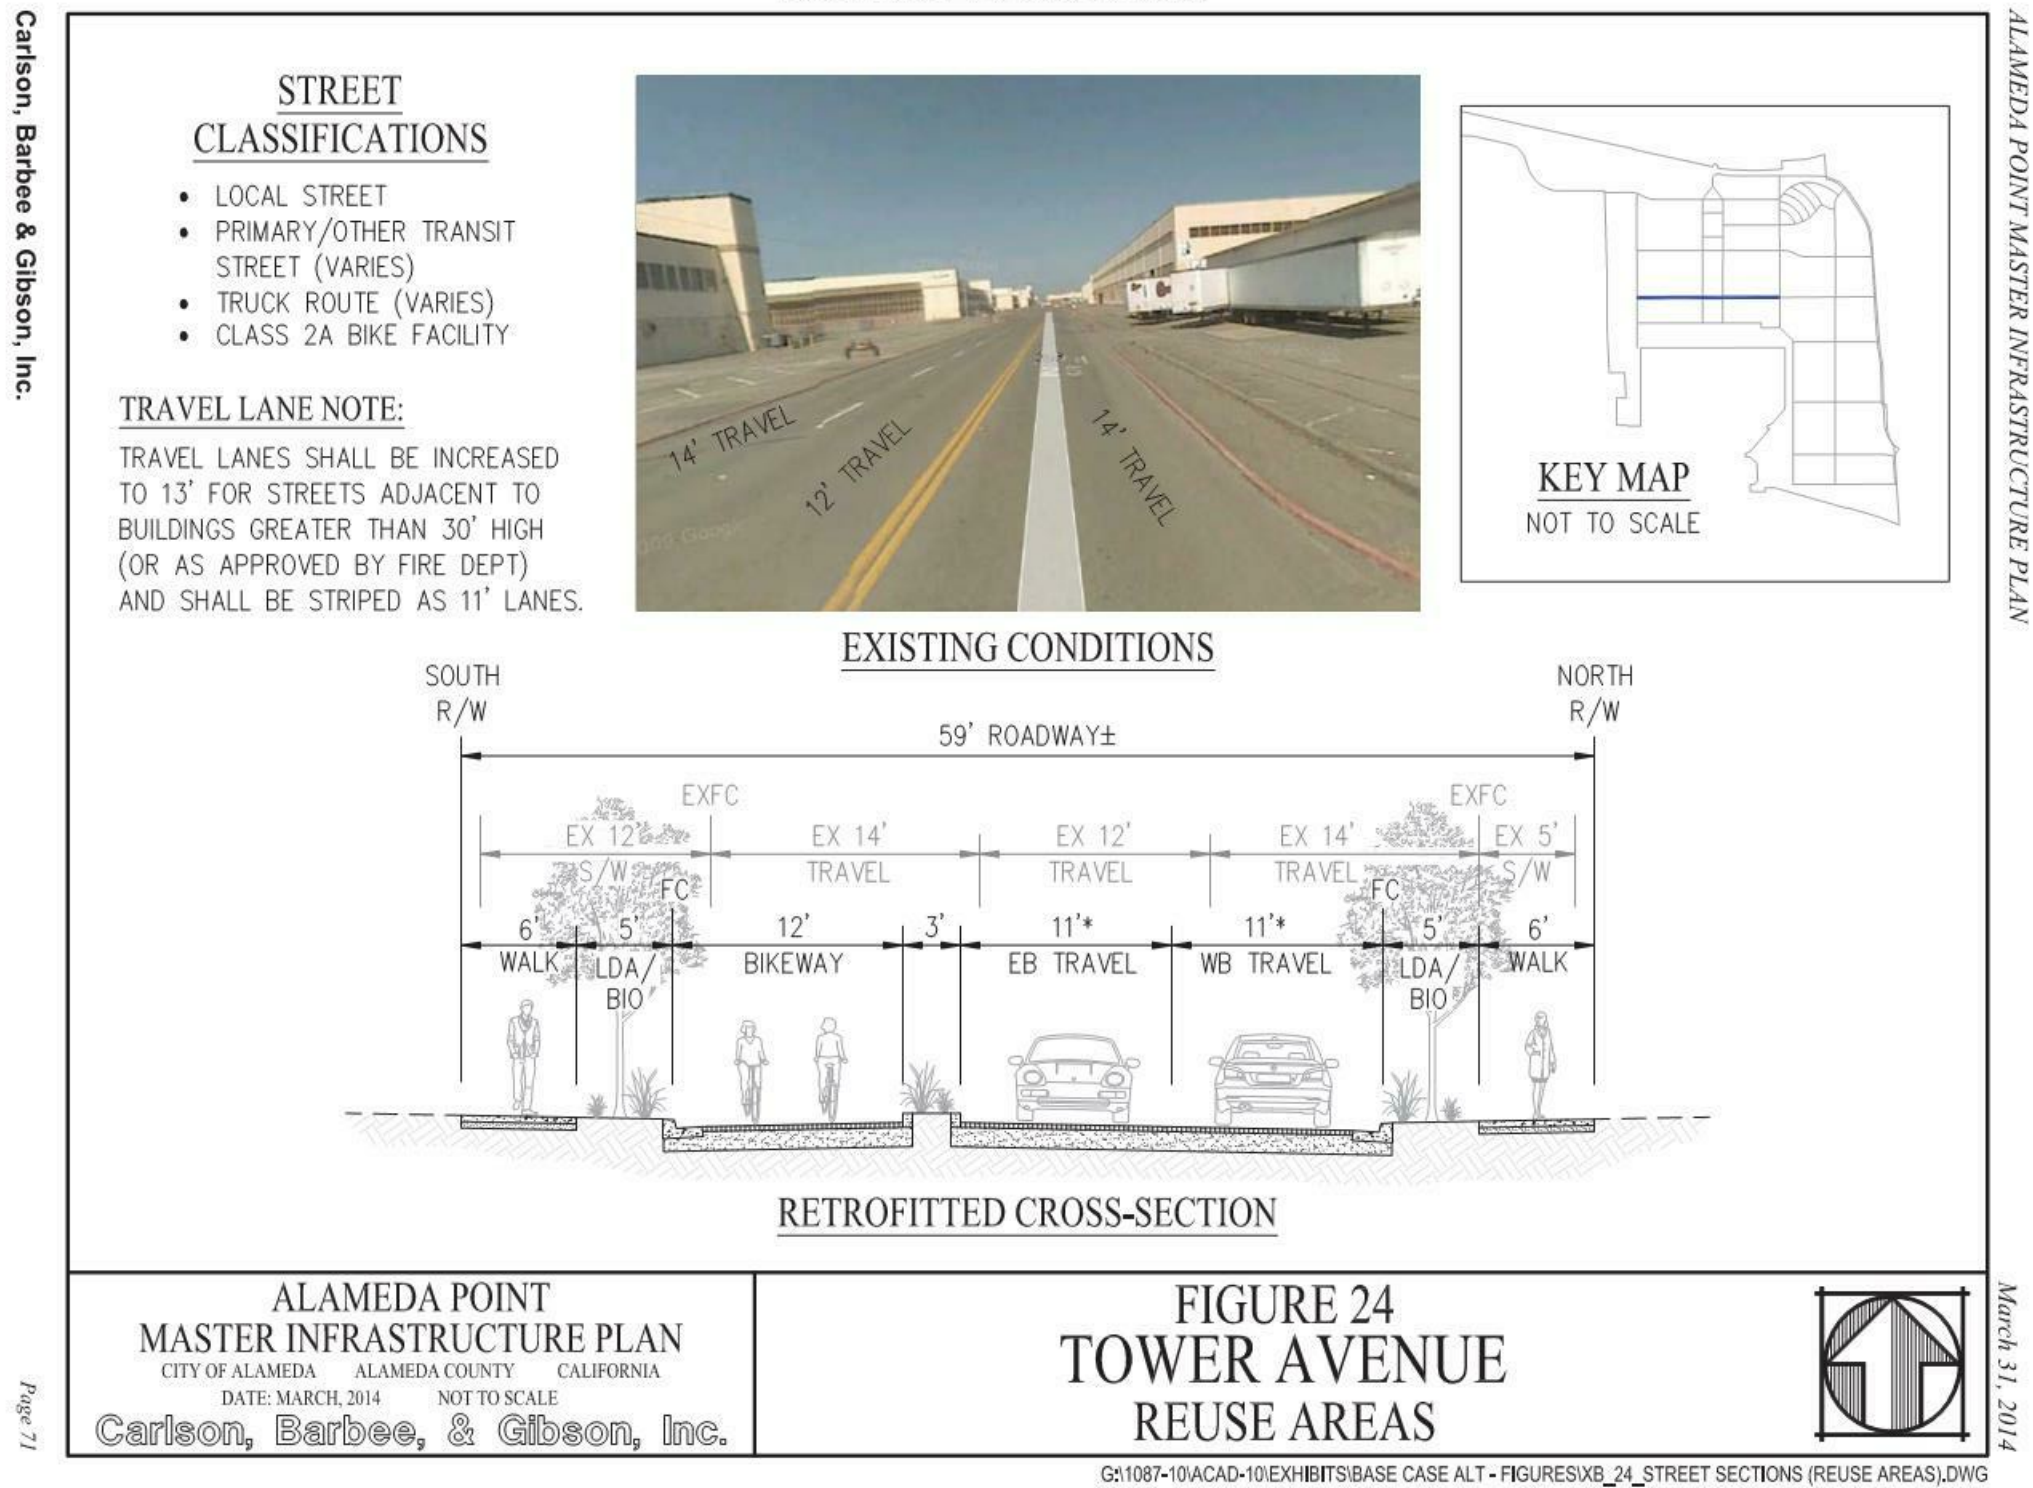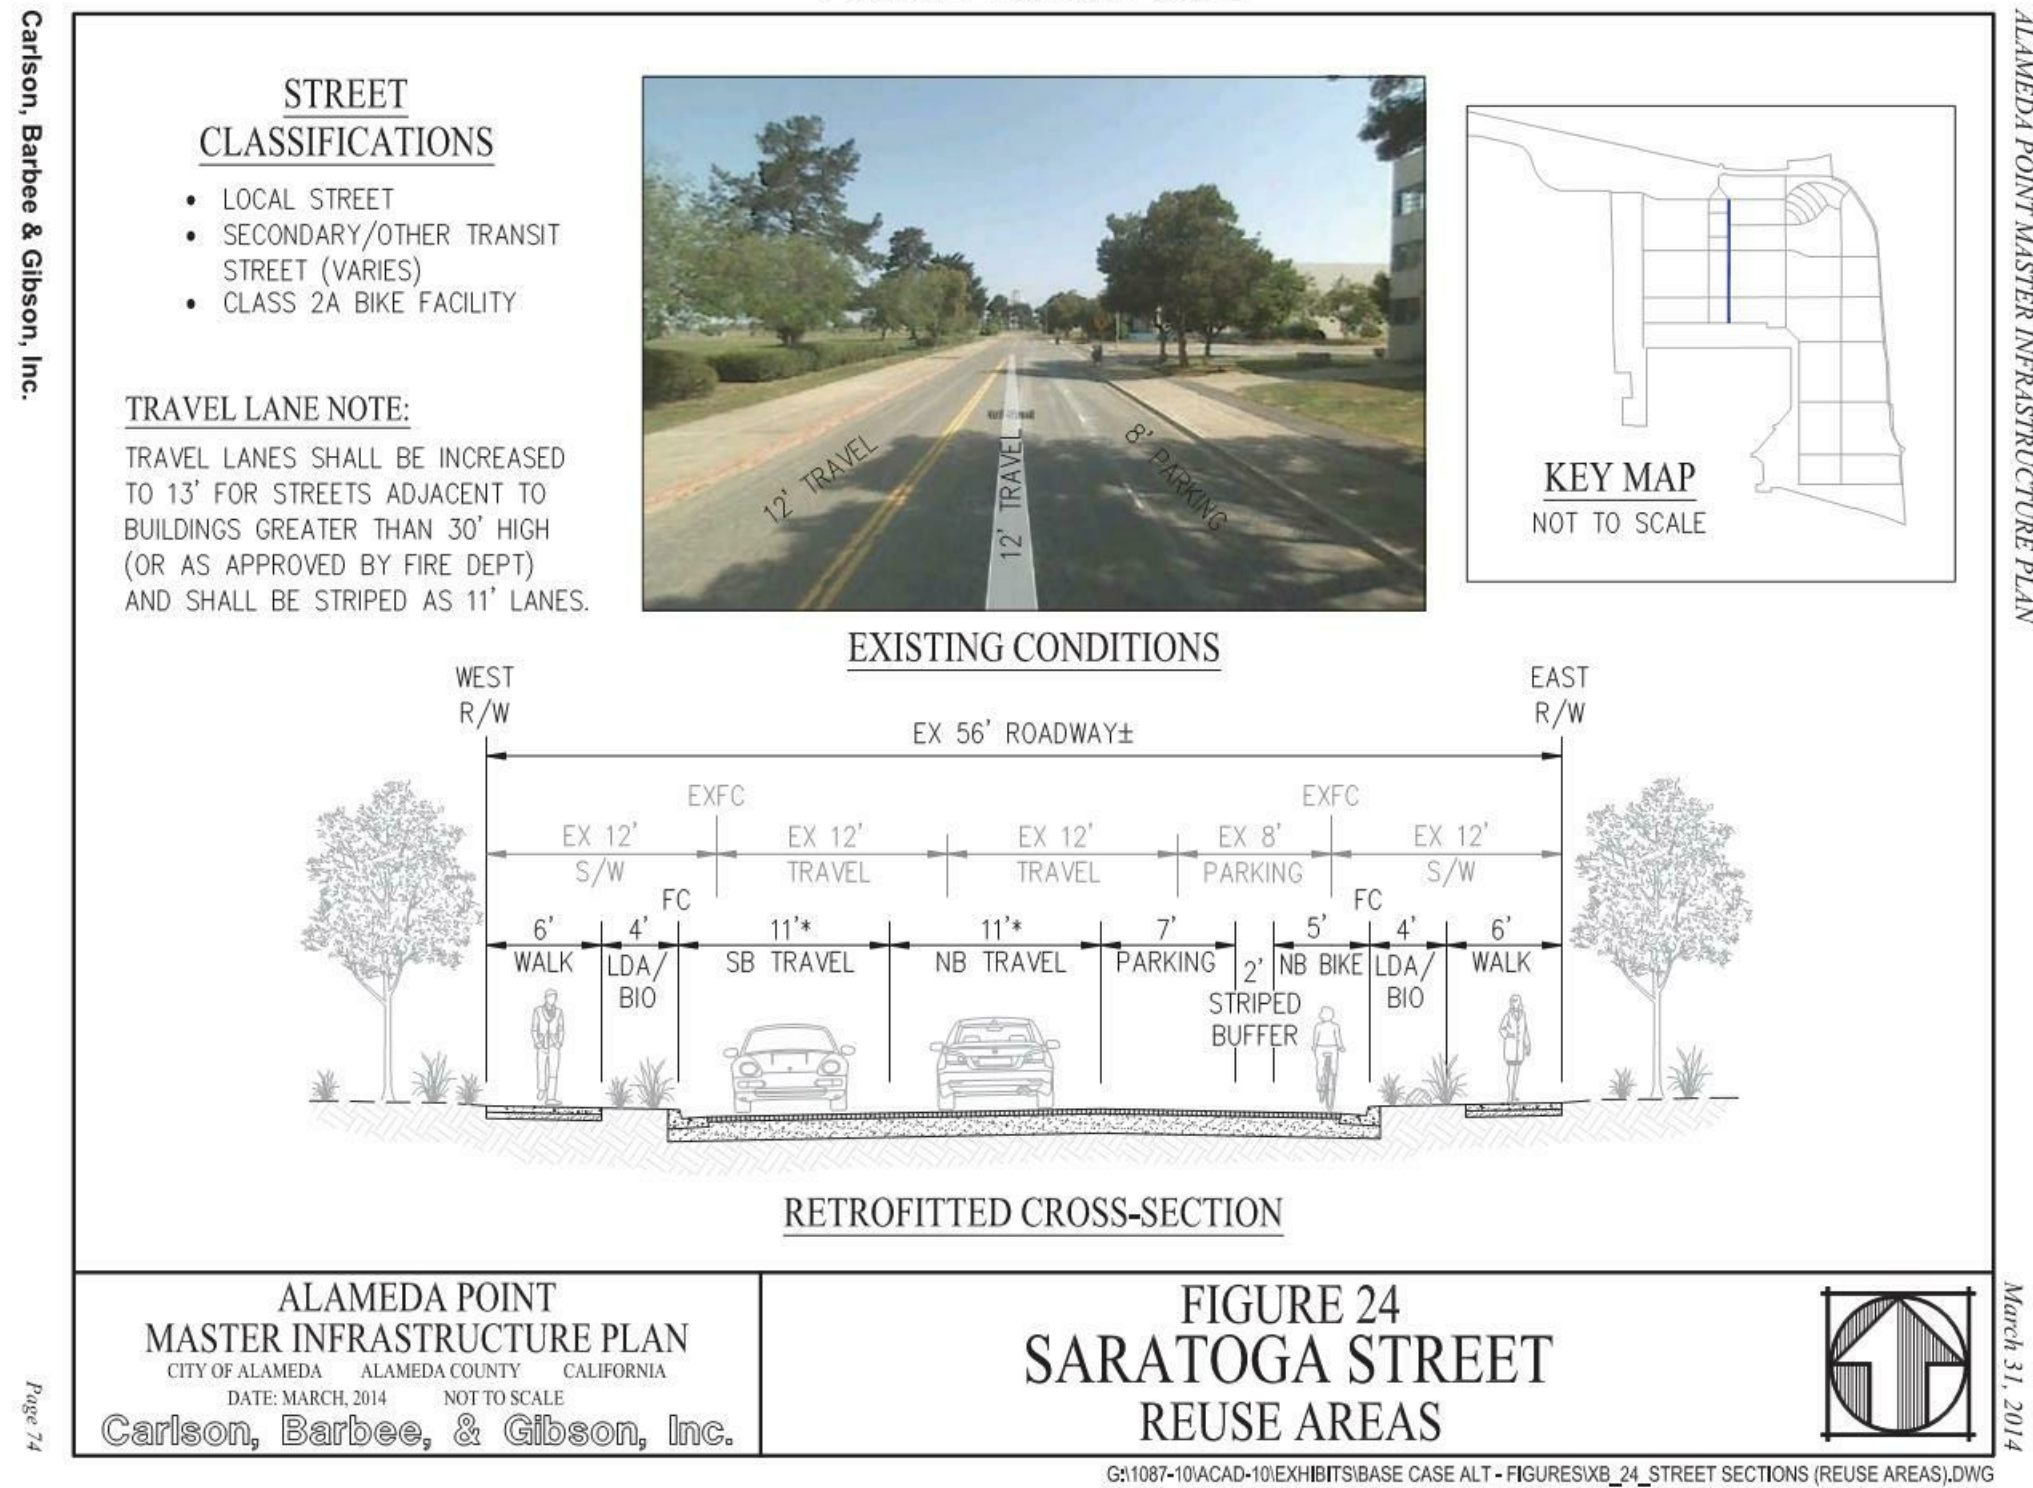

FOR REFERENCE ONLY

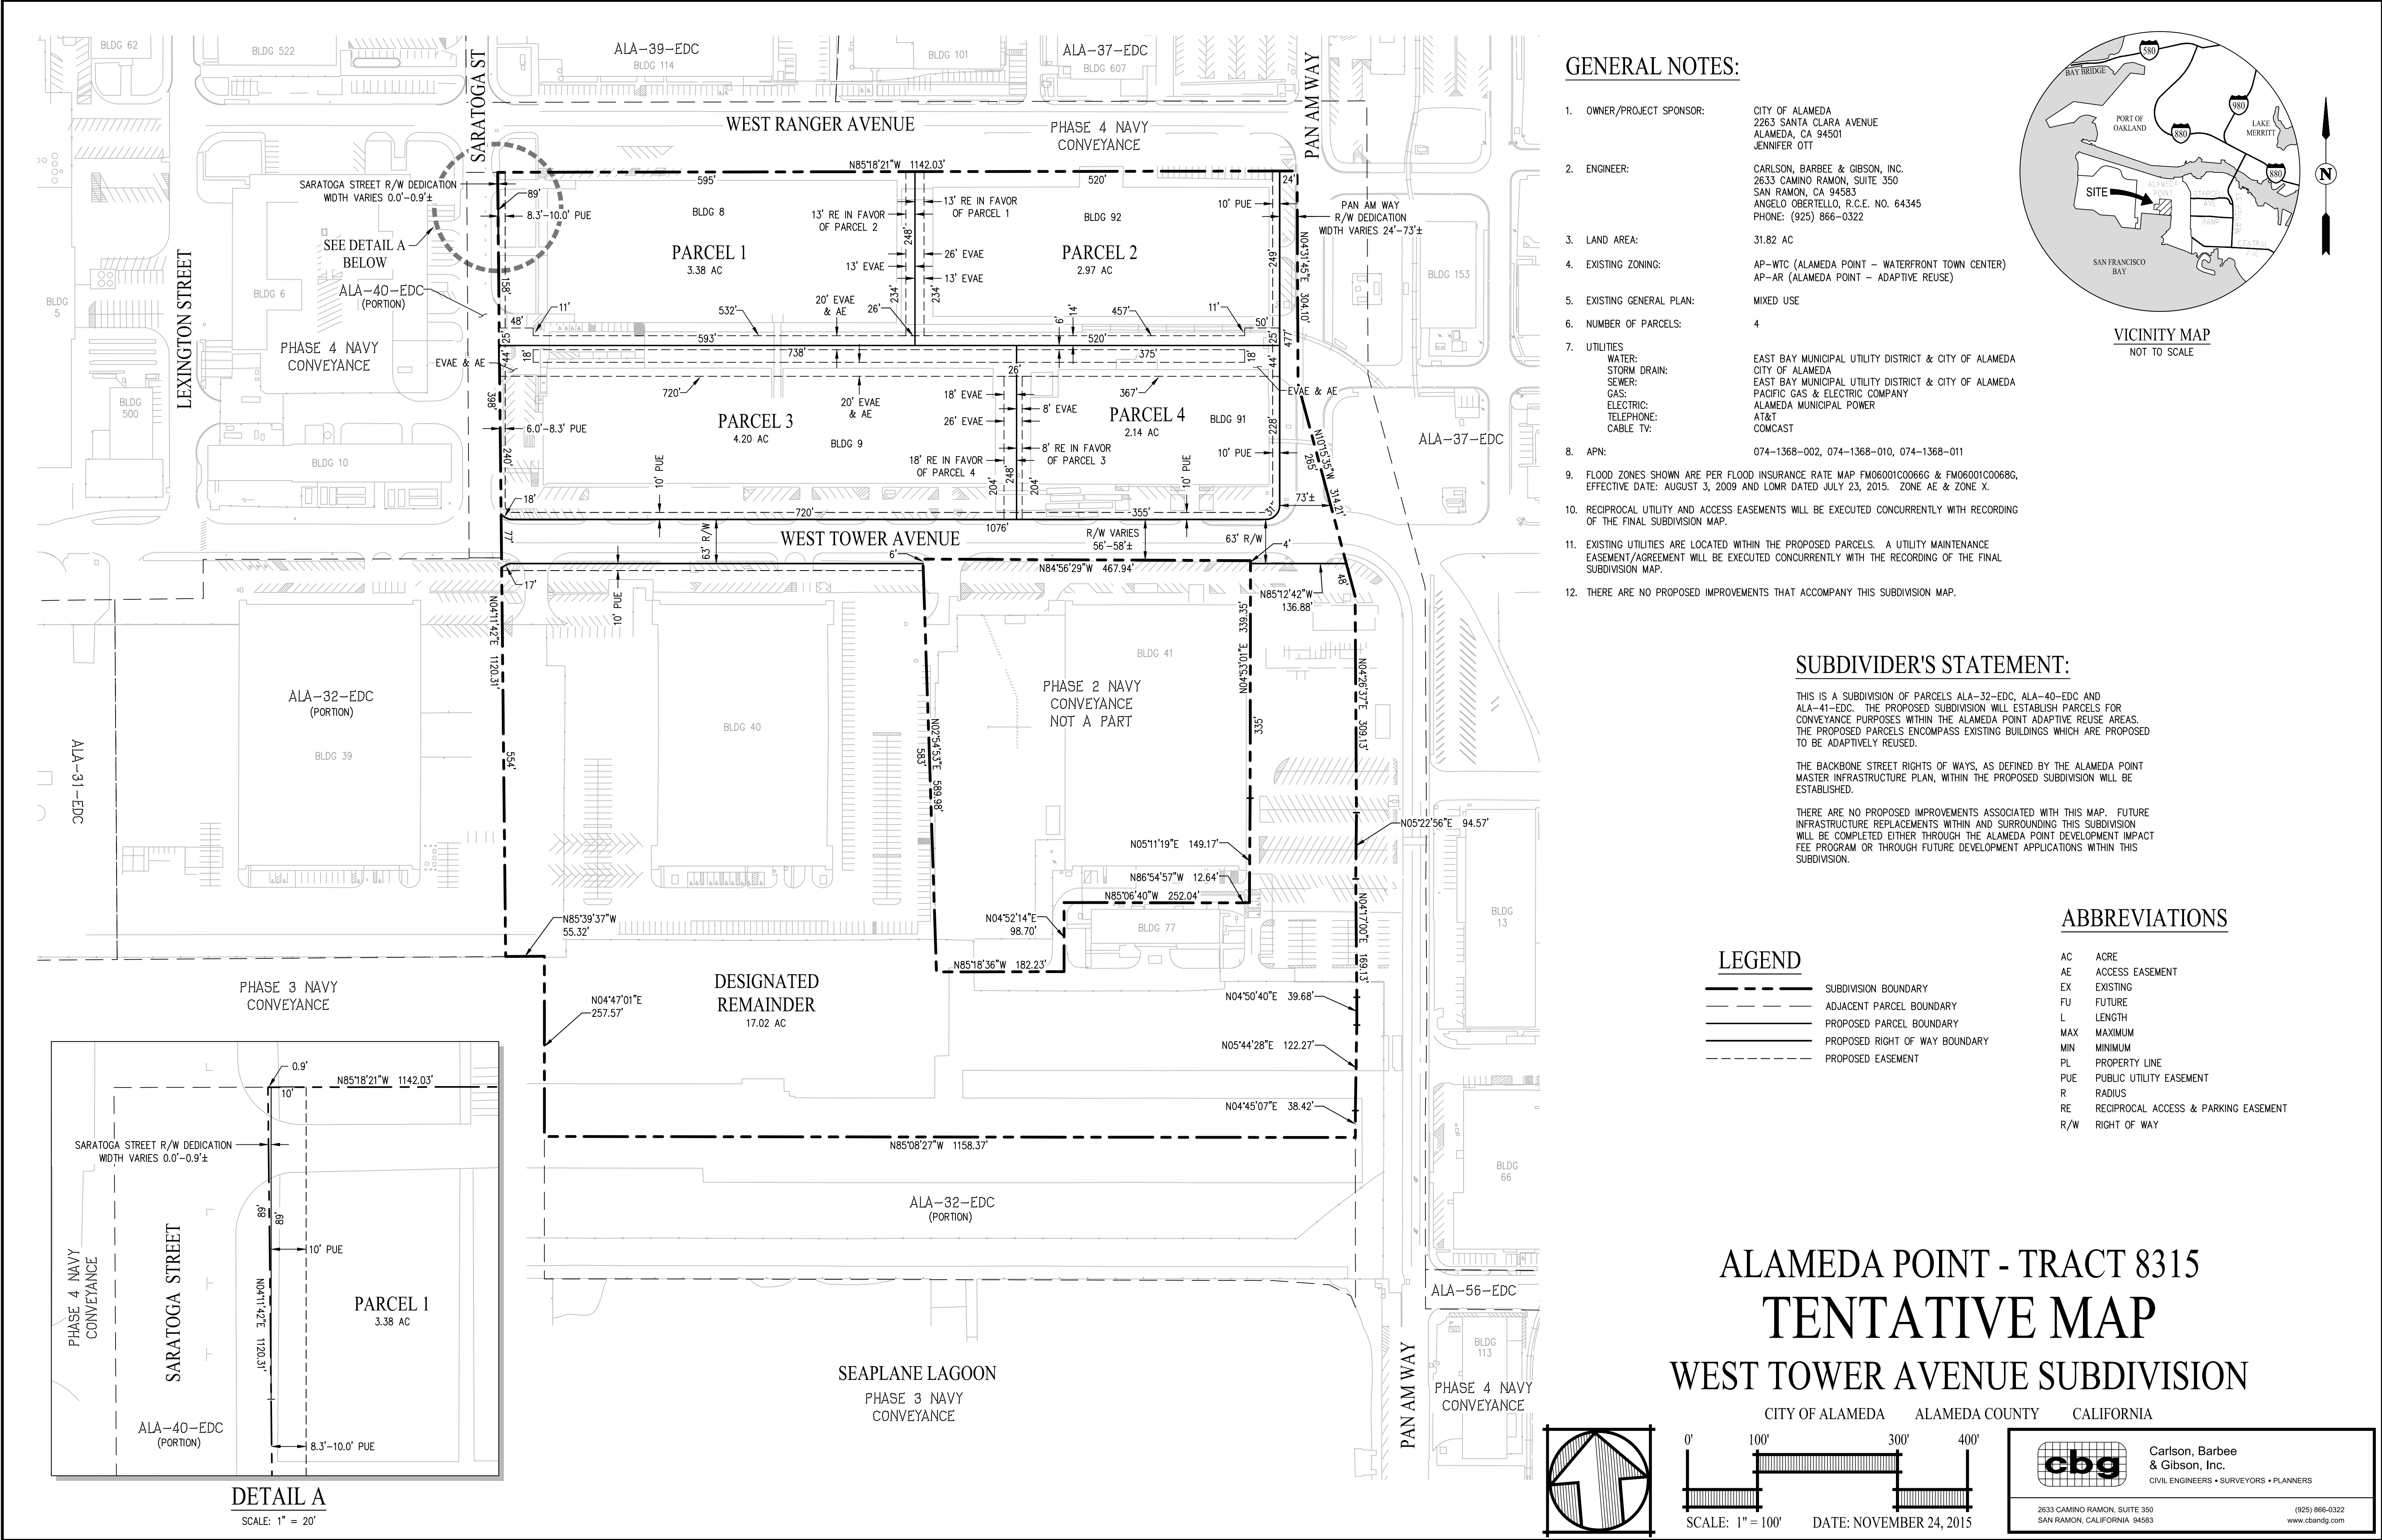


CONCEPT IMAGERY

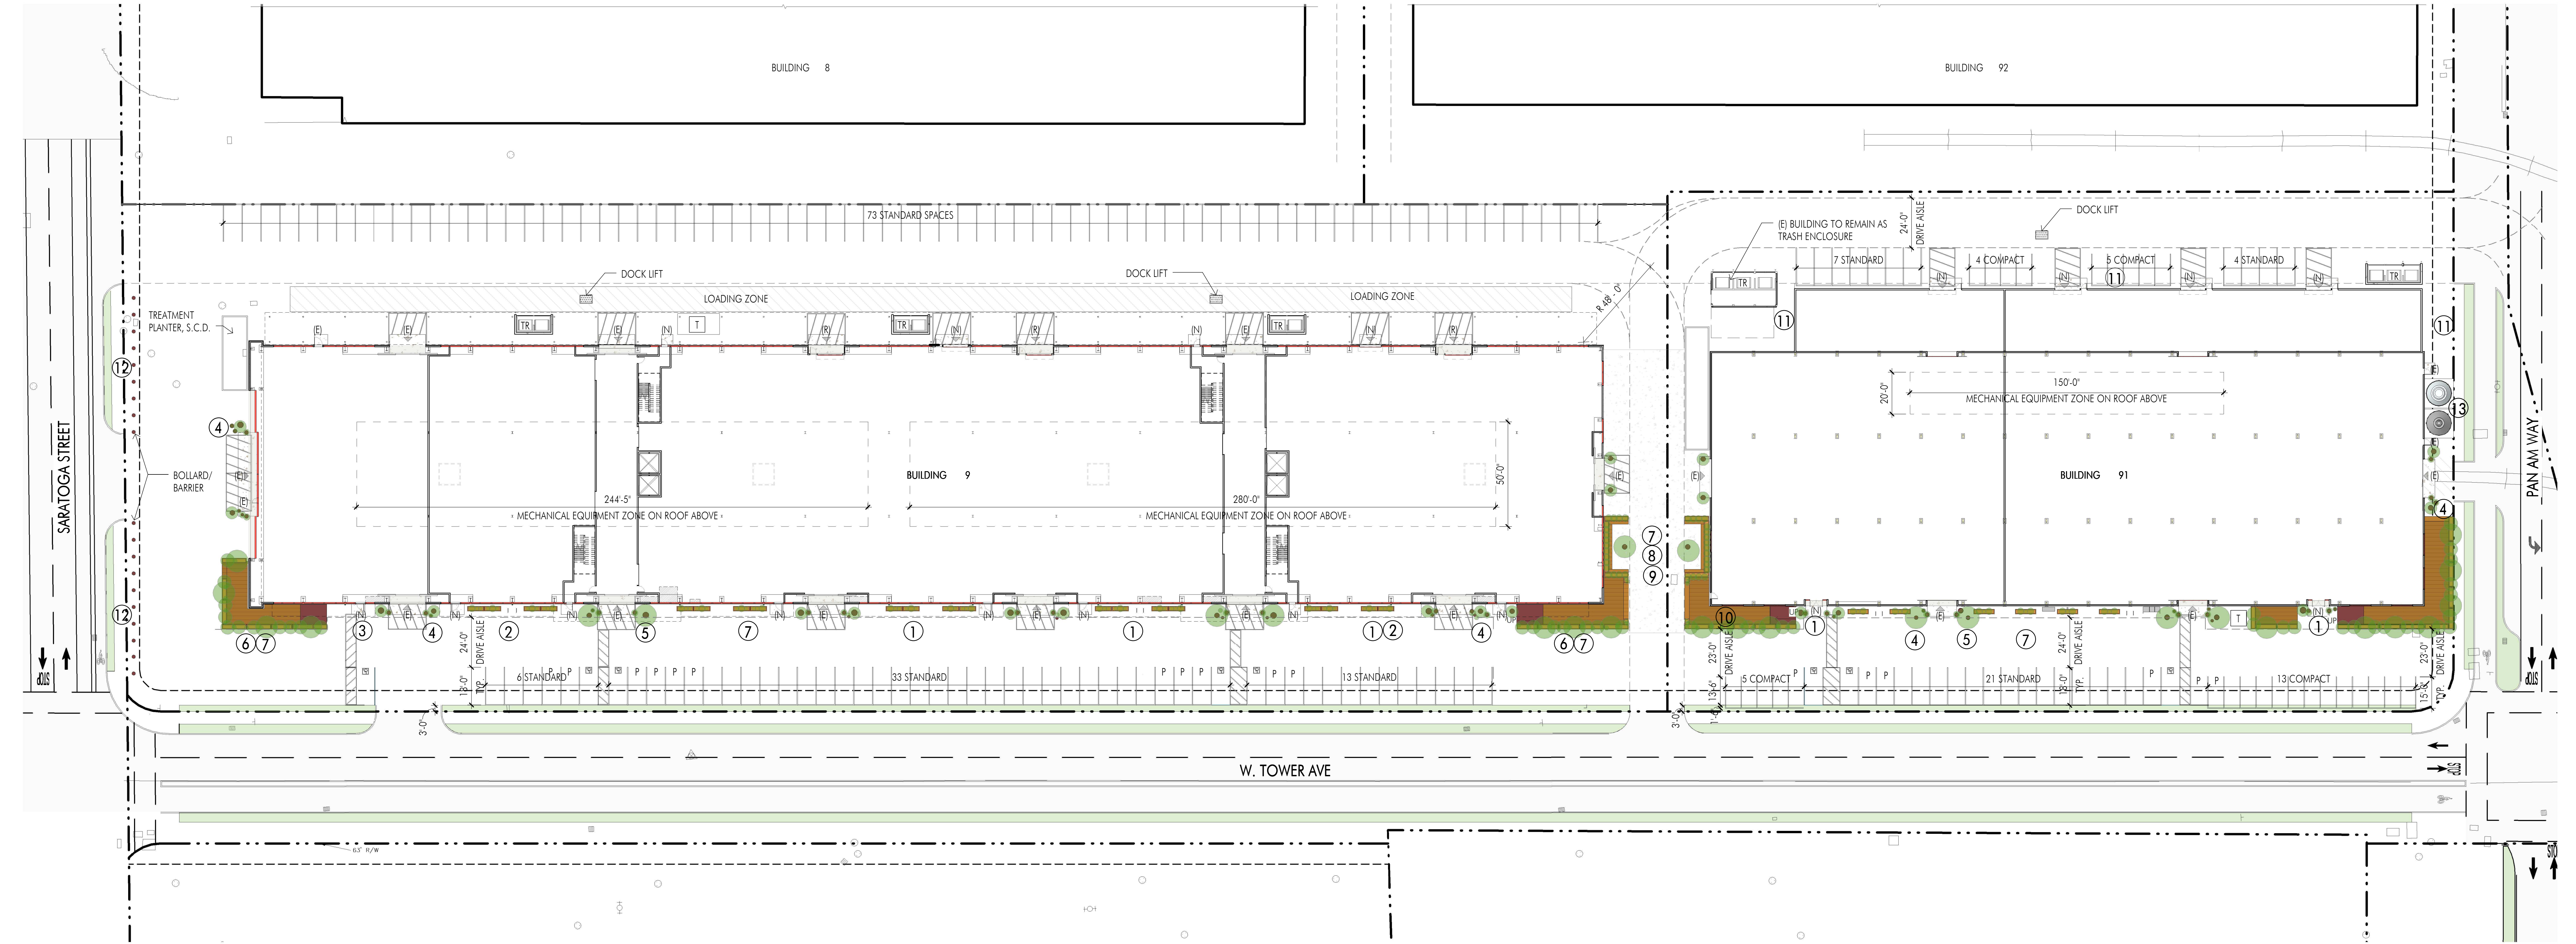


1 BLDG 9 & BLDG 91 - MASTER SITE PLAN WITH MIP
1" = 30'-0"


SITE PLAN DATA	BUILDING 9	BUILDING 91	SITE PARKING	BUILDING 9	BUILDING 91
OVERALL SITE	183,520 SF / 4.22 AC	93,000 / 2.14 AC	PROPOSED	126 TOTAL 126 STANDARD 0 COMPACT 5 ACCESSIBLE 11 DESIGNATED	59 TOTAL 32 STANDARD 27 COMPACT 3 ACCESSIBLE 6 DESIGNATED
BUILDING EXISTING	+/- 80,907 SF	+/- 40,800 SF			
BUILDING NEW	+/- 70,907 SF	+/- 9,000 SF			
BUILDING TOTAL	+/- 151,814 SF	+/- 49,800 SF			
ZONING	ALAMEDA POINT ZONING SUB-DISTRICT VII ADAPTIVE REUSE (AR)				
			REQUIRED MAX.	(¹ 0.65/1000) X 143,614 = 93.35 (¹ 06.9/1000) X 1,400 = 9.66 (¹ 03.4/1000) X 6,800 = 23.12 TOTAL MAX = 126.13	(¹ 0.65/1000) X 46,200 = 30.03 (¹ 06.9/1000) X 6,000 = 41.40 TOTAL MAX = 71.43
			TYPICAL PARKING DIMENSION	STANDARD SPACE 9'-0" X 18'-0" **8'-6" X 18'-0" COMPACT SPACE 7'-6" X 15'-0" **1'-6" OVERHANG DRIVE AISLE 20'-0" MIN, 26'-0" MIN WHERE SPECIFIED 90 DEGREE PARKING, STANDARD 24'-0" MIN, COMPACT 23'-0"	ACCESSIBLE PARKING SPACE LOCATION TO BE REVISED PER TENANT MAIN ENTRY LOCATION **PER CITY OF ALAMEDA ORDINANCE NO. 3088, XI TABLE B, PARKING RESERVE **PER CITY OF ALAMEDA CODE OF ORDINANCES 30-7.9 PARKING DIMENSION AND ACCESS, ADJUSTMENT TO PARKING SPACE DIMENSIONS
				TYPICAL PARKING DIMENSION 7'-6" COMPACT TYP. EQ 8'-6" ALTERNATE 9'-0" STANDARD TYP. EQ 15'-0" 18'-0" 4'-0" 4'-0" 3'-0" MIN. GREEN SPACE/LANDSCAPING **OVERHANG	
				BIKE PARKING REQUIRED/PROPOSED BUILDING 9 19' LONG TERM (1/8000 SF) 4 SHORT TERM (2@ EACH ENTRY MIN.) BUILDING 91 7' LONG TERM (1/8000 SF) 4 SHORT TERM (2/ENTRY) *LONG TERM BIKE PARKING TO BE LOCATED INSIDE THE BUILDING. EXACT LOCATION TBD, TO BE COORDINATED WITH INTERIOR BUILDOUTS. **PER CITY OF ALAMEDA BICYCLE FACILITY DESIGN STANDARDS	
				GRAPHIC LEGEND TR TRASH ENCLOSURE T TRANSFORMER P DESIGNATED PARKING FOR LOW-EMITTING, FUEL EFFICIENT AND CARPOOL/VANPOOL VEHICLES EVAE EMERGENCY VEHICLE ACCESS EASEMENT ACCESSIBLE PARKING STALLS PROPERTY LINE BIKE PARKING SHORT TERM - EXTERIOR FIRE ACCESS ROUTE 20'-0" MIN. WIDTH W/28'-0" MIN TURNING RADIUS 26'-0" MIN. WIDTH WHERE SPECIFIED DESIGNATED LANDSCAPE/GREEN ZONE	
				ABBREVIATIONS (E) EXISTING (R) REPLACE (E) SLIDING DOOR (N) NEW PROJECT NORTH TRUE NORTH	

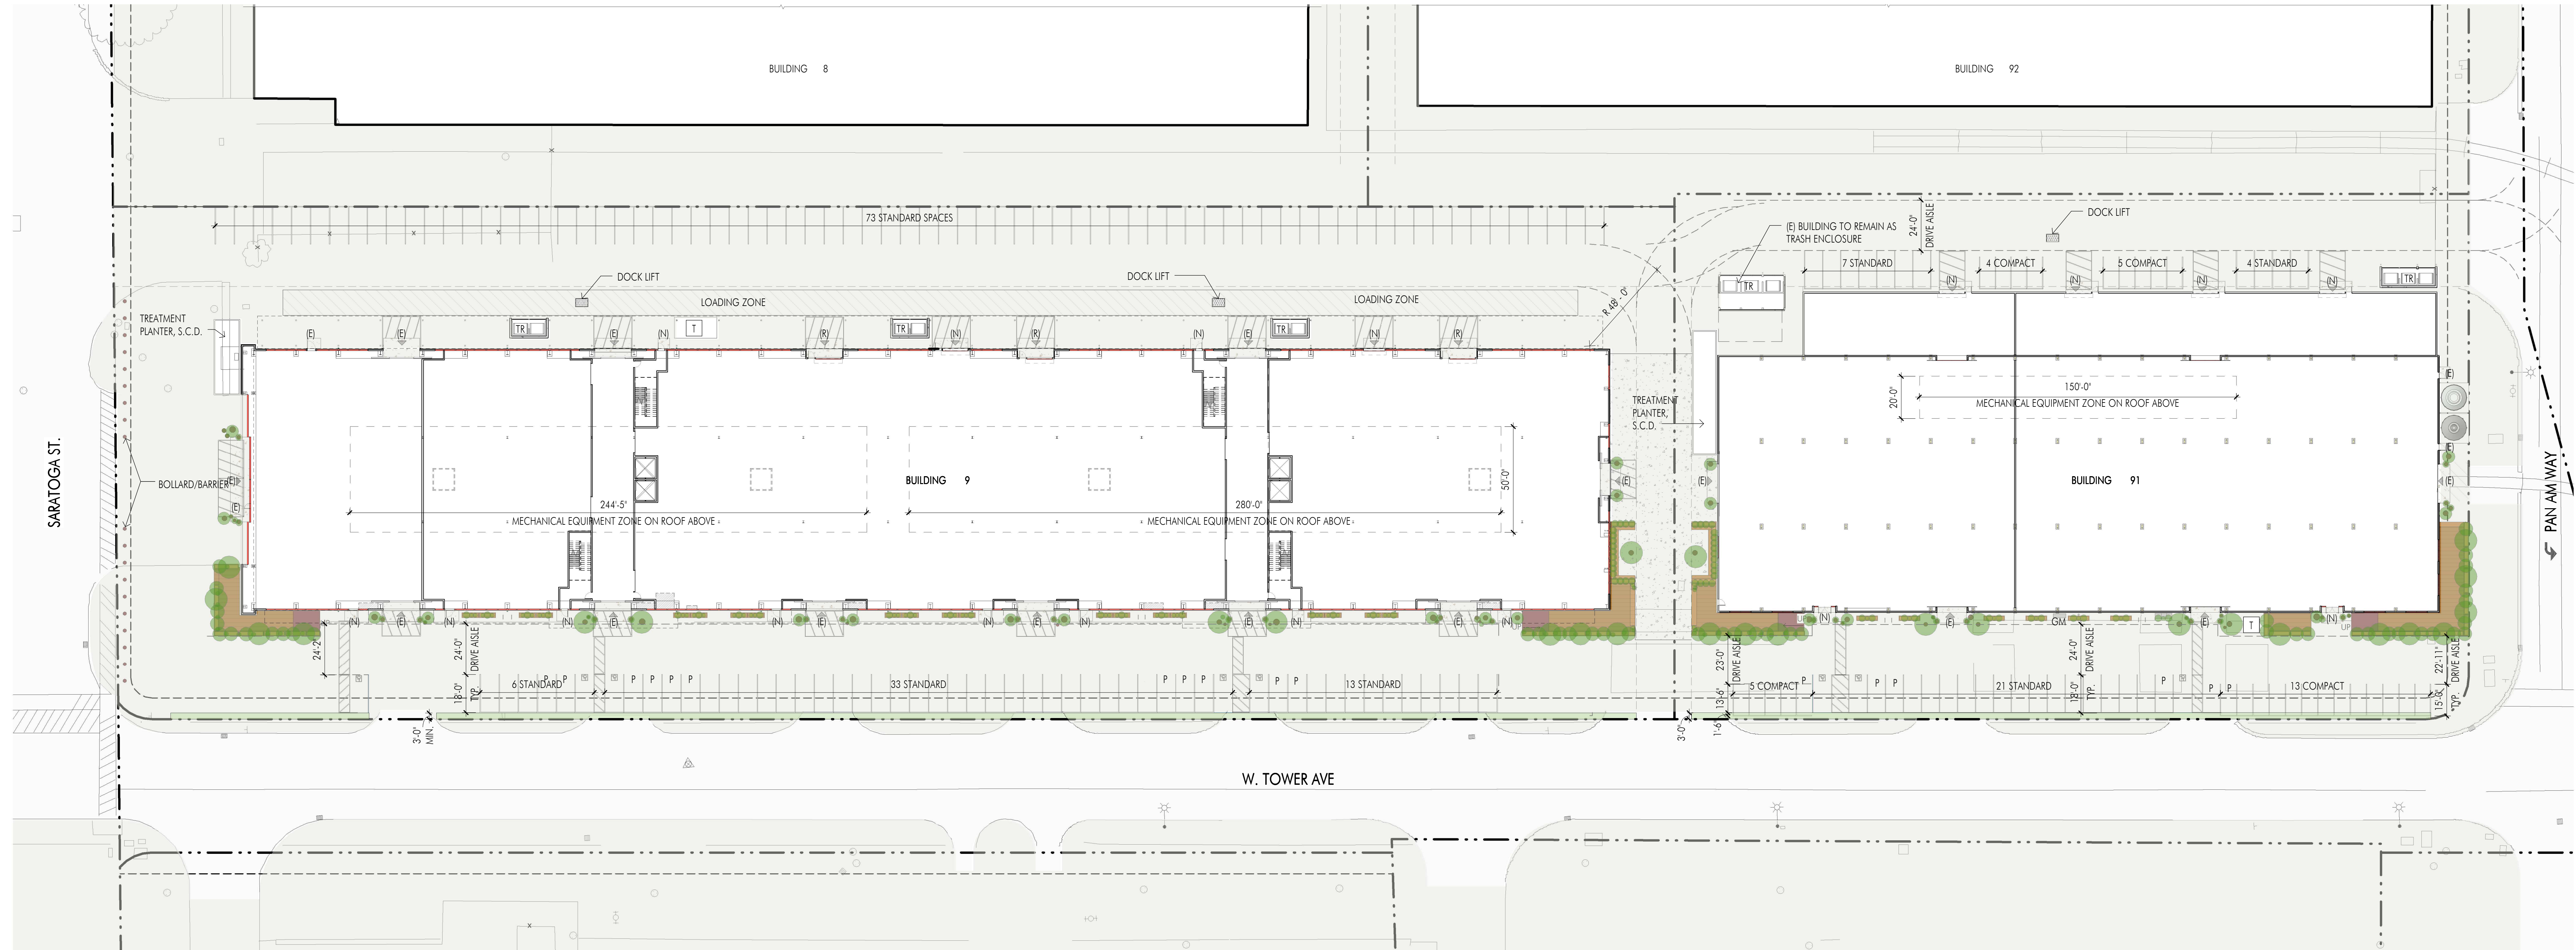

1 BLDG 9 & BLDG 91 - MASTER SITE PLAN
1" = 30'-0"

SEE SHEET A1.0 FOR SITE PLAN DATA AND ADDITIONAL INFORMATION

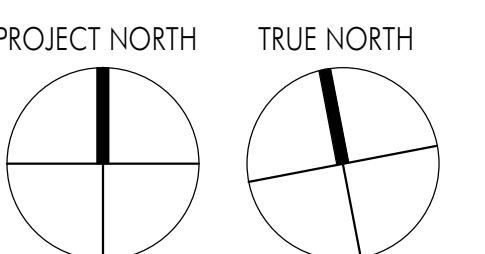

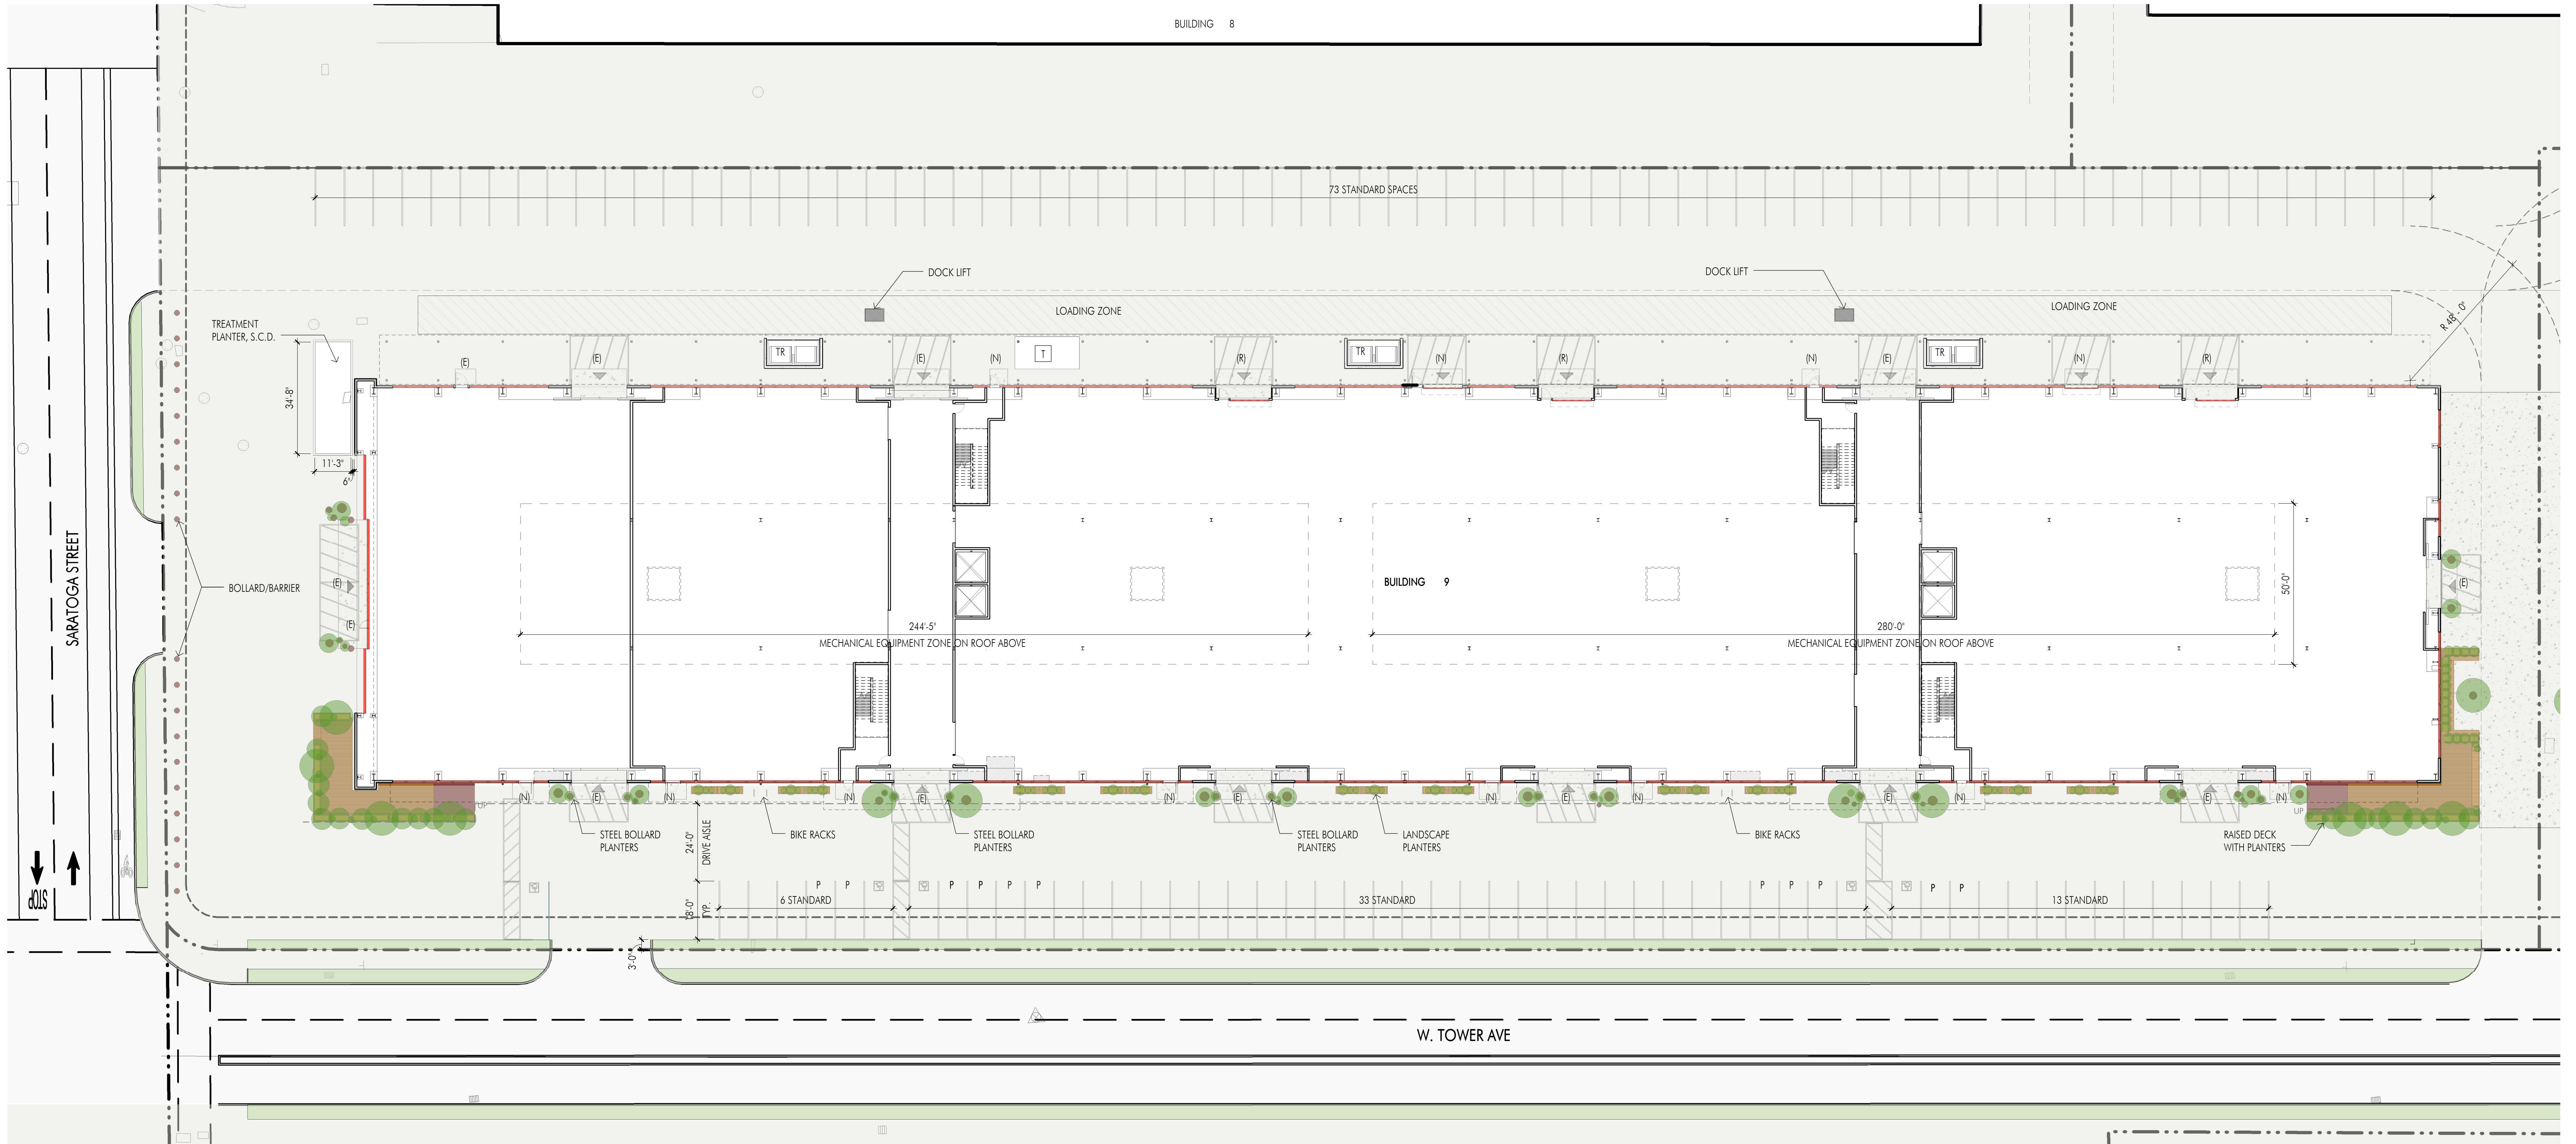

1 SITE PLAN
1" = 20'-0"


SITE PLAN DATA

	BUILDING 9
OVERALL SITE	183,520 SF / 4.22 AC
BUILDING - EXISTING	+/- 80,907 SF
BUILDING NEW	+/- 70,907 SF
BUILDING TOTAL	+/- 151,814 SF
ZONING	ALAMEDA POINT ZONING SUB-DISTRICT VII ADAPTIVE REUSE (AR)

SITE PARKING

	BUILDING 9
PROPOSED	126 TOTAL 126 STANDARD 0 COMPACT 5 ACCESSIBLE 11 DESIGNATED ACCESSIBLE PARKING SPACE LOCATION TO BE REVISED PER TENANT MAIN ENTRY LOCATION (*0.65/1000) X 143,614 = 93.35 (*0.6/1000) X 1,400 = 9.66 (*0.4/1000) X 6,800 = 23.12 TOTAL MAX = 126.13 **PER CITY OF ALAMEDA ORDINANCE NO. 308B, XI TABLE B, PARKING RESERVE
REQUIRED MAX.	STANDARD SPACE 9'-0" X 18'-0" **8'-6" X 18'-0" COMPACT SPACE 7'-6" X 15'-0" **11'-6" OVERHANG DRIVE AISLE 20'-0" MIN, 24'-0" MIN WHERE SPECIFIED 90 DEGREE PARKING, STANDARD 24'-0" MIN. COMPACT 23'-0"
TYPICAL PARKING DIMENSION	** PER CITY OF ALAMEDA CODE OF ORDINANCES 30-7.9 PARKING DIMENSION AND ACCESS, ADJUSTMENT TO PARKING SPACE DIMENSIONS

TYPICAL PARKING DIMENSION

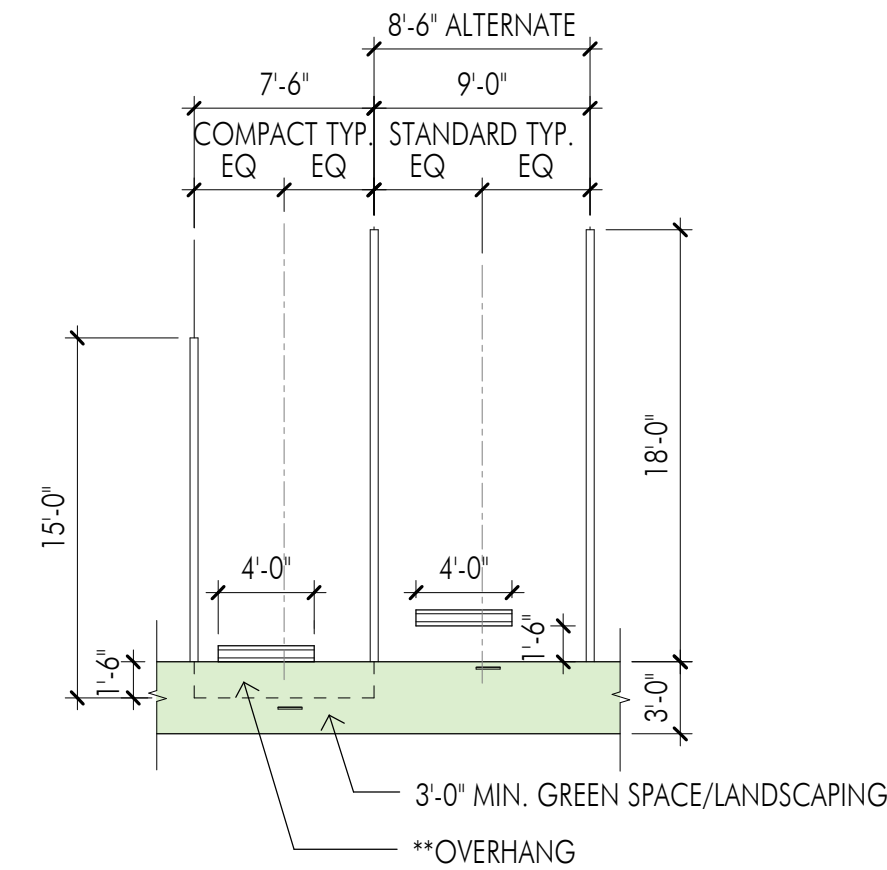

BIKE PARKING

	BUILDING 9
REQUIRED/PROPOSED	19 LONG TERM (11/8000 SF) 4 SHORT TERM (2@ EACH ENTRY MIN.) *LONG TERM BIKE PARKING TO BE LOCATED INSIDE THE BUILDING. EXACT LOCATION TBD, TO BE COORDINATED WITH INTERIOR BUILDOUTS. **PER CITY OF ALAMEDA BICYCLE FACILITY DESIGN STANDARDS

GRAPHIC LEGEND

TR	TRASH ENCLOSURE	---	PROPERTY LINE
T	TRANSFORMER	I	BIKE PARKING SHORT TERM - EXTERIOR
P	DESIGNATED PARKING FOR LOW-EMITTING, FUEL EFFICIENT AND CARPOOL/VANPOOL VEHICLES	---	FIRE ACCESS ROUTE 20'-0" MIN. WIDTH W/28'-0" MIN TURNING RADIUS 26'-0" MIN. WIDTH WHERE SPECIFIED
EVAE	EMERGENCY VEHICLE ACCESS EASEMENT	■	DESIGNATED LANDSCAPE/GREEN ZONE
■	ACCESSIBLE PARKING STALLS		
ABBREVIATIONS			
(E)	EXISTING		
(R)	REPLACE (E) SLIDING DOOR		
(N)	NEW		

651 WEST TOWER
AVENUE
ALAMEDA, CA 94501

651 WEST TOWER
AVENUE
ALAMEDA, CA 94501

FEE MUNSON EBERT ARCHITECTURE + DESIGN
500 MONTGOMERY STREET SAN FRANCISCO CA 94111-2579
415-434-0320 FX 415-434-2409 WWW.FME-ARCH.COM



**Impervious area to be treated is equal to the total new impervious area added to the site.


E	ELECTRICAL
(E)	EXISTING
G	GAS
FW	FIRE WATER
(N)	NEW
SD	STORM DRAIN
SS	SANITARY SEWER
W	DOMESTIC WATER

— SS — (E) SANITARY SEWER LINE
 — SD — (E) STORM DRAIN LINE
 — W — (E) DOMESTIC WATER LINE
 — FW — (E) FIRE WATER LINE
 — GAS — (E) GAS LINE

1. EXISTING UTILITY INFORMATION IS BASED ON UTILITY RECORD MAPS. CONTRACTOR SHALL FIELD VERIFY UTILITY LOCATIONS PRIOR TO MOBILIZATION.
2. ALL SANITARY SEWER LATERAL PIPES SHALL SLOPE AT A MIN 2% UNLESS OTHERWISE NOTED.
3. CONTRACTOR TO CONTACT USA AT (800) 247-2600 AT LEAST 48 HOURS PRIOR TO ANY EXCAVATION, UTILITY REMOVAL AND RELOCATION.
4. ALL STORM DRAIN PERFORATED AND SOLID PIPES TO SLOPE AT A MIN 0.5% UNLESS OTHERWISE NOTED.
5. CONTRACTOR TO POTHOLE (E) UTILITIES TO DETERMINE CONFLICTS WITH GRAVITY SYSTEMS PRIOR TO MOBILIZATION.
6. PROVIDE 12" MIN VERTICAL CLEARANCE BETWEEN UTILITY LINES UNLESS OTHERWISE NOTED ON PLANS.

 BIORETENTION AREA
 SEE DETAIL 1 THIS SHEET.
 DRAINAGE AREA BOUNDARY
 DRAINAGE AREA LABEL
 TREATMENT AREA LABEL

1	CONNECT TO EXISTING UTILITY LINE
2	(N) SANITARY SEWER SERVICE
3	(N) DOMESTIC WATER SERVICE
4	REUSE (E) FIRE WATER LATERAL
5	(N) ELECTRICAL SERVICE
6	(N) GAS SERVICE

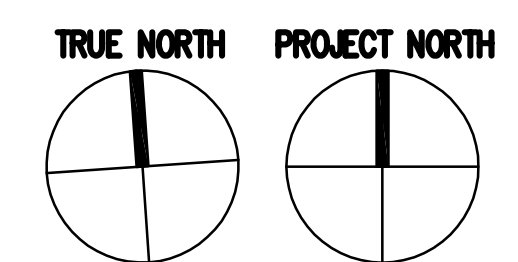

BLDG. 9

651 WEST TOWER
AVENUE
ALAMEDA, CA 94501

F | M | E

FEE MUNSON EBERT ARCHITECTURE + DESIGN
500 MONTGOMERY STREET SAN FRANCISCO CA 94111-2579
415-434-0320 FX 415-434-2409 WWW.FME-ARCH.COM



[illegible]

SITE
DISTURBANCE AREAS
DESIGN DEVELOPMENT

Project No.	2015008.04
Project Path	
Scale	AS SHOWN
Drawn By	CG
Checked By	ES

Sheet
No. C2

Produced on Revit 2011
Fee Munson Ebert © 2012

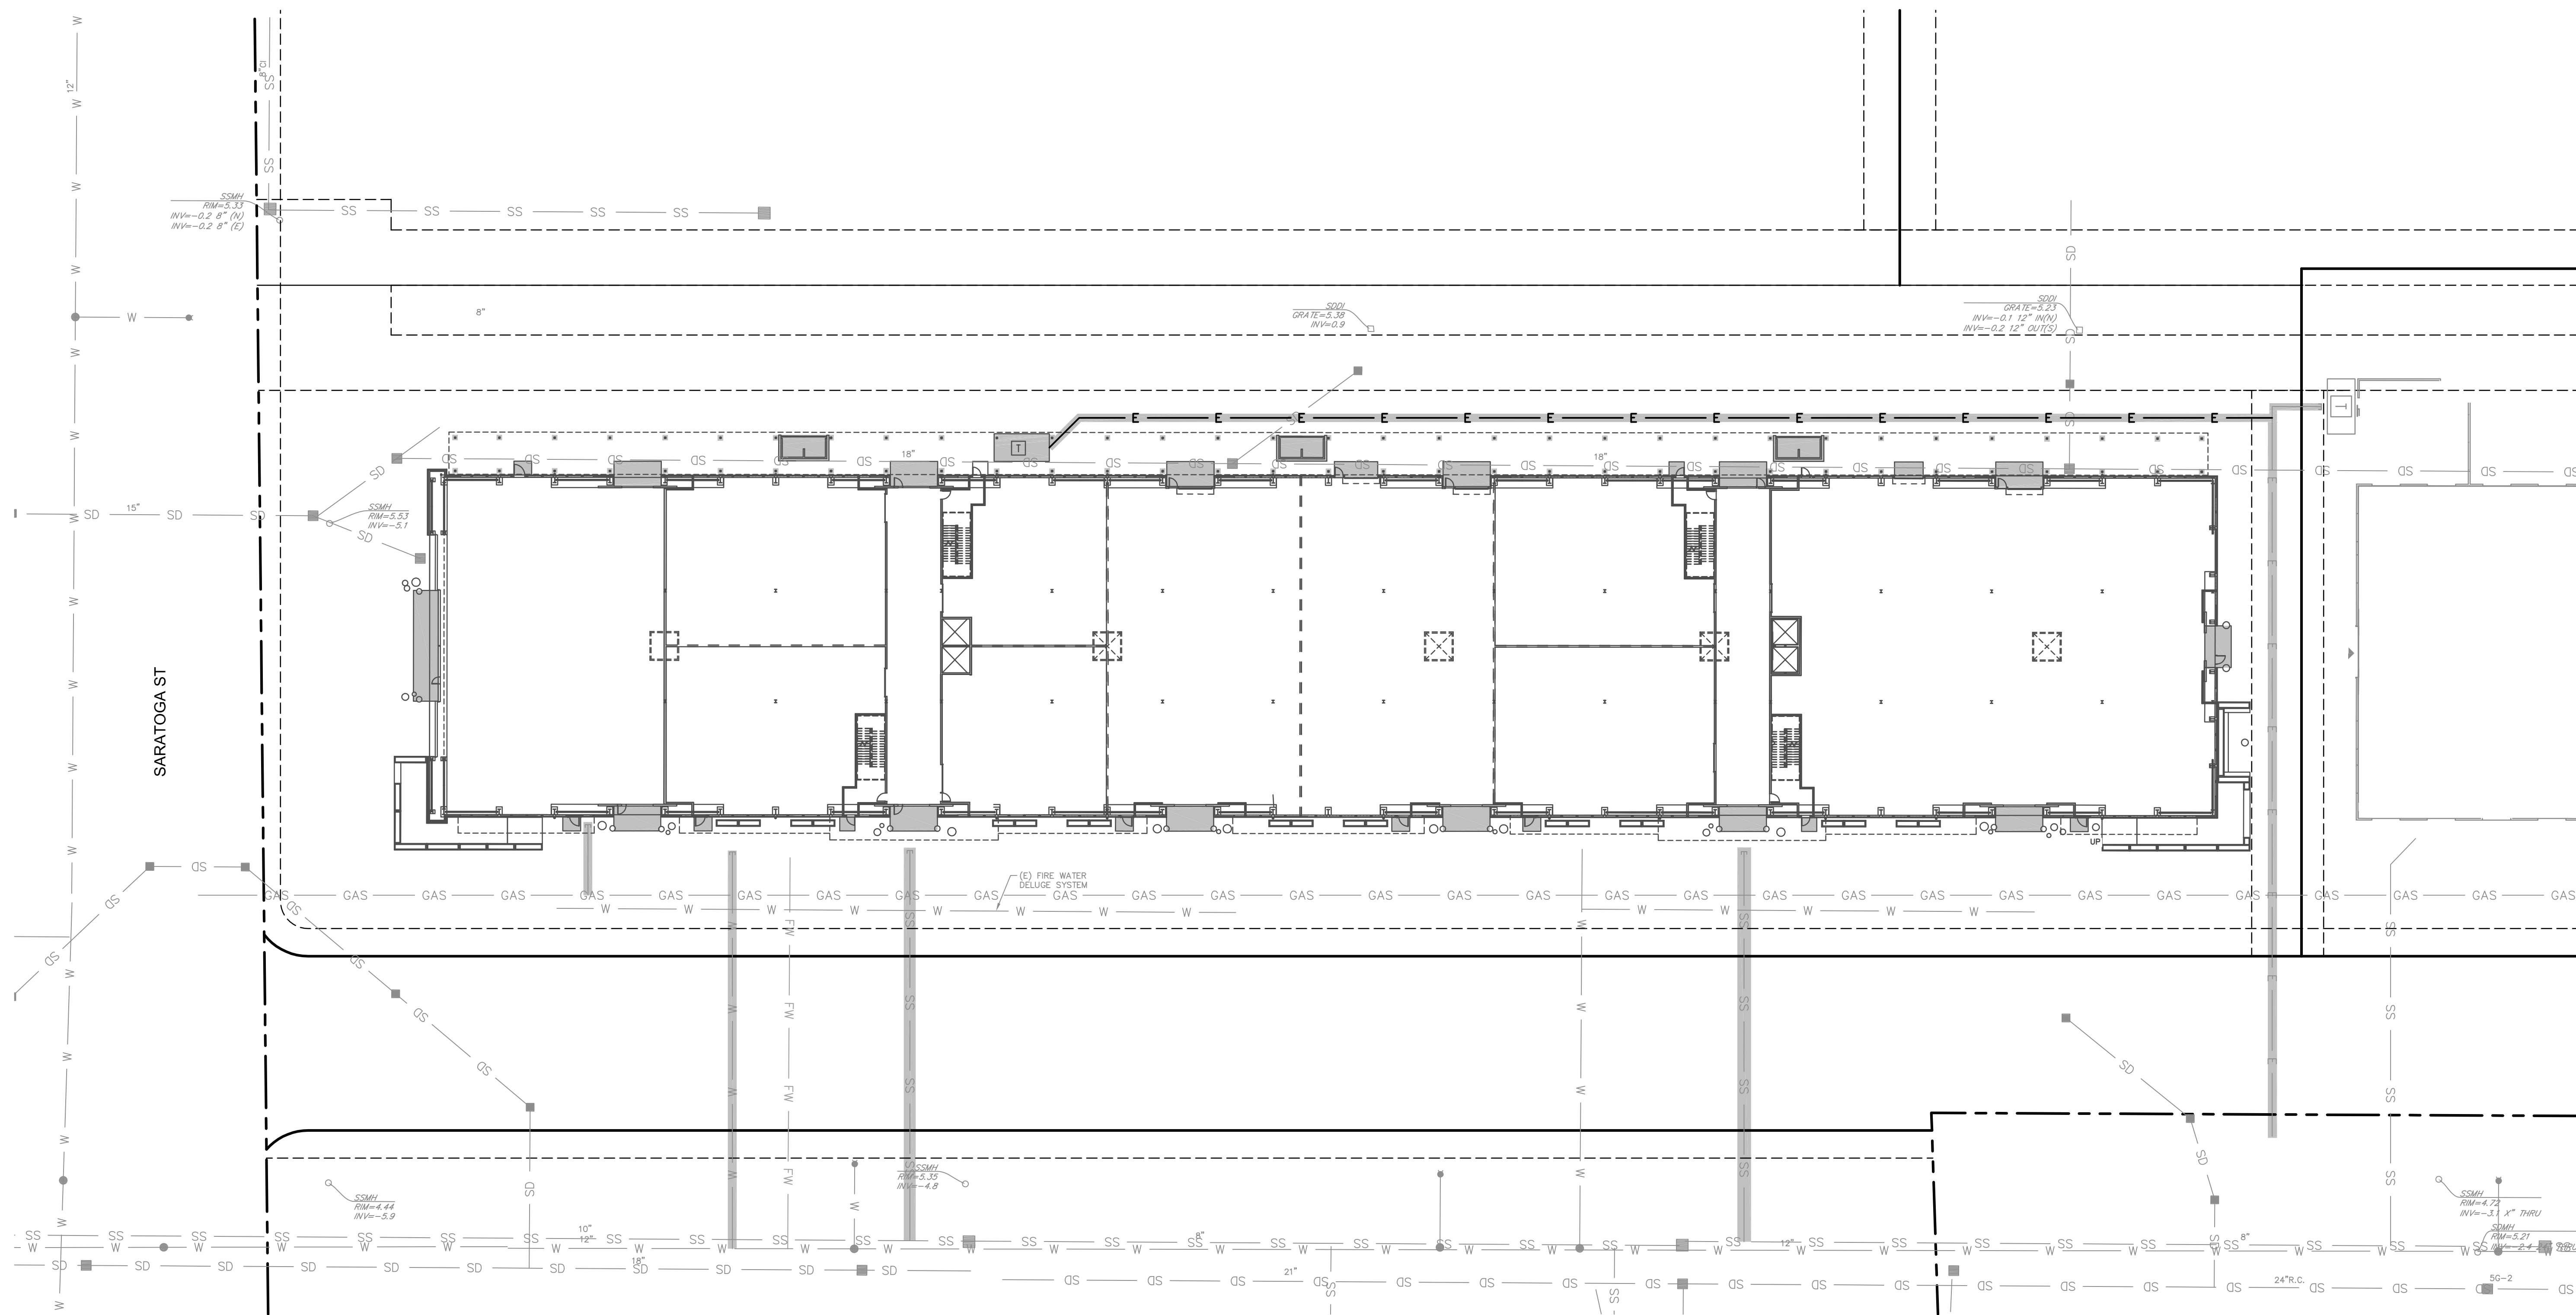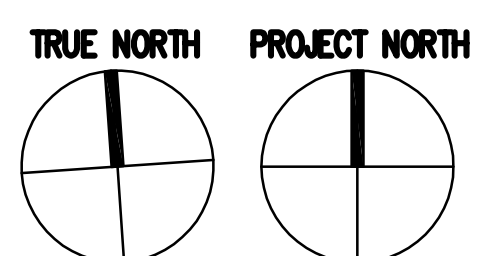


LEGEND

DISTURBED AREA



NOTES

TOTAL DISTURBED AREA: 4,950 SF

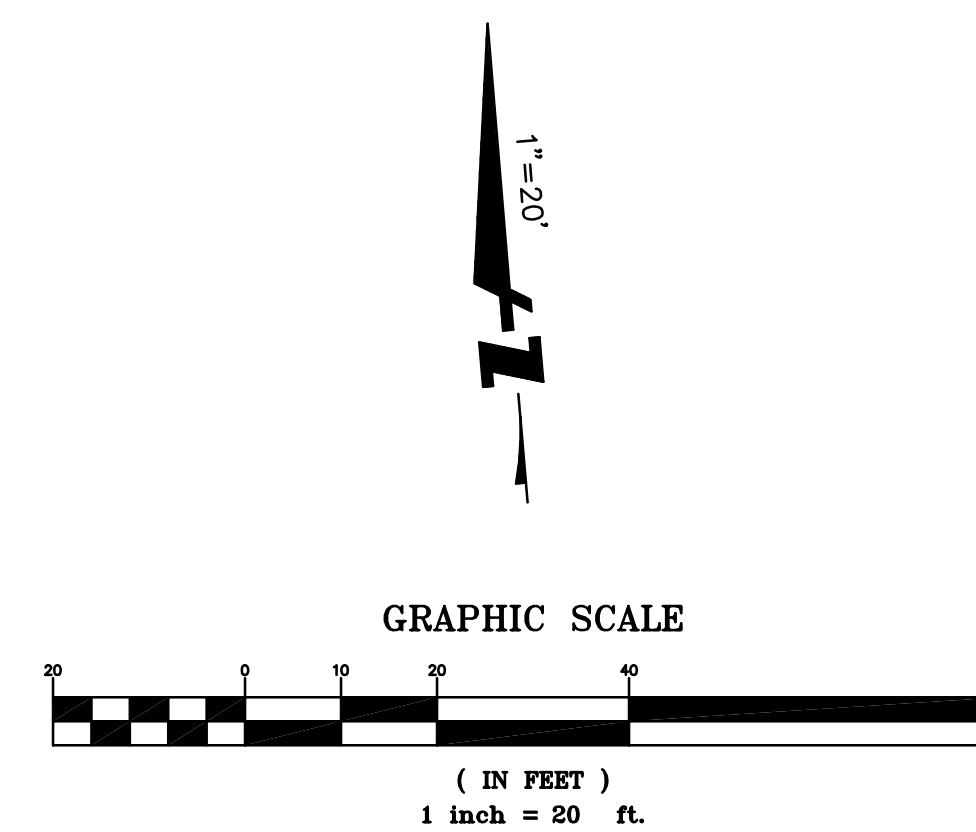

GRAPHIC SCALE

(IN FEET)
1 inch = 20 ft.

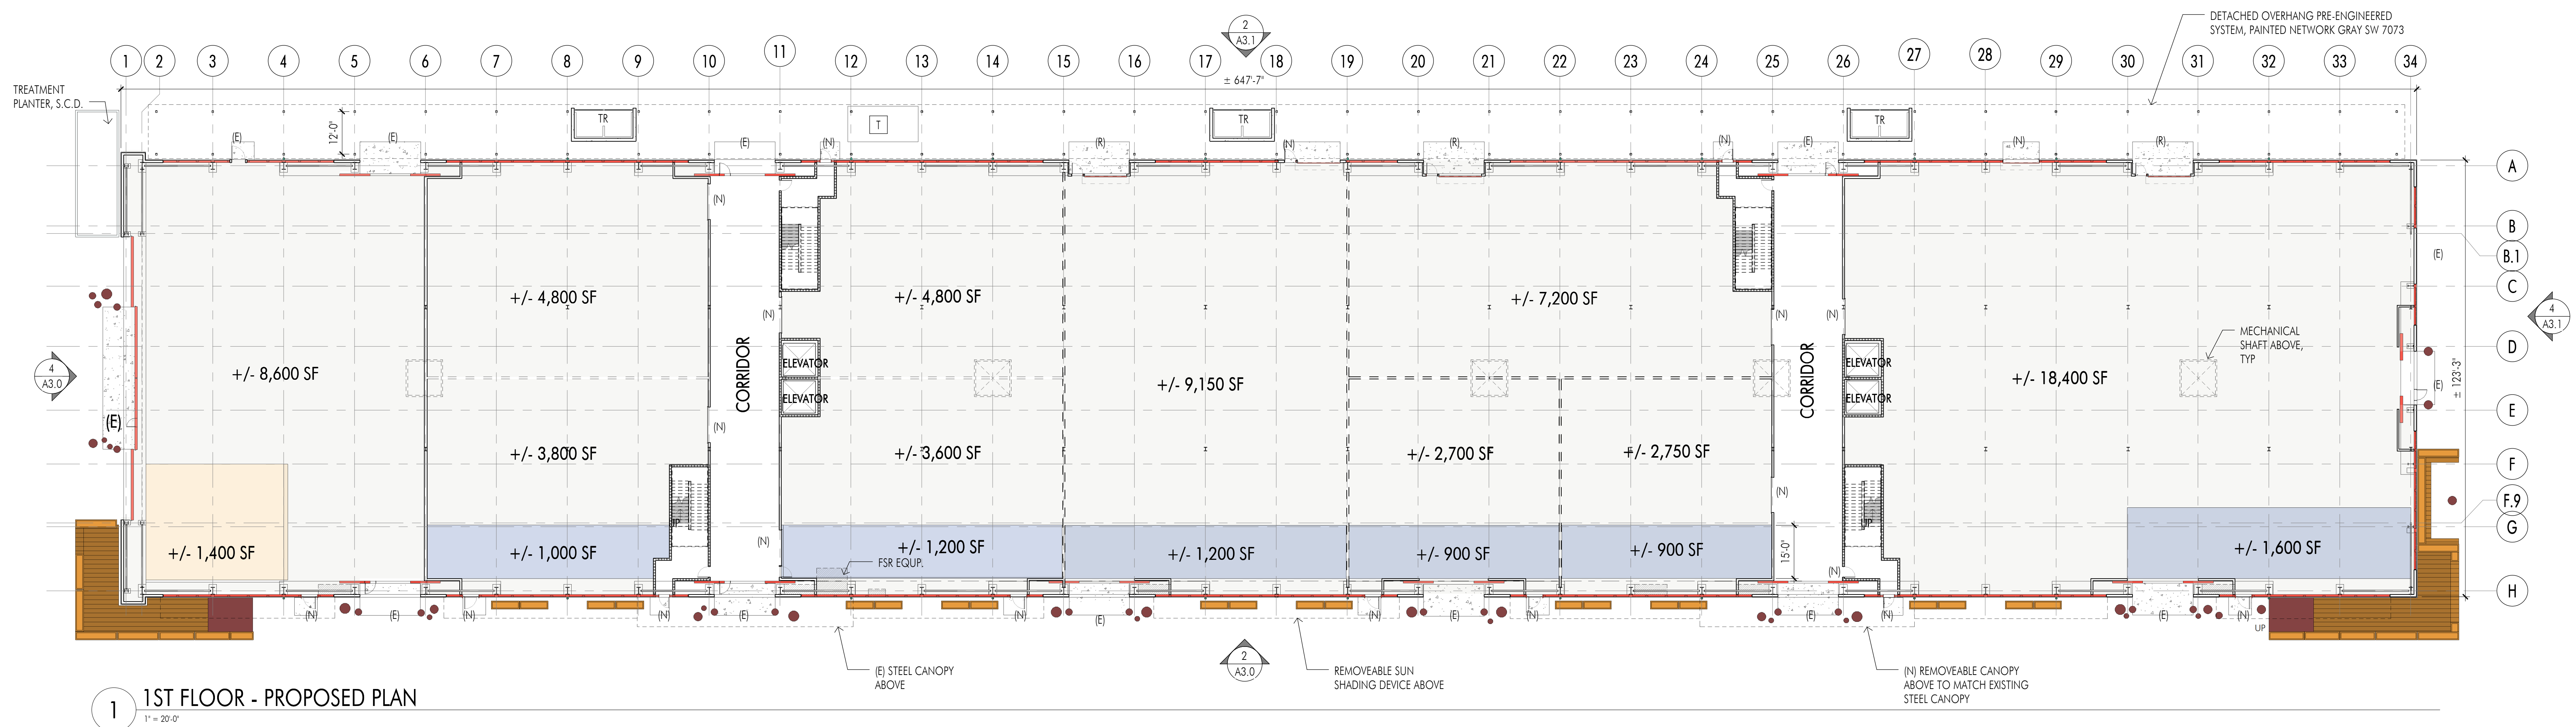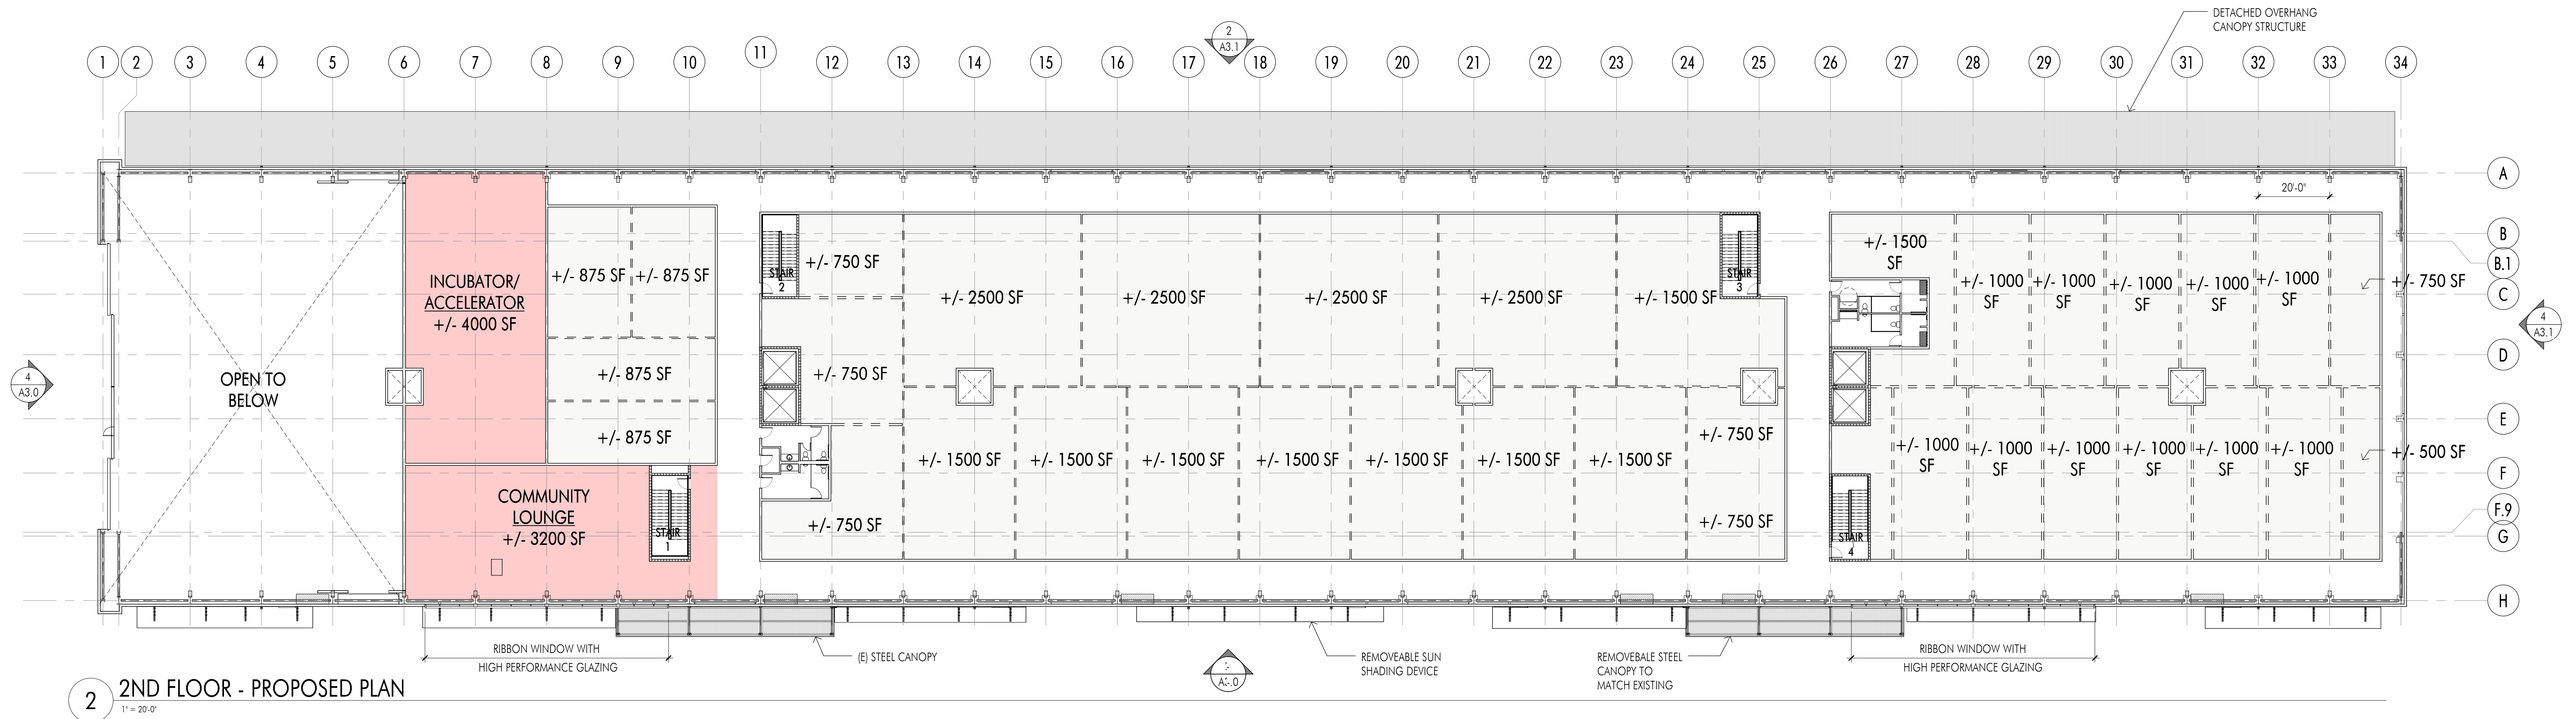



ABBREVIATIONS

- (E) EXISTING
- (R) REPLACE (E) SLIDING DOOR
- (N) NEW


PLAN LEGEND

- == FUTURE PARTITION PROPOSED
- NEW WALL
- 1-HR RATED WALL
- TR TRASH ENCLOSURE
- T TRANSFORMER
- TENANT PRODUCTION AREA
- AMENITIES
- CIRCULATION
- RETAIL ZONE
- BAR/TAVERN/RESTAURANT ZONE

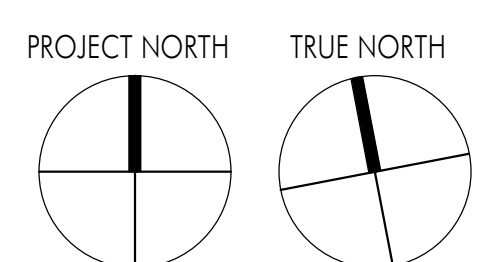


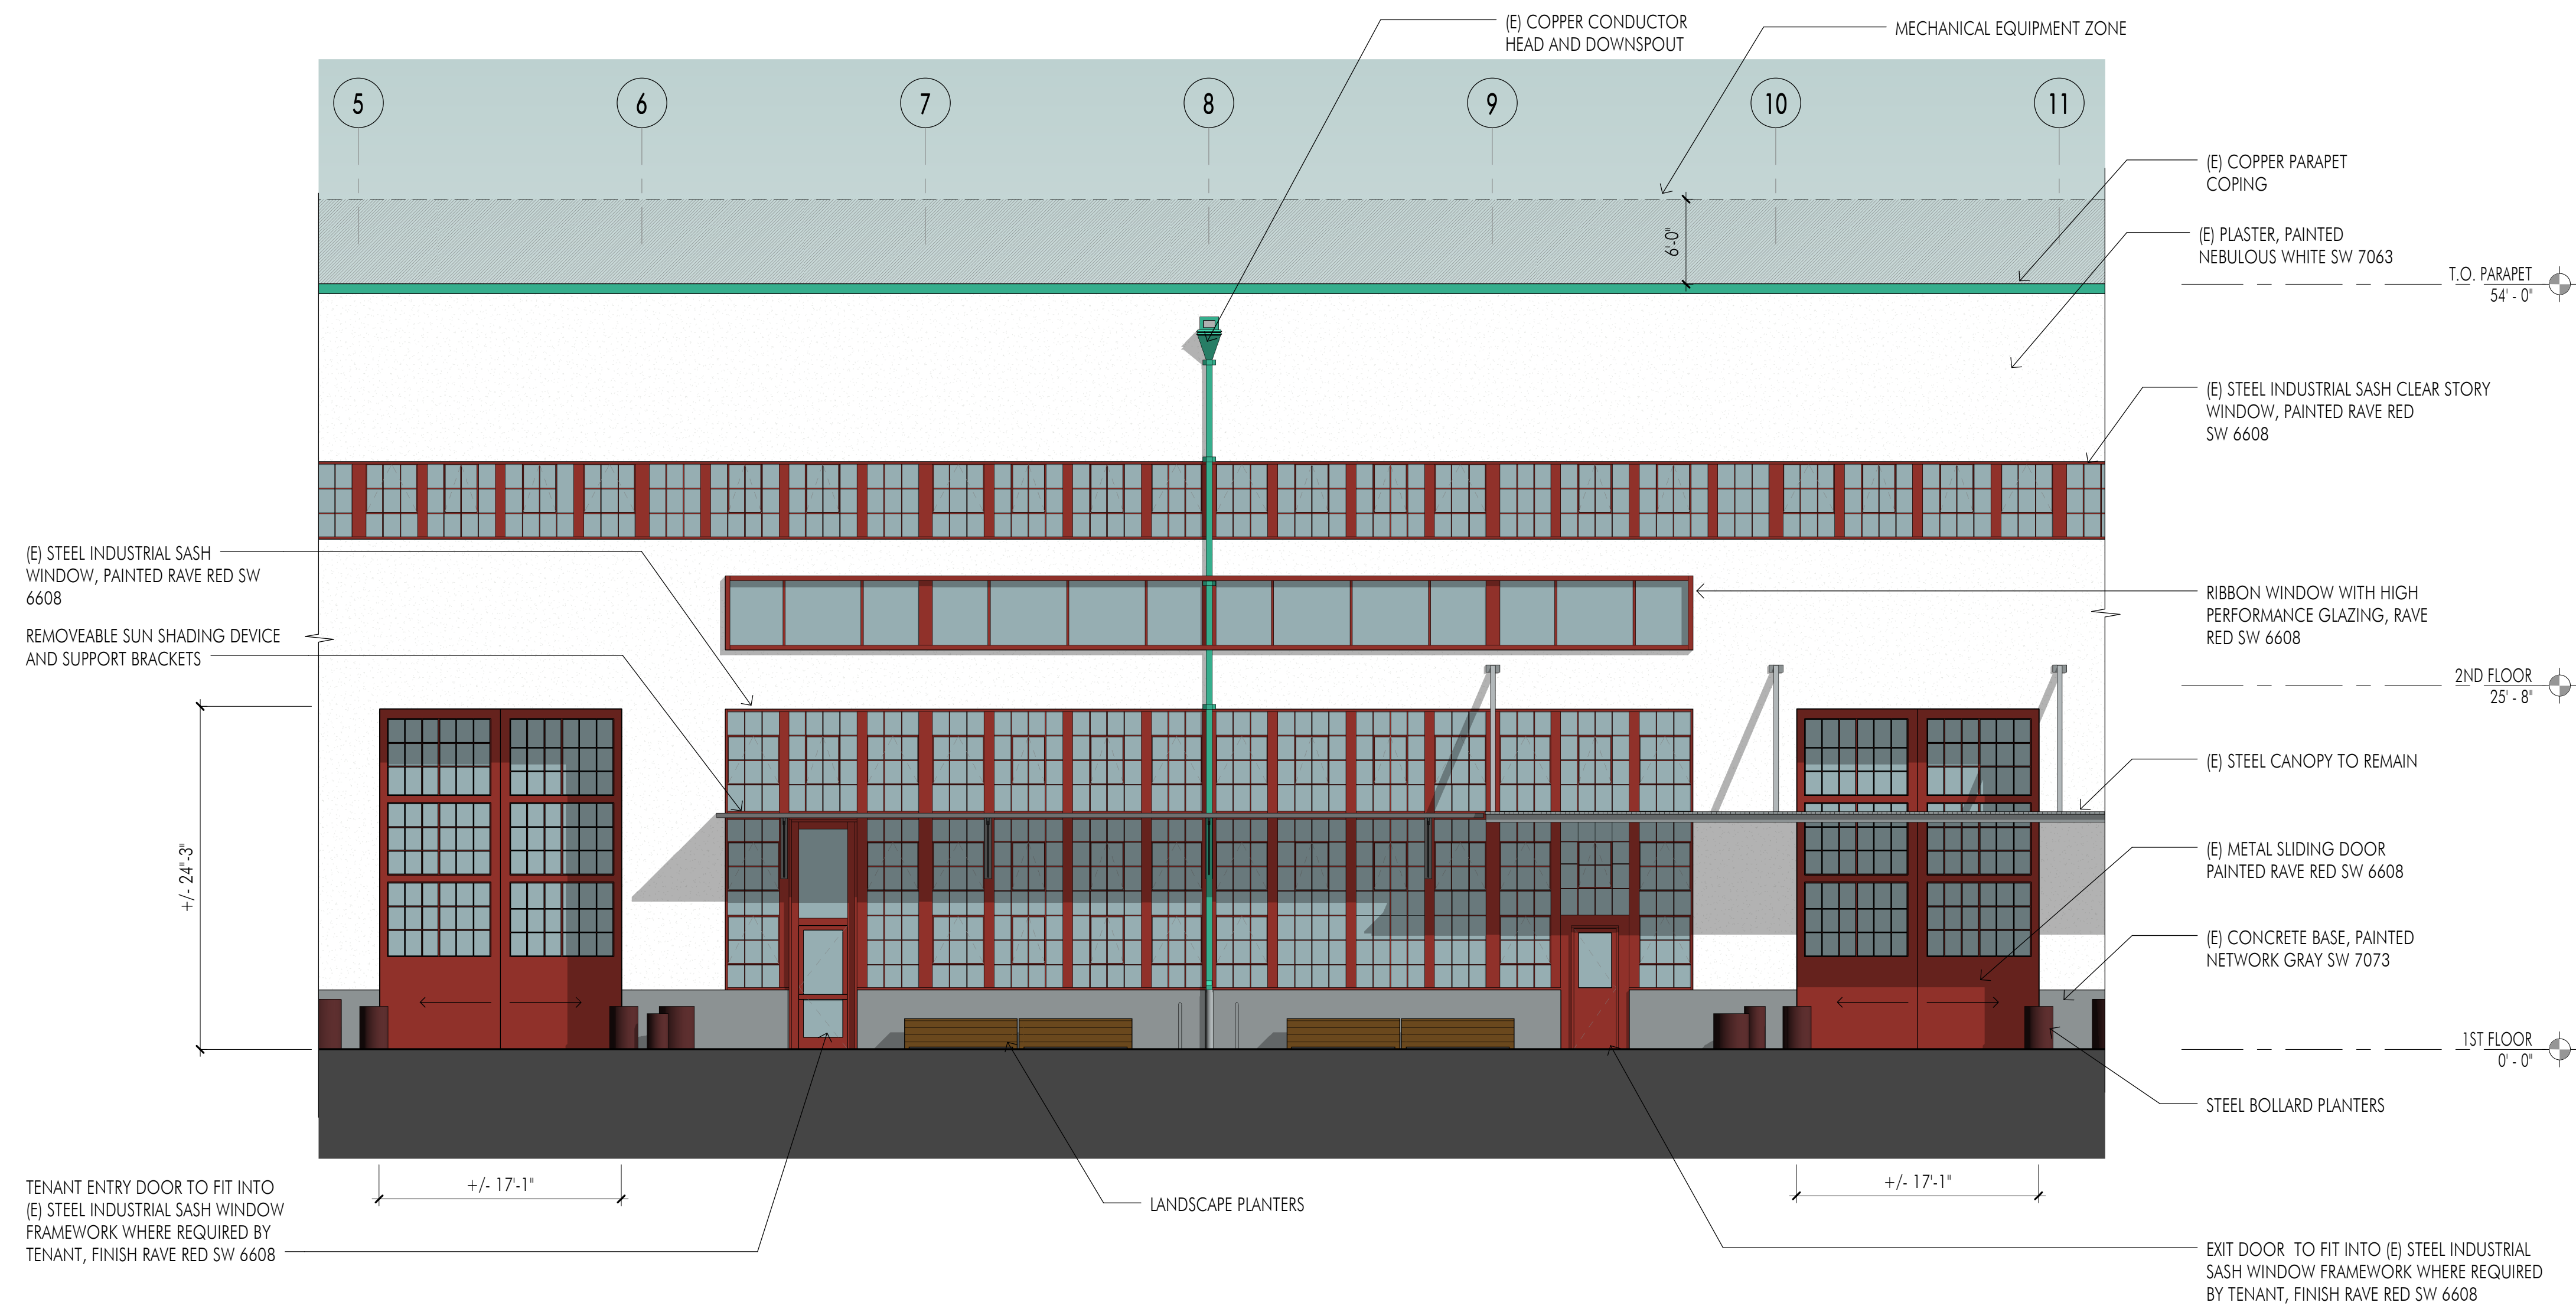


5 SOUTH ELEVATION AT ENTRY AND EXIT DOOR AS REQUIRED BY TENANT, TYP.
1/8" = 1'-0"

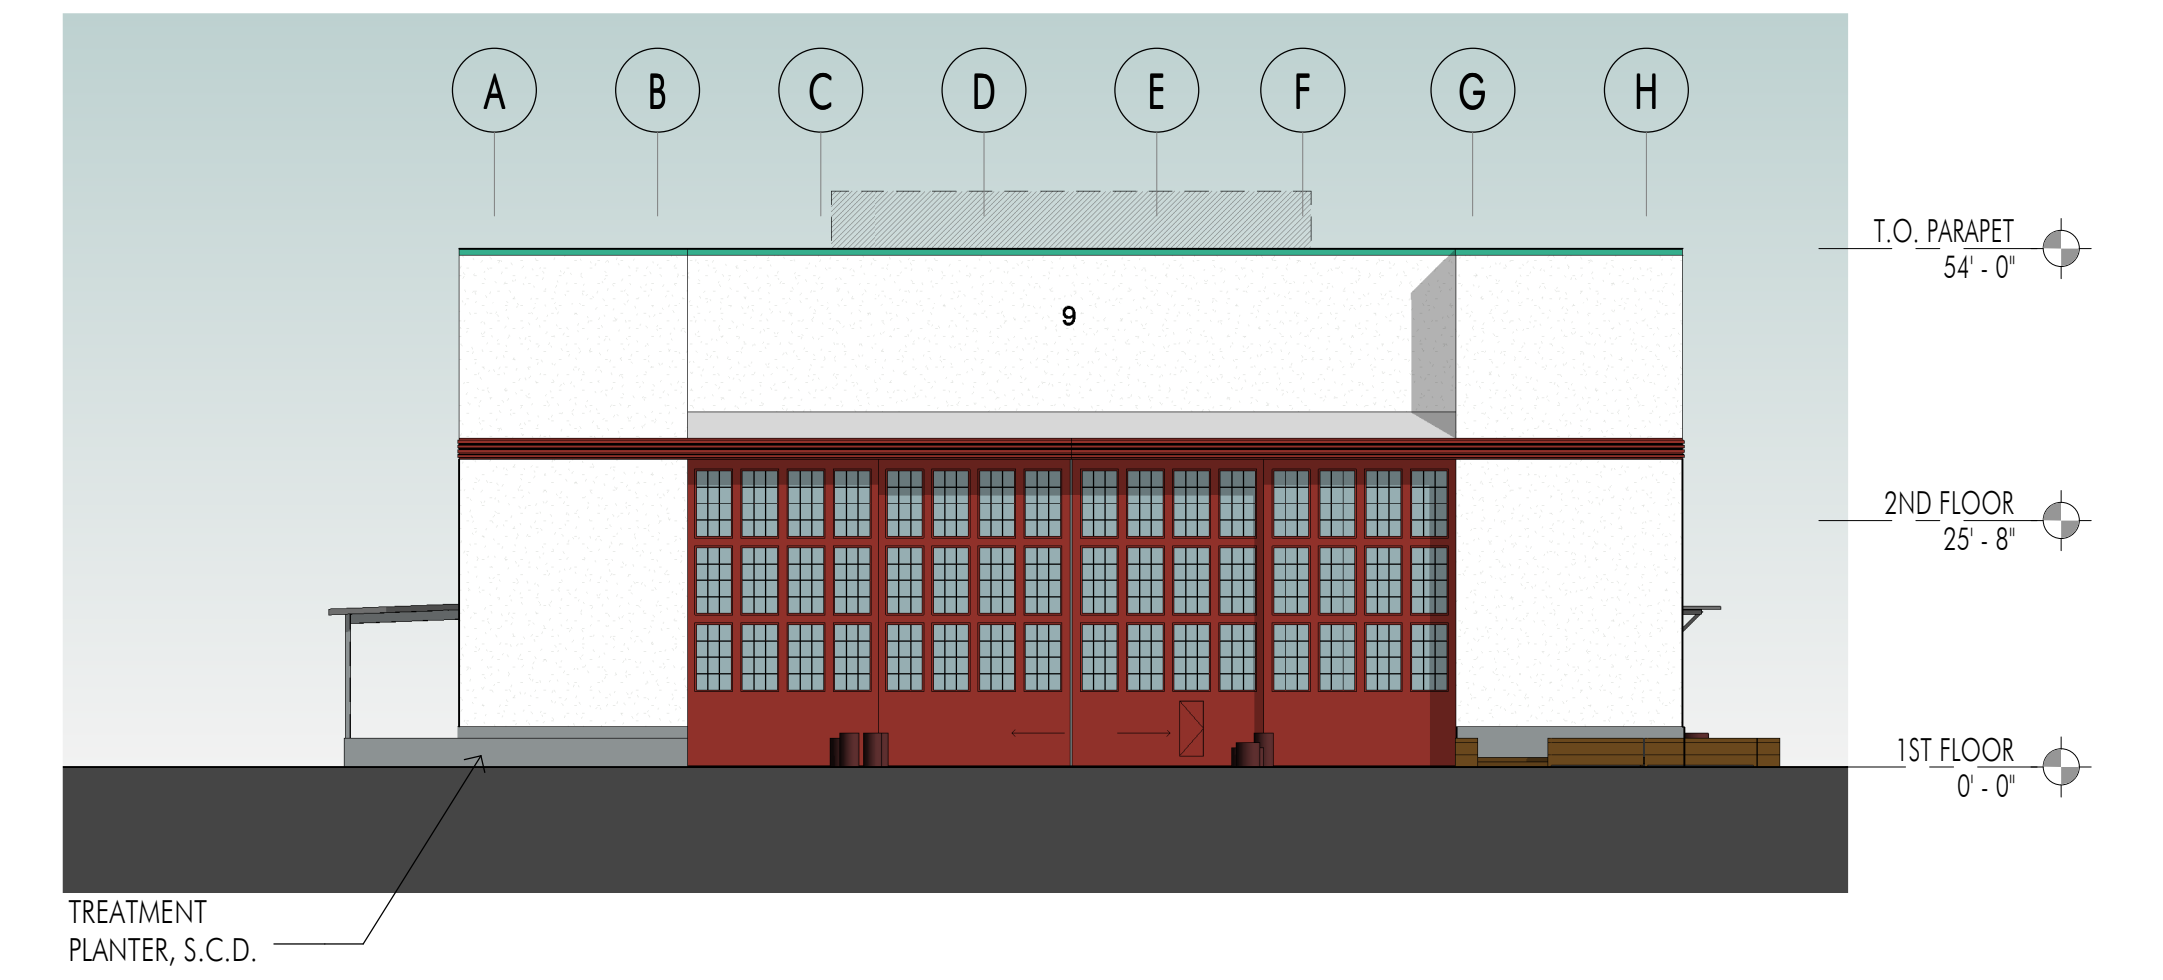


4 WEST ELEVATION - PROPOSED
1" = 20'-0"

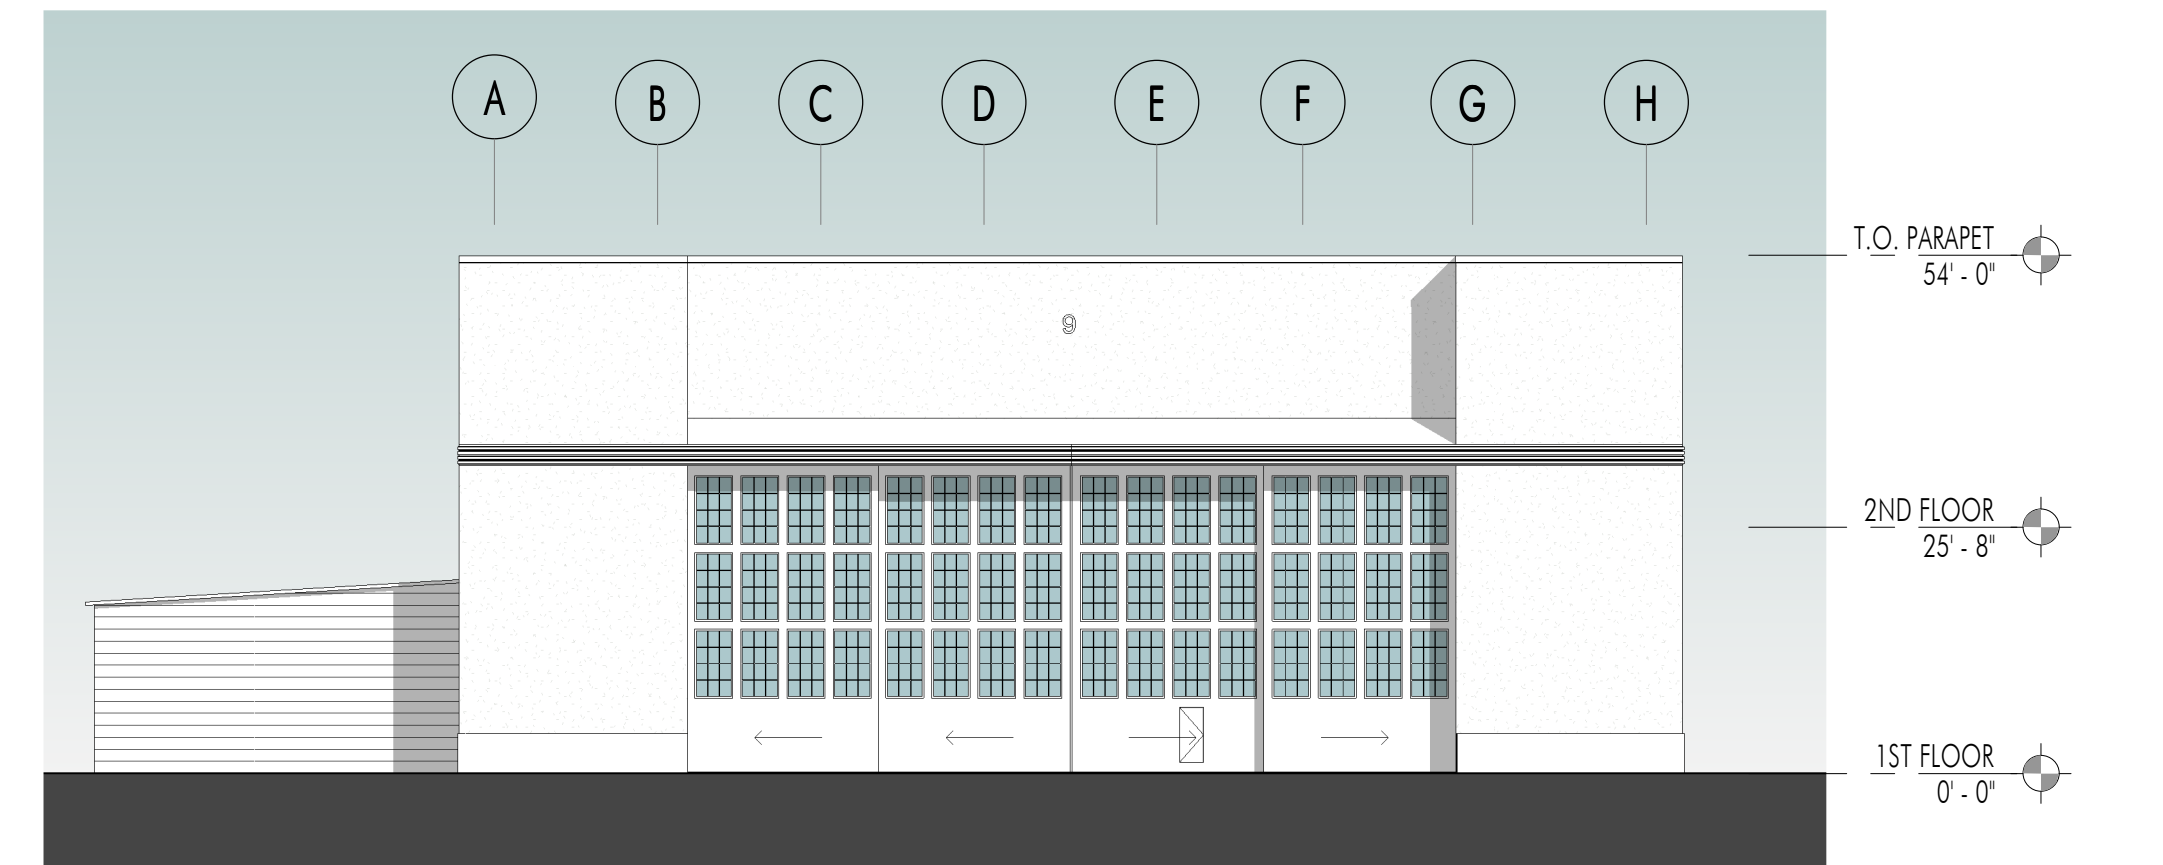


3 WEST ELEVATION - EXISTING
1" = 20'-0"

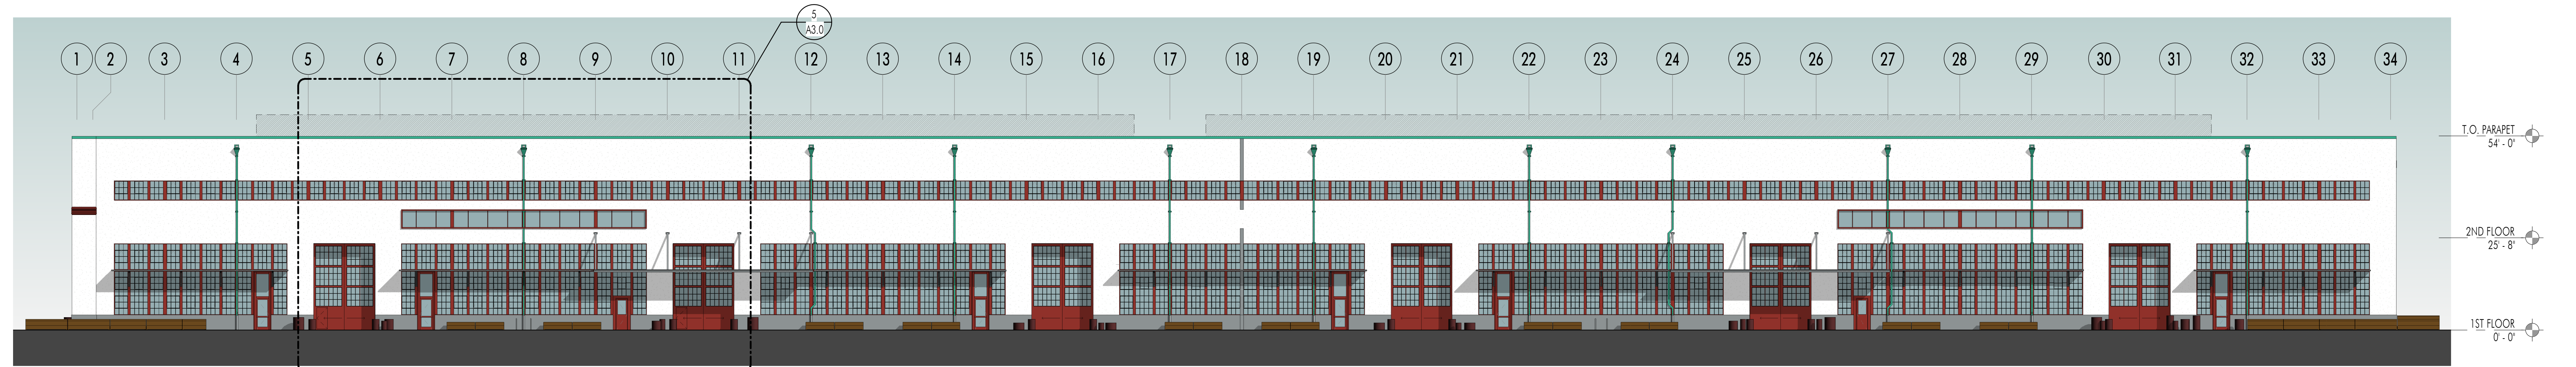


2 SOUTH ELEVATION - PROPOSED
1" = 20'-0"

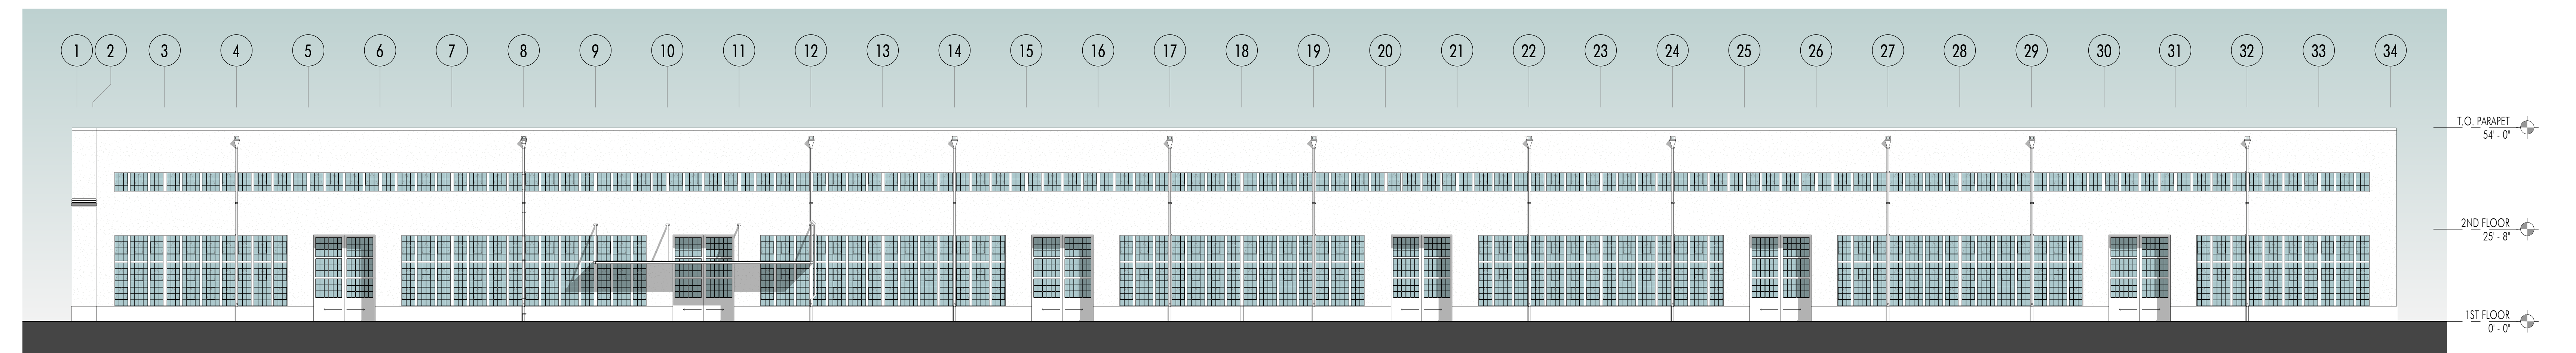


1 SOUTH ELEVATION - EXISTING
1" = 20'-0"

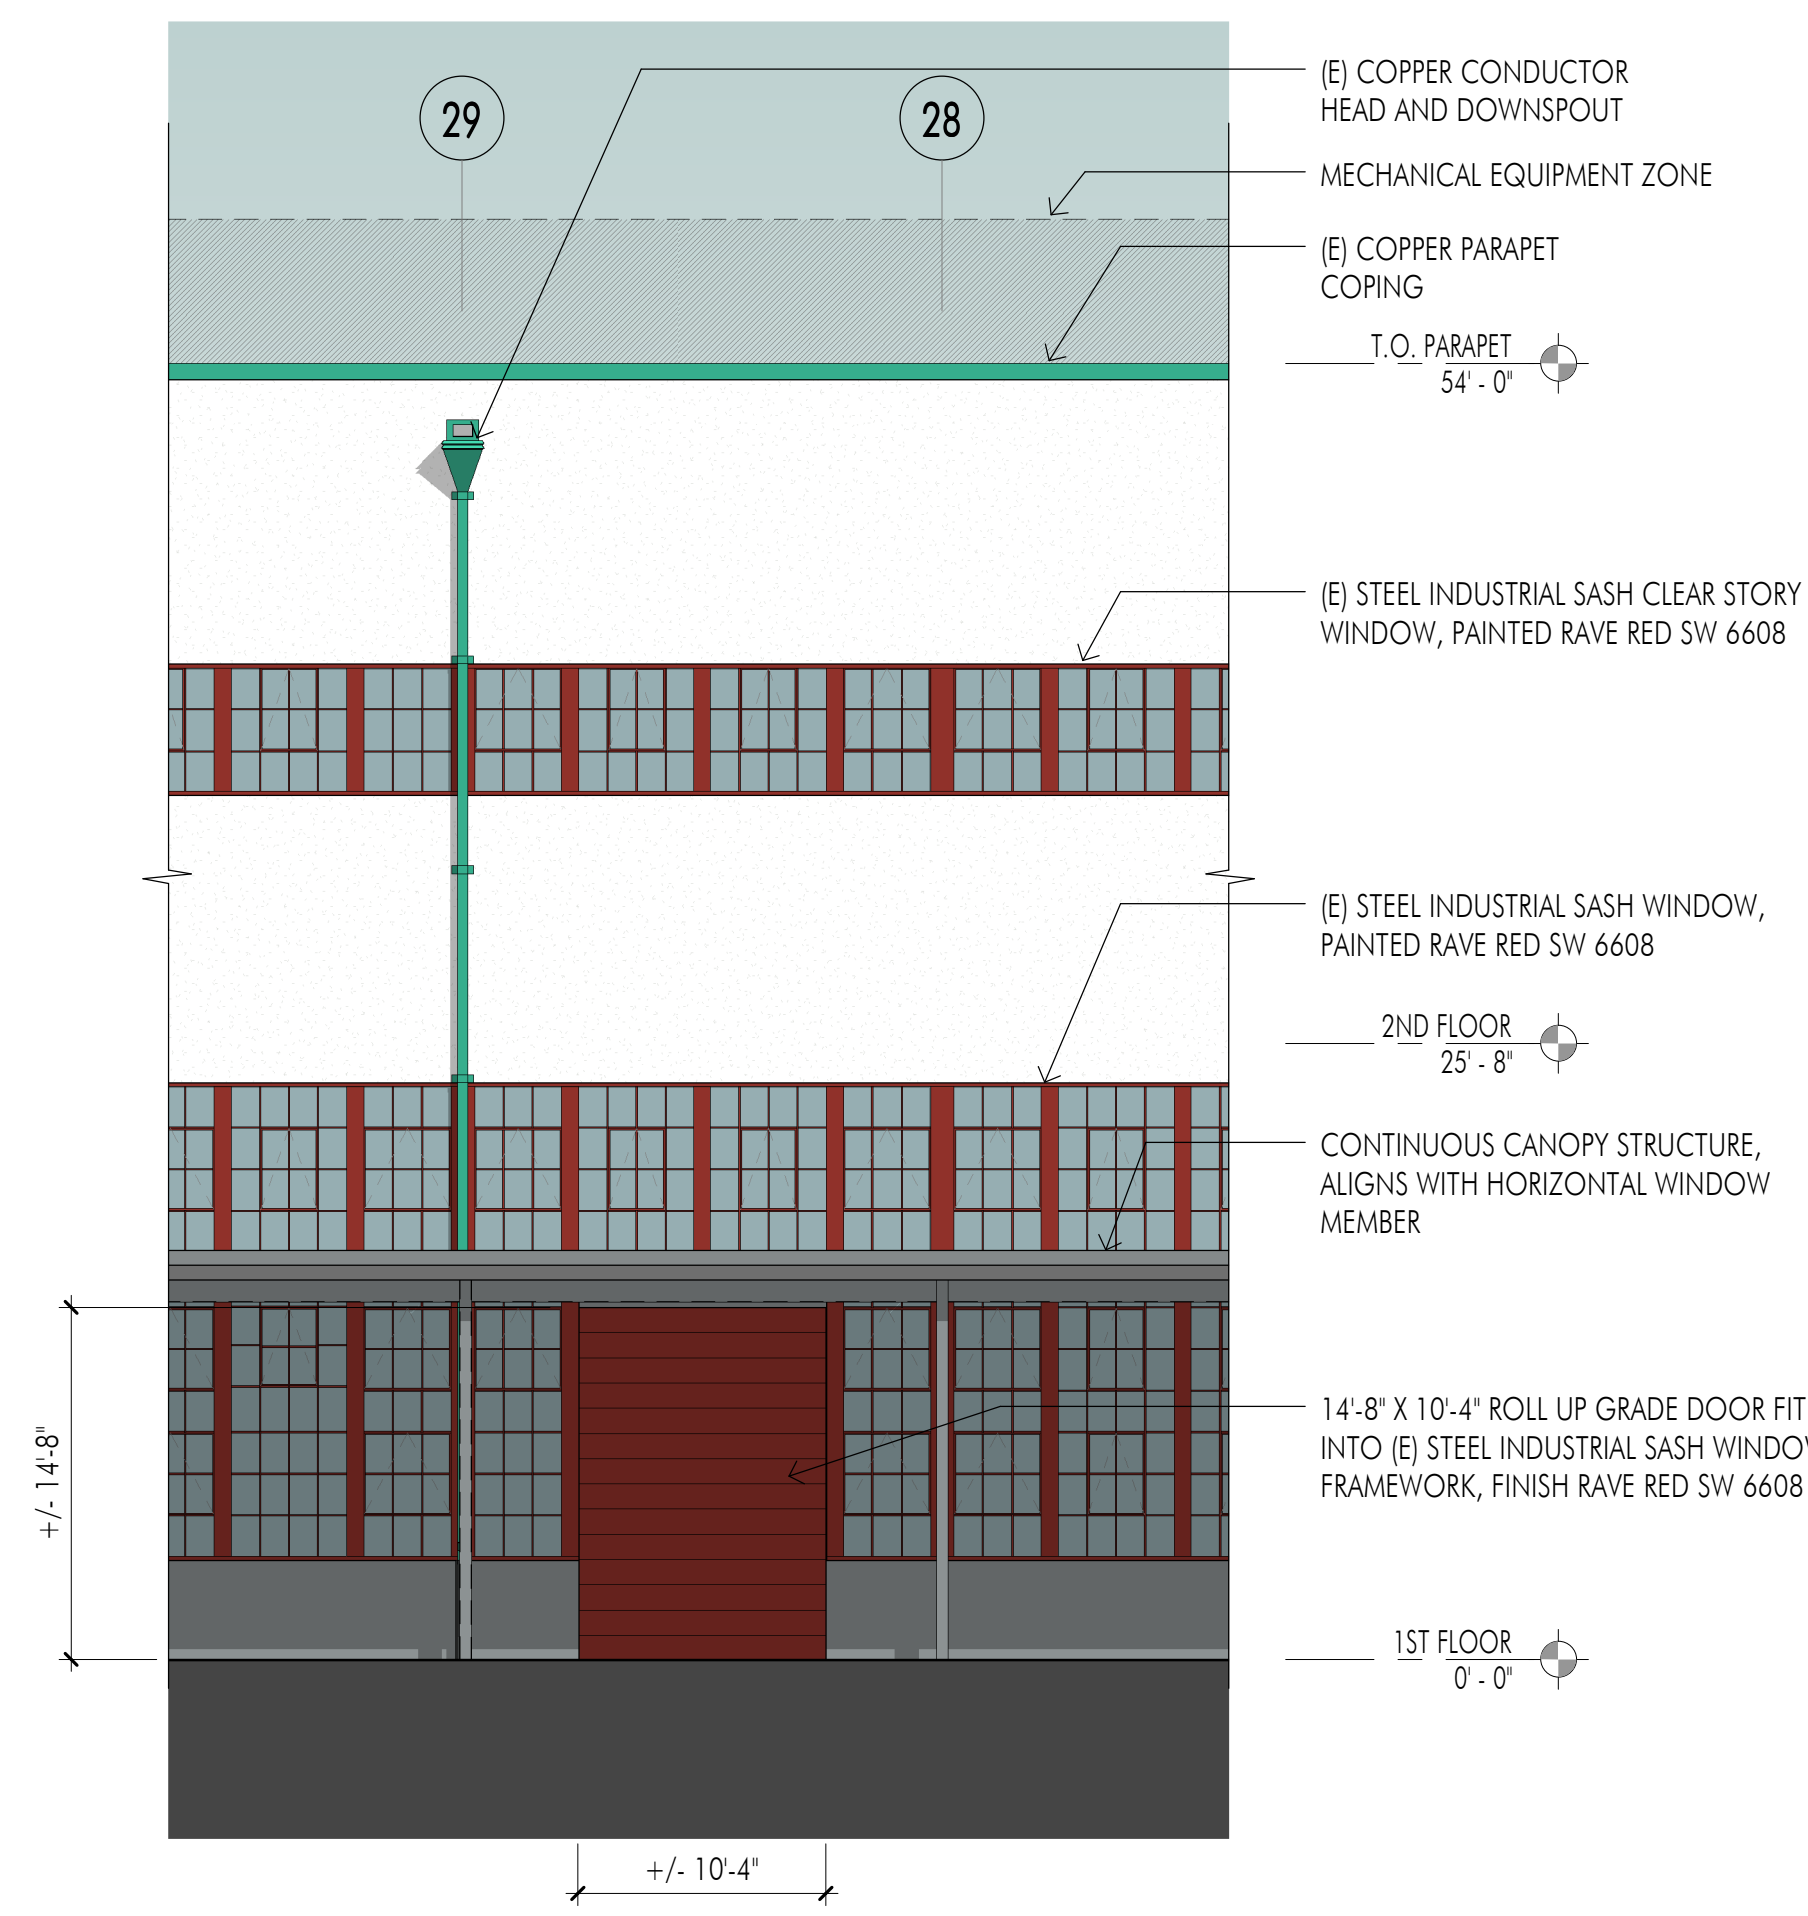


6 STANDARD NEW ROLL-UP DOOR WHERE REQUIRED BY TENANT, TYP.
1/8" = 1'-0"

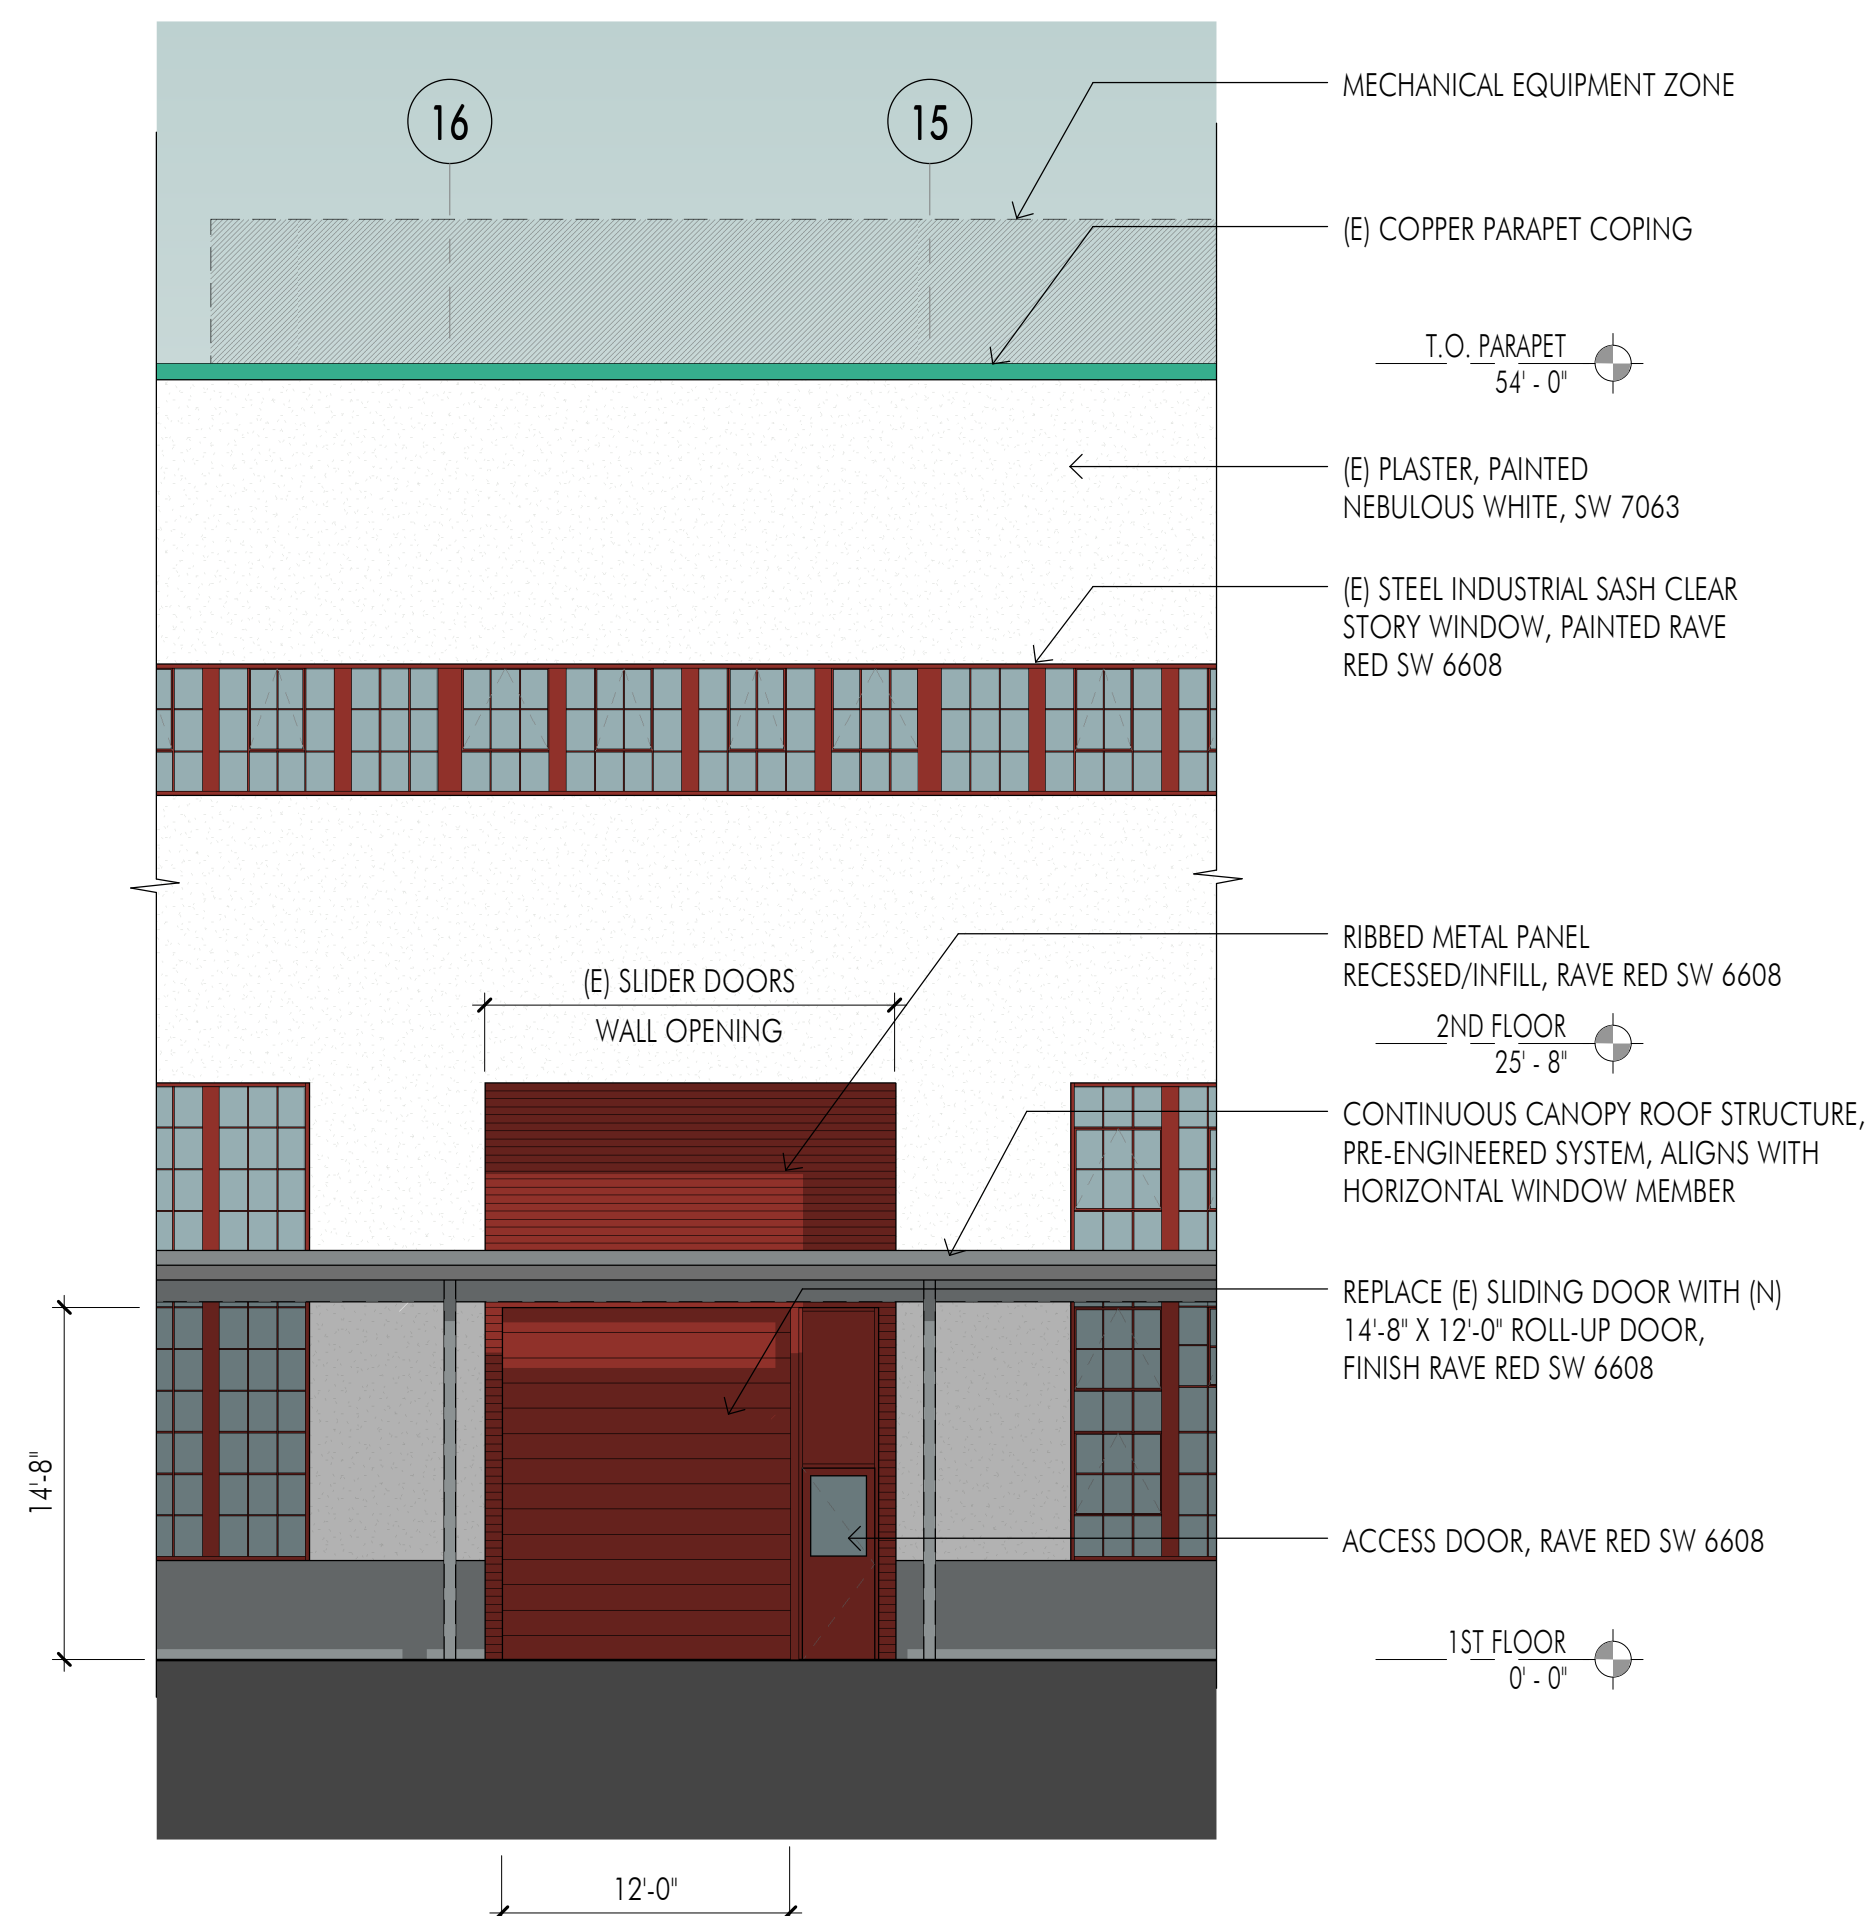


5 NEW ROLL-UP DOOR AT RECESSED GRADE DOOR AT EXISTING DOOR OPENING, TYP.
1/8" = 1'-0"

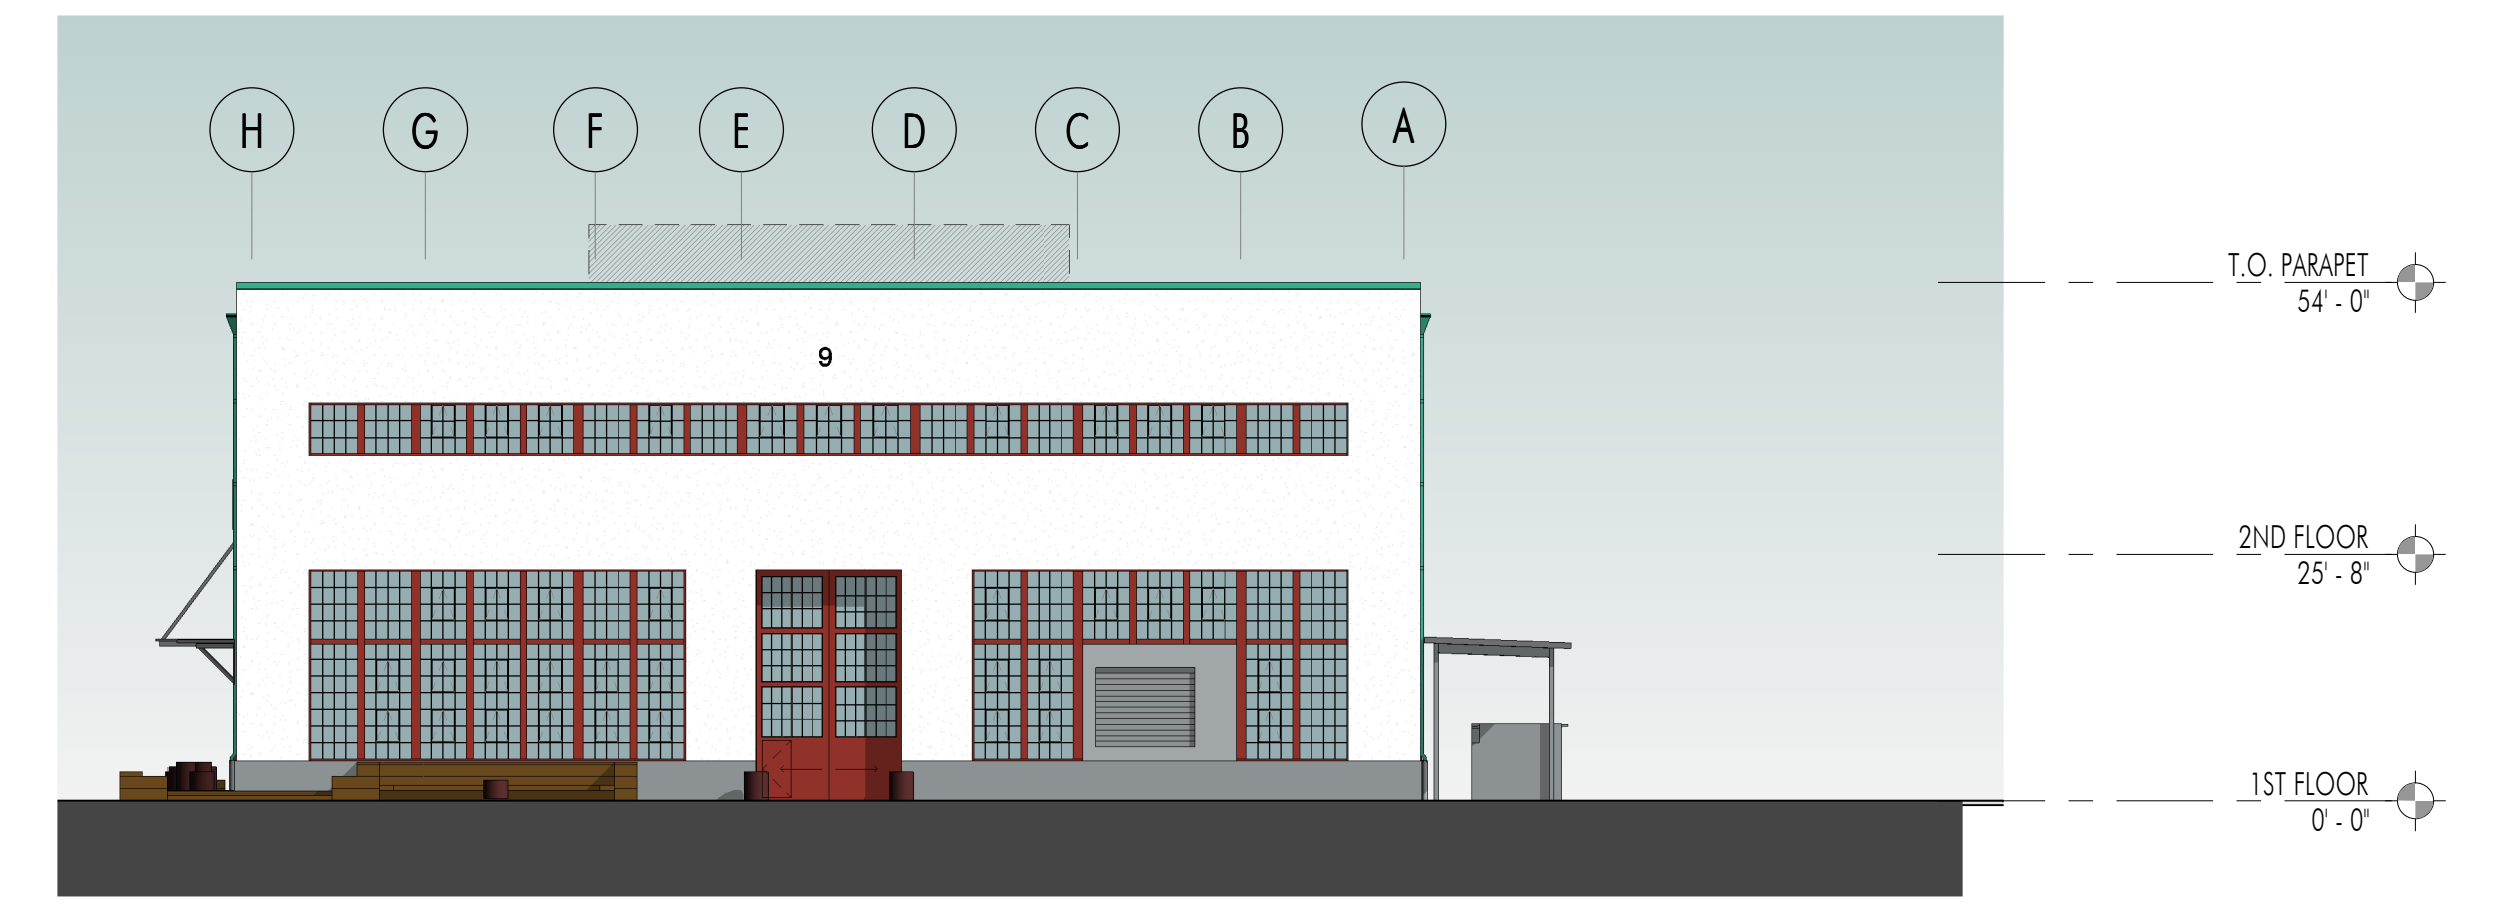


4 EAST ELEVATION - PROPOSED
1" = 20'-0"

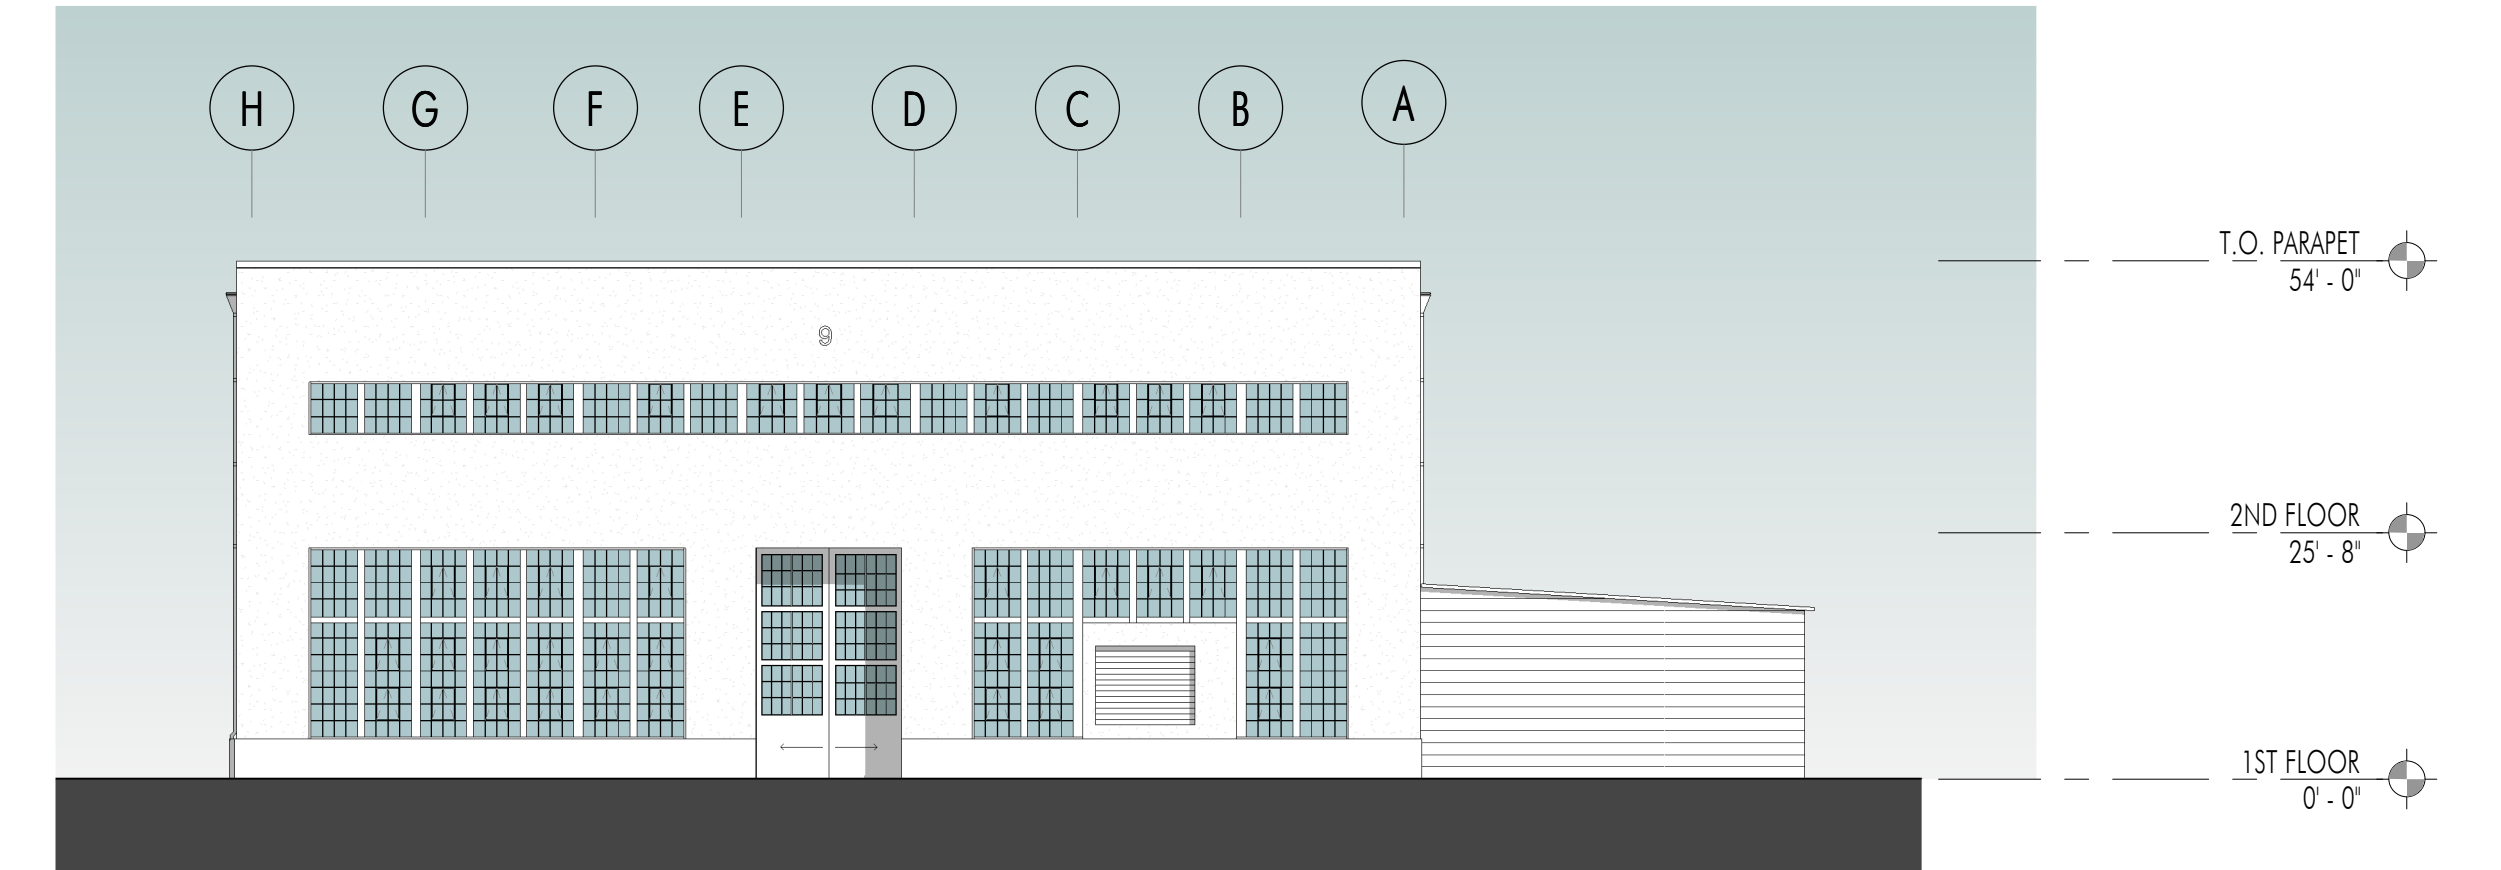

3 EAST ELEVATION - EXISTING
1" = 20'-0"

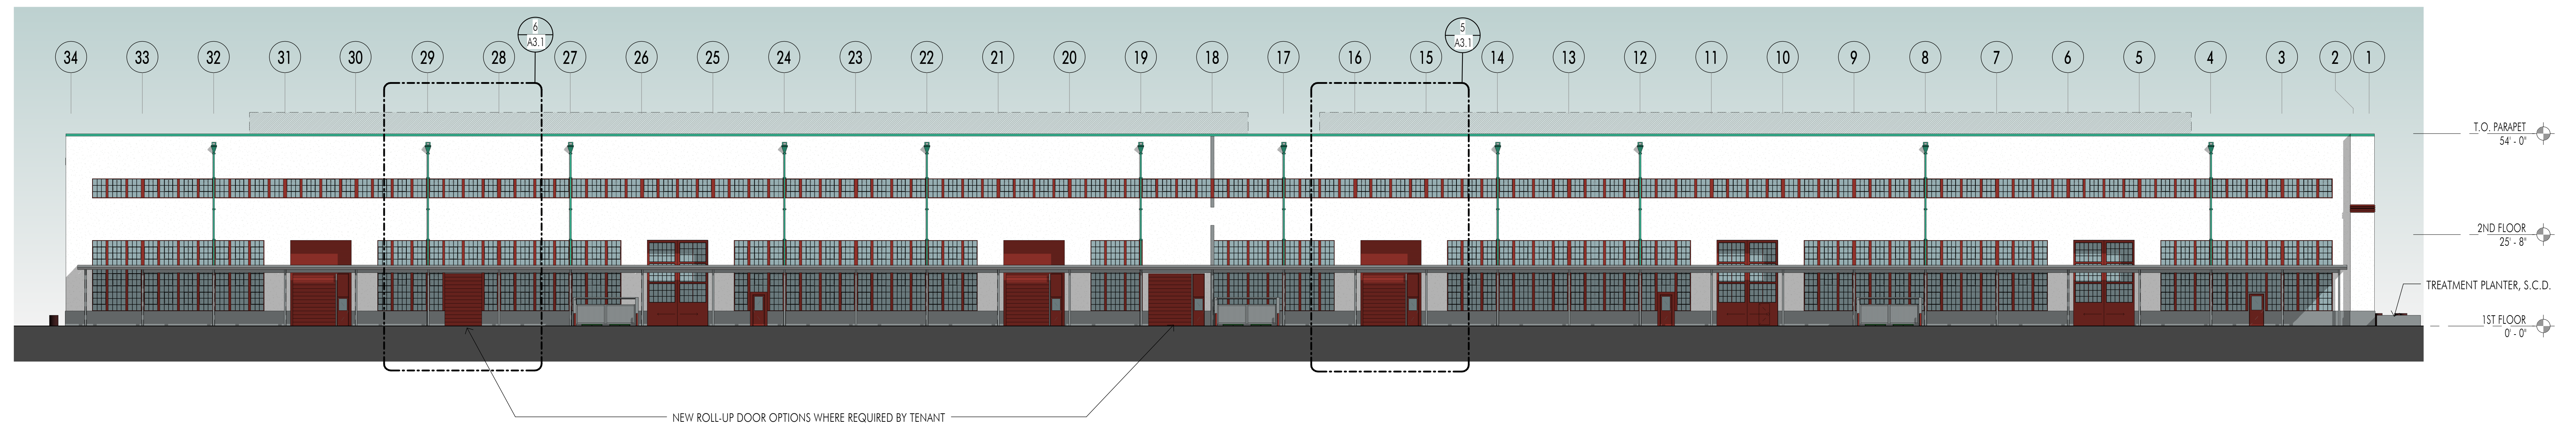

2 NORTH ELEVATION - PROPOSED
1" = 20'-0"

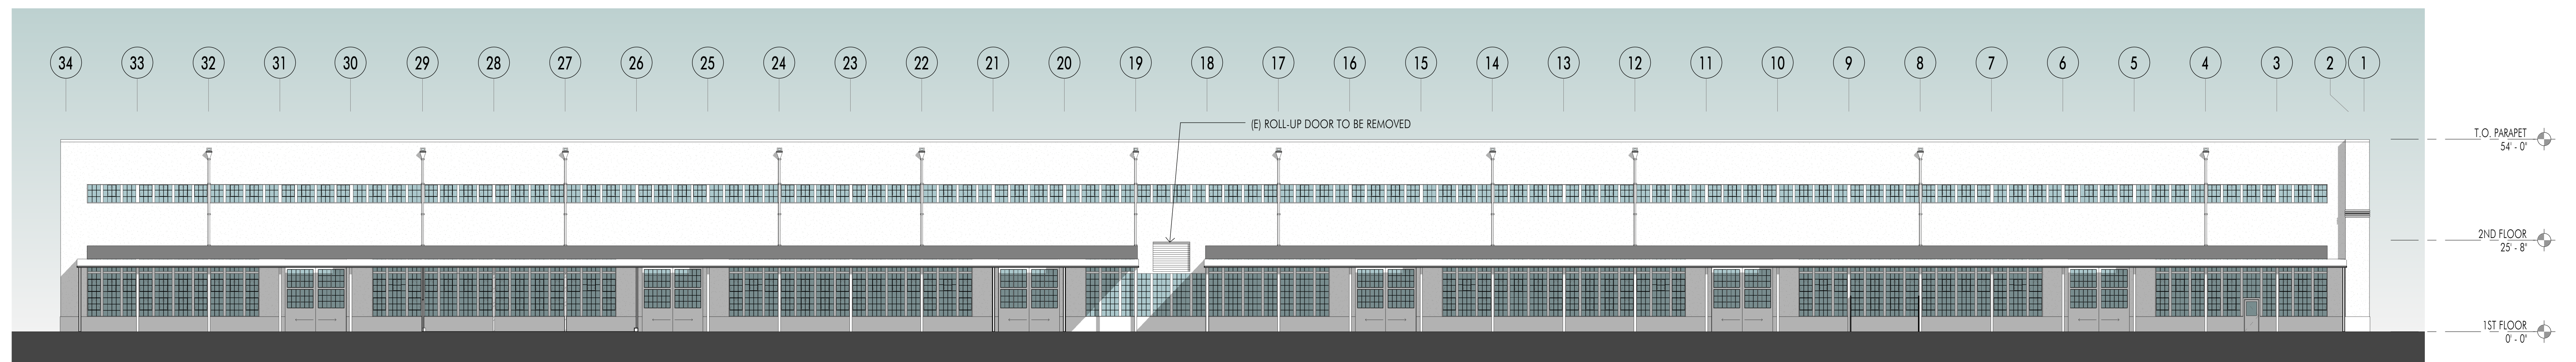


1 NORTH ELEVATION - EXISTING
1" = 20'-0"



3 VIEW OF NORTHWEST APPROACH



2 VIEW OF SOUTHWEST APPROACH

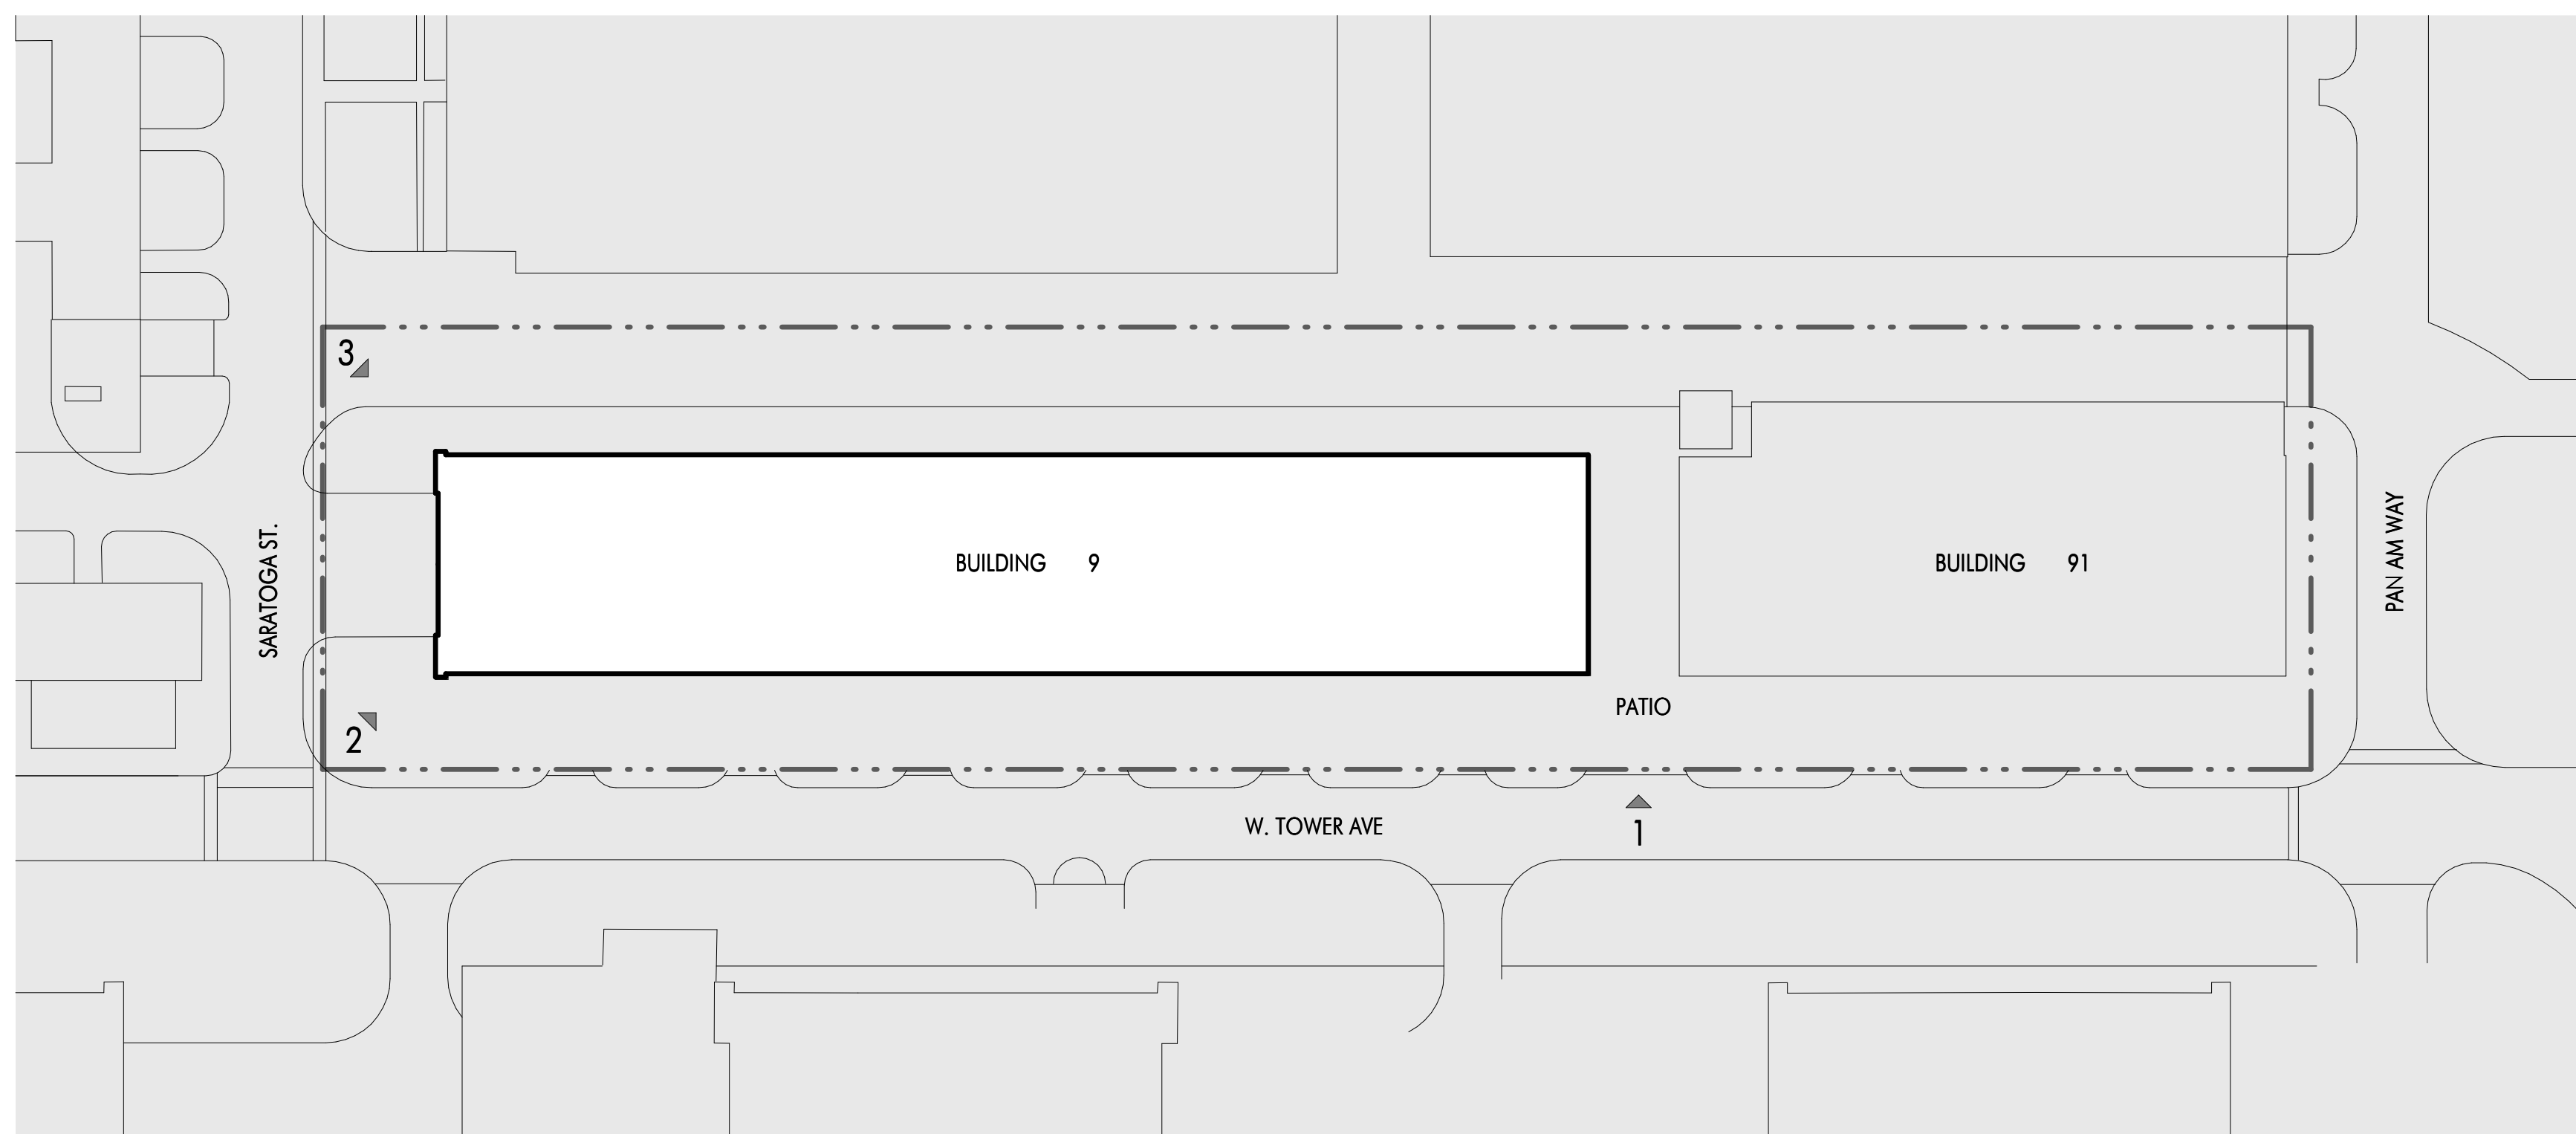

4 KEY PLAN - PERSPECTIVES




1 VIEW OF PATIO FROM W. TOWER AVENUE



3 VIEW OF NORTHWEST APPROACH



2 VIEW OF SOUTHWEST APPROACH

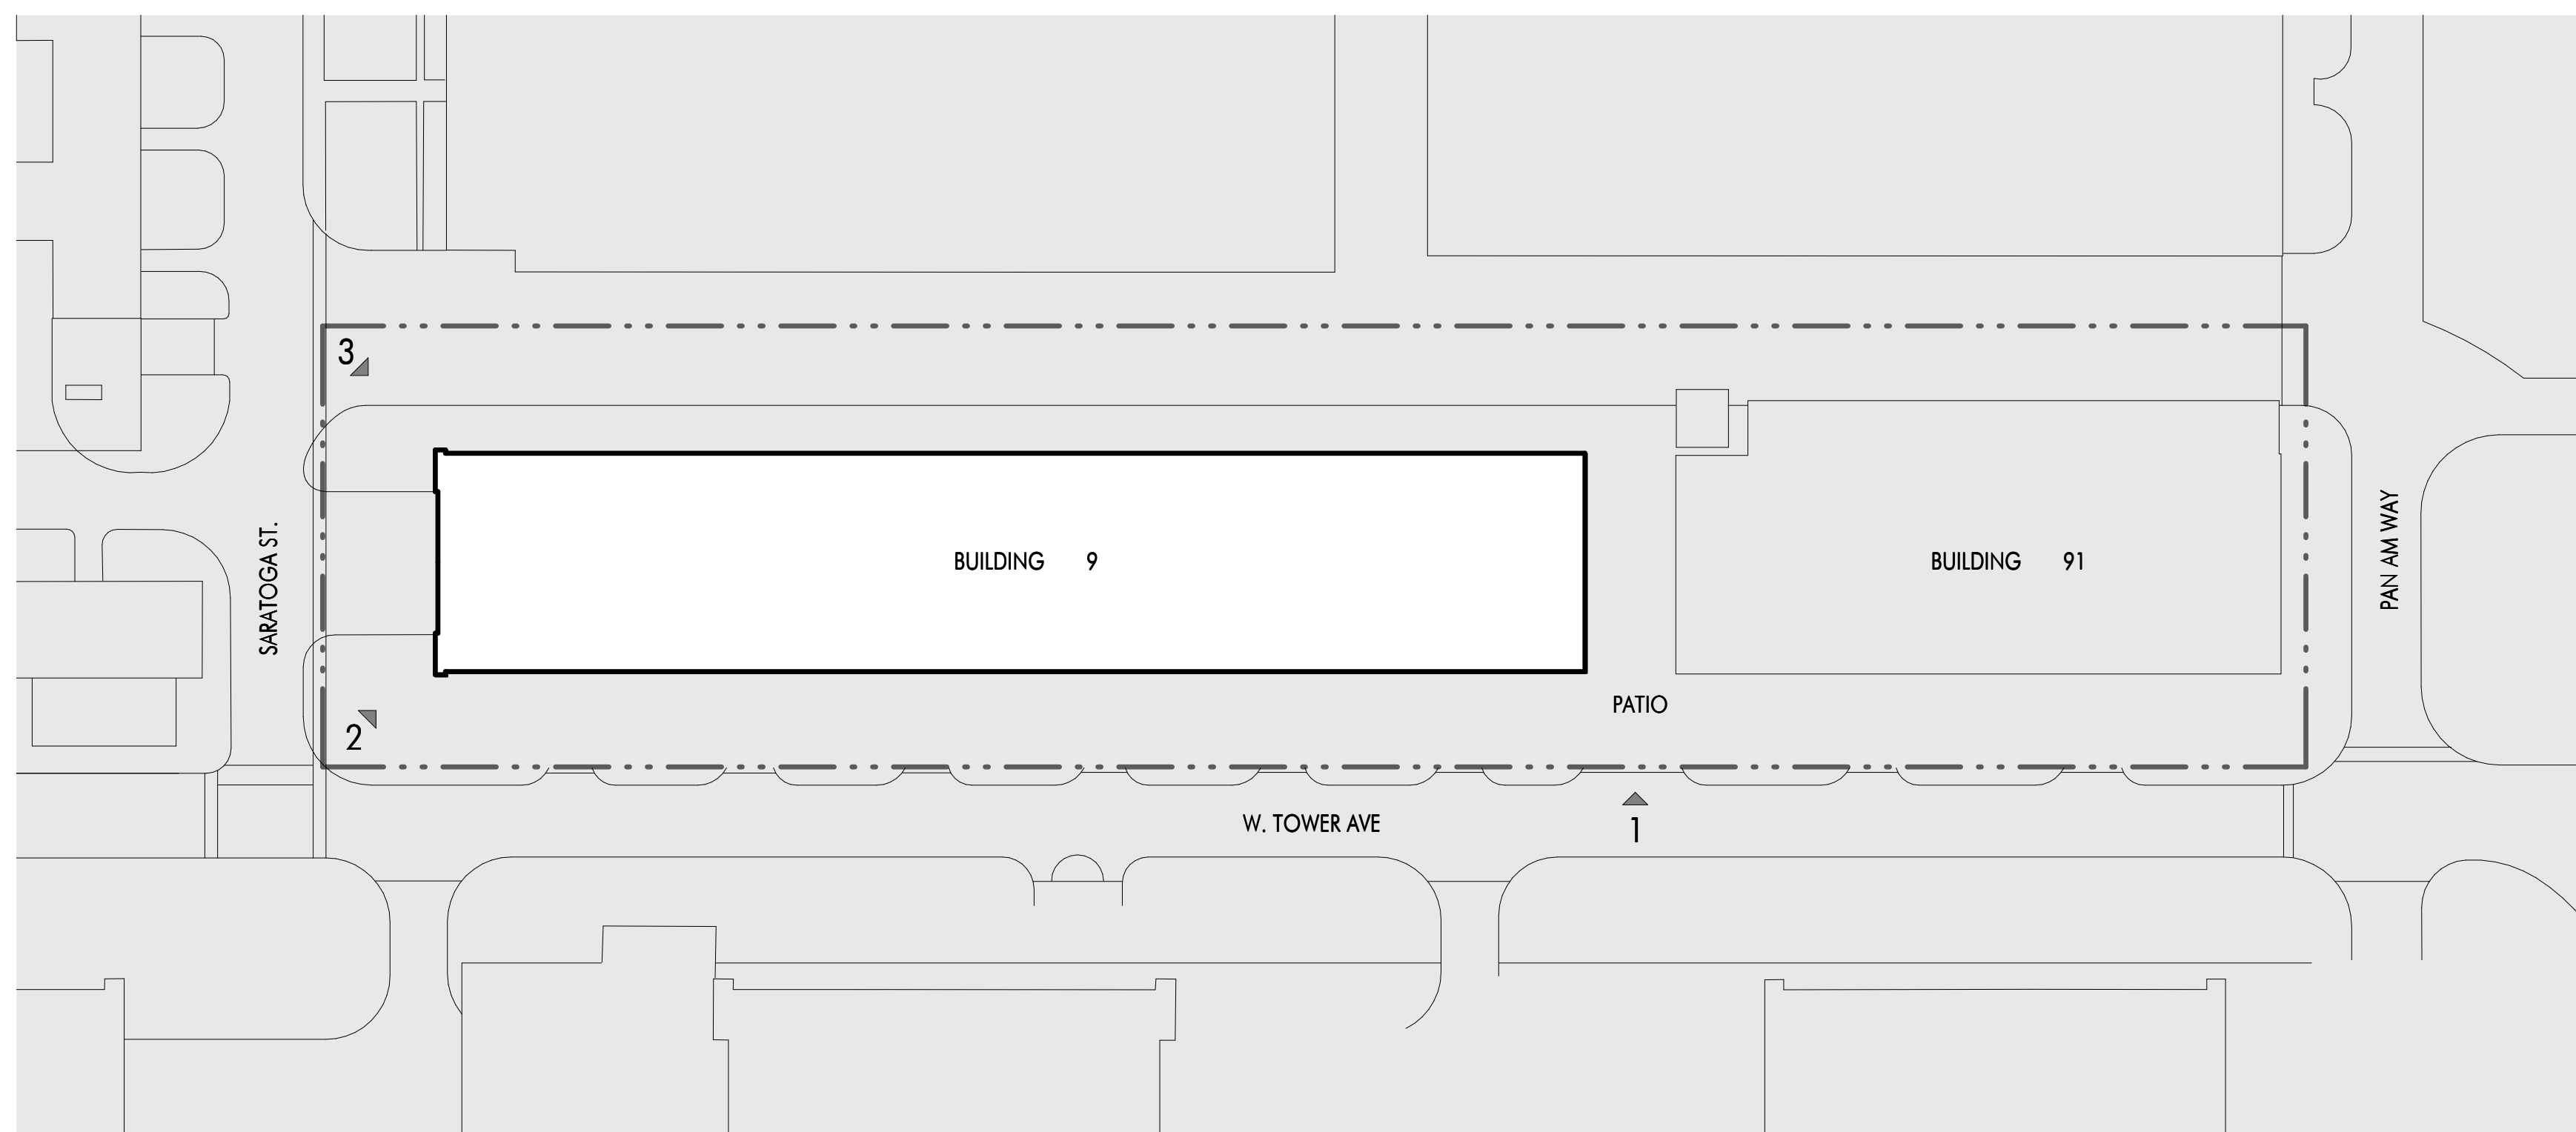

4 KEY PLAN - PERSPECTIVES
1" = 80'-0"



1 VIEW OF PATIO FROM W. TOWER AVENUE