


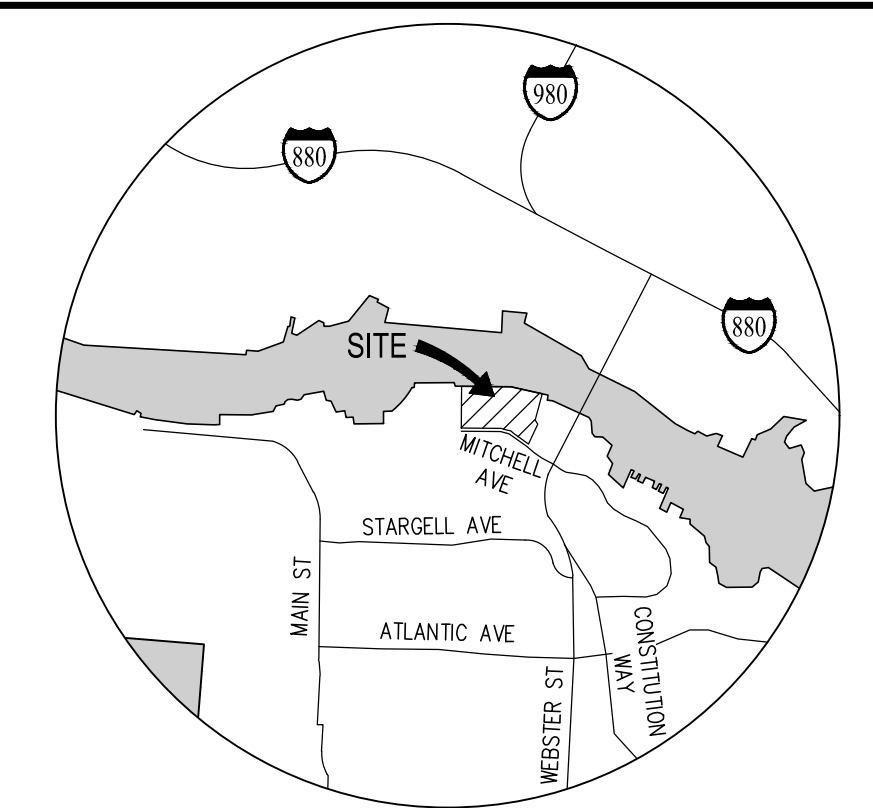


SHEET INDEX	
SHEET NO.	SHEET DESCRIPTION
1	SITE PLAN
2	EXISTING CONDITIONS
3	TENTATIVE MAP PHASE 1
4	TENTATIVE MAP PHASE 2
5	TENTATIVE MAP PHASE 3
6	STREET SECTIONS
7	EXISTING UTILITIES
8	PRELIMINARY GRADING PLAN
9	PRELIMINARY GRADING PLAN
10	PRELIMINARY GRADING PLAN
11	PRELIMINARY GRADING PLAN
12	GRADING SECTIONS
13	DETAILS
14	PRELIMINARY UTILITY PLAN
15	PRELIMINARY UTILITY PLAN
16	PRELIMINARY UTILITY PLAN
17	PRELIMINARY UTILITY PLAN
18	PRELIMINARY STORM WATER CONTROL PLAN
19	STORM WATER DETAILS
20	FIRE ACCESS PLAN
21	WASTE COLLECTION ACCESS PLAN

	PROJECT BOUNDARY
	ADJACENT PARCEL BOUNDARY
	PROPOSED PARCEL BOUNDARY
	PHASING BOUNDARY
	VIEW CORRIDOR
	PUBLIC STREET/PARKING
	PRIVATE STREET
	PRIVATE ALLEY
	PROPOSED SIDEWALK/PATHWAY
	EXISTING SIDEWALK
	PROPOSED EMERGENCY VEHICLE ACCESS
	STRIPED PEDESTRIAN CROSSING
	RAISED PEDESTRIAN CROSSING
	PRIVATE ALLEY DRIVEWAY

SHEET NO.

1

21 SHEETS

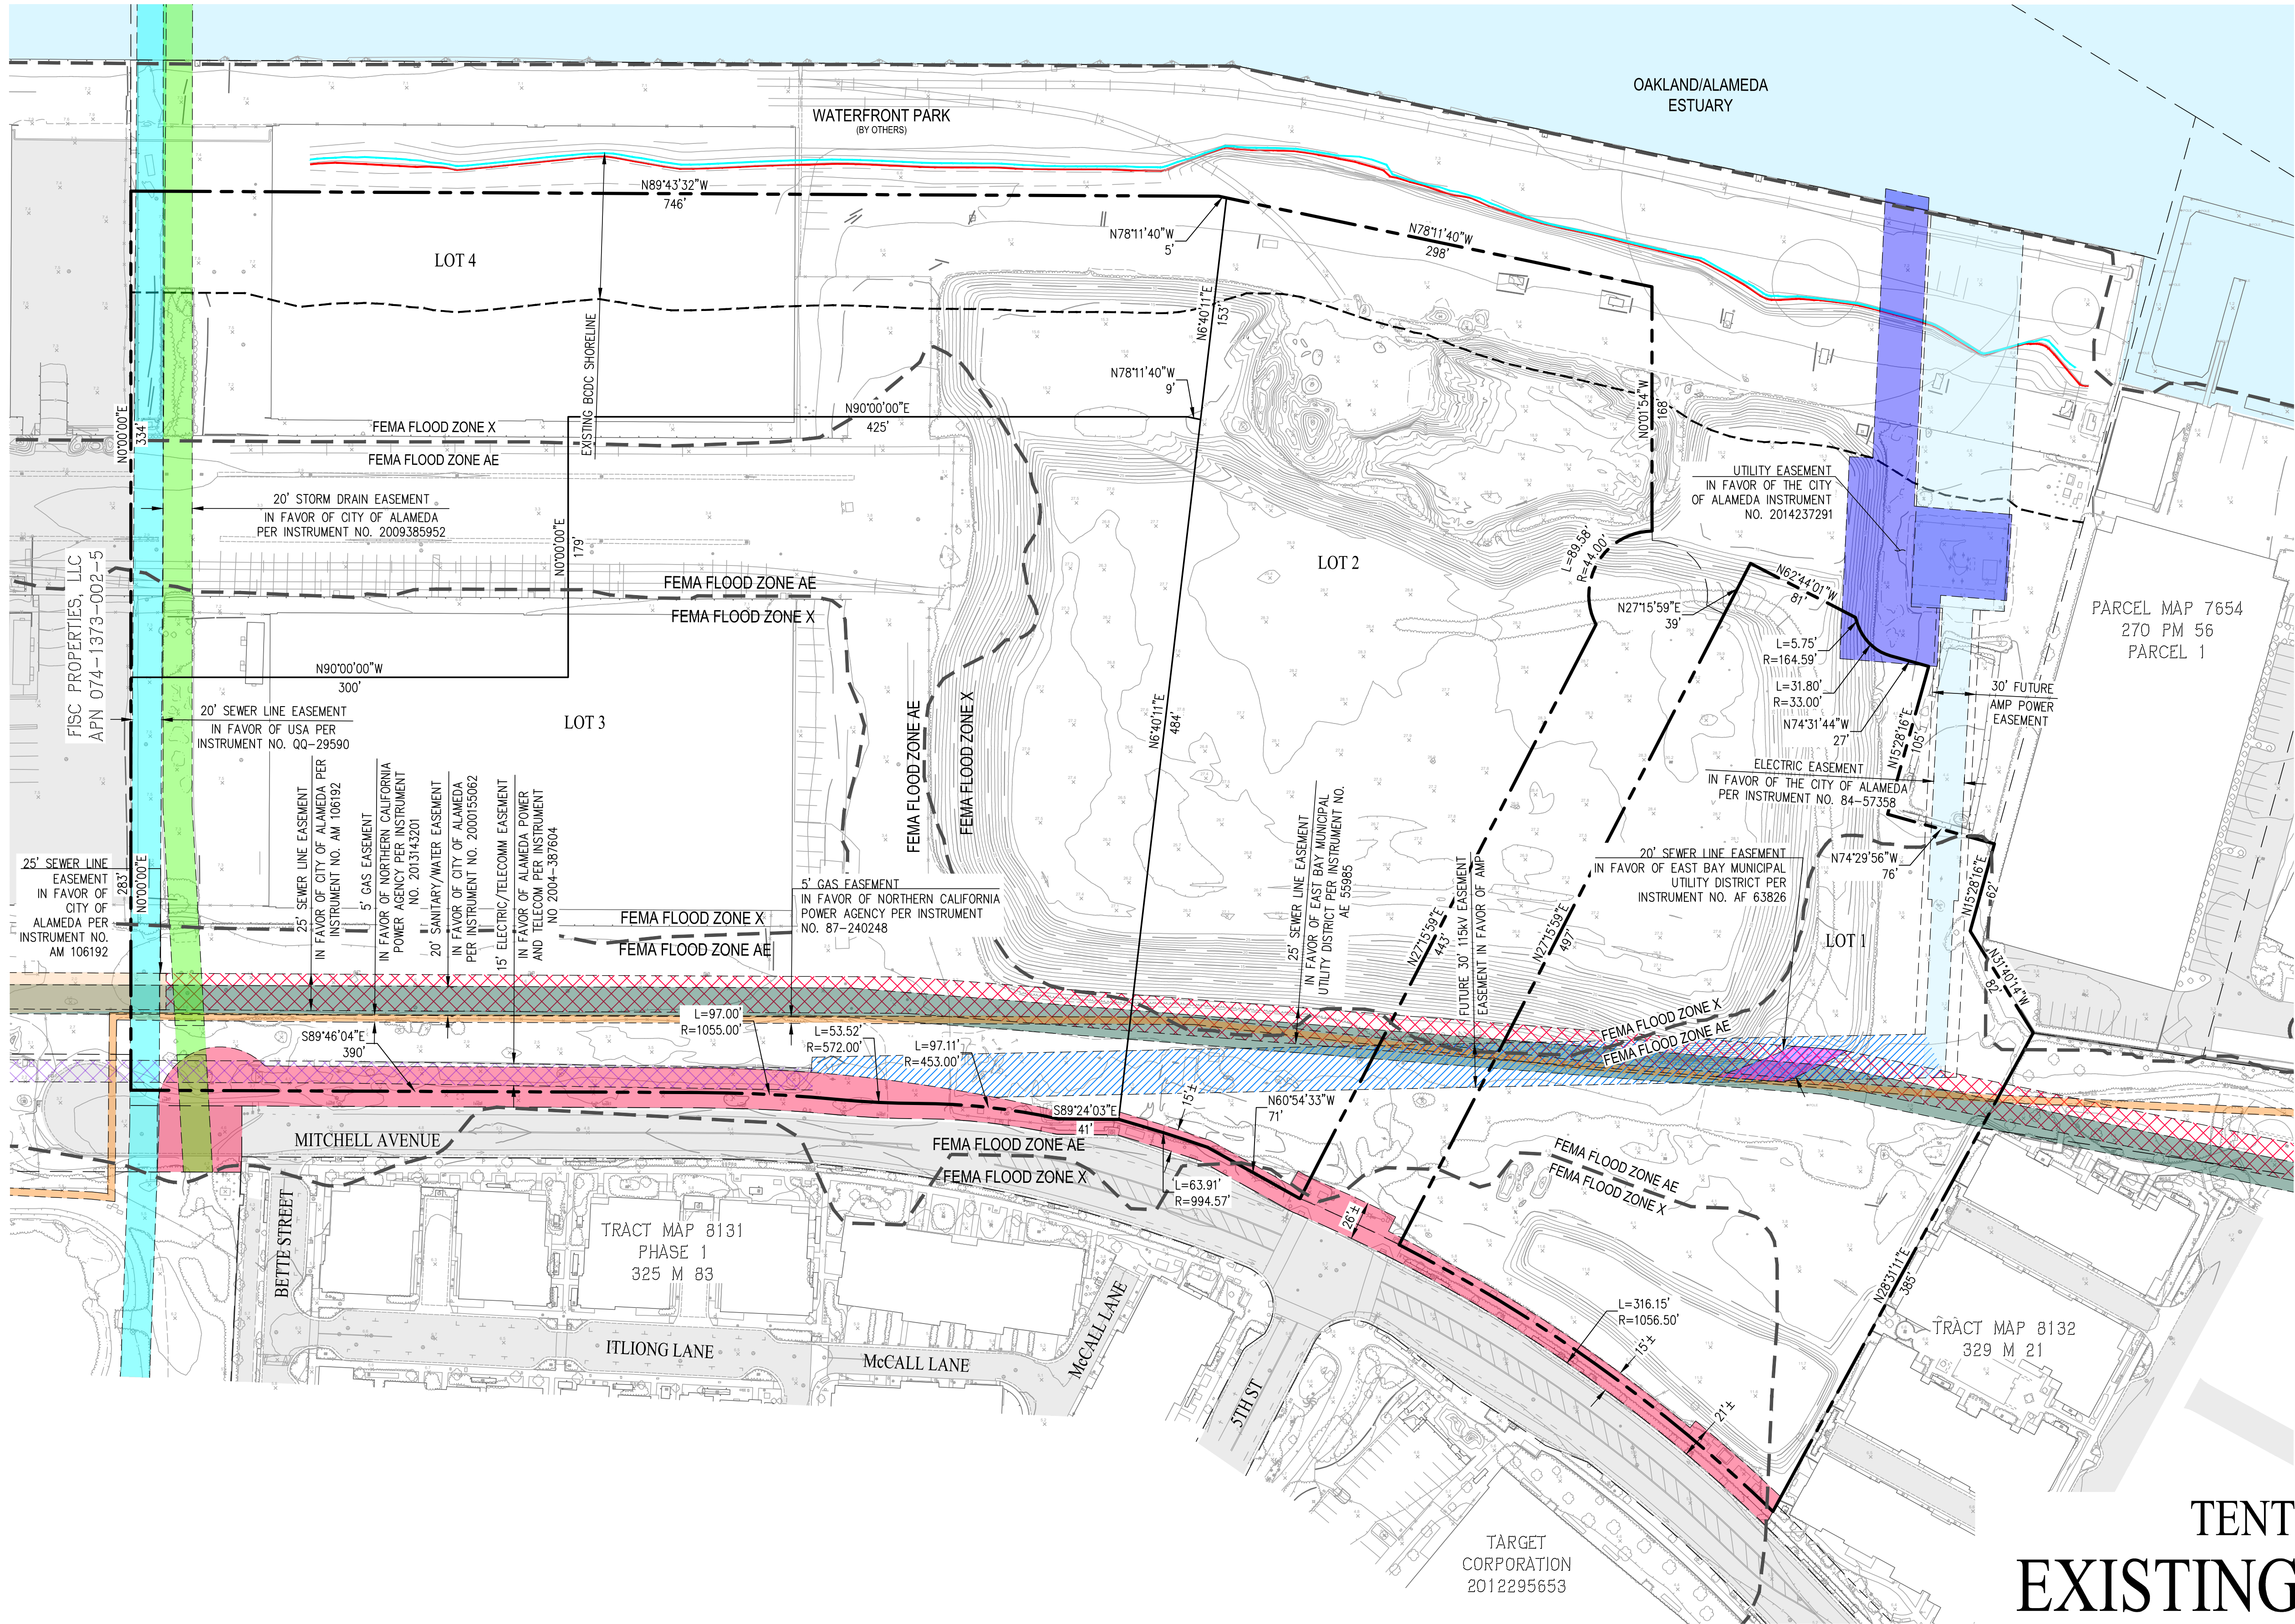

LEGEND



- RESIDENTIAL PROJECT BOUNDARY
- ADJACENT PARCEL BOUNDARY
- EXISTING EASEMENT
- EXISTING BCDC SHORELINE
- MEAN HIGH WATER = -0.43 CITY (5.67 NAVD88)
- FEMA 100 YEAR FLOOD ZONE AE
- BASE FLOOD ELEVATION = 3.9 CITY (10.0 NAVD88)
- EXISTING PAVEMENT TO REMAIN
- 6 SEWER LINE EASEMENT IN FAVOR OF USA PER INSTRUMENT NO. QQ-29590
- 9 SEWER LINE EASEMENT IN FAVOR OF EAST BAY MUNICIPAL UTILITY DISTRICT PER INSTRUMENT NO. AE55985
- 10 SEWER LINE EASEMENT IN FAVOR OF EAST BAY MUNICIPAL UTILITY DISTRICT PER INSTRUMENT NO. AF 63826
- 13 SEWER LINE EASEMENT IN FAVOR OF THE CITY OF ALAMEDA PER INSTRUMENT NO. AM 106192
- 14 ELECTRIC EASEMENT IN FAVOR OF THE CITY OF ALAMEDA PER INSTRUMENT NO. 84-57358
- 15 GAS EASEMENT IN FAVOR OF NORTHERN CALIFORNIA POWER AGENCY PER INSTRUMENT NO. 87-240248
- 18 SANITARY/WATER EASEMENT IN FAVOR OF THE CITY OF ALAMEDA PER INSTRUMENT NO. 2000155062
- 23 STORM DRAIN EASEMENT IN FAVOR OF CITY OF ALAMEDA PER INSTRUMENT NO. 2009385952
- 24 GAS PIPELINE EASEMENT IN FAVOR OF NORTHERN CALIFORNIA POWER AGENCY PER INSTRUMENT NO. 2013143201
- 26 UTILITY EASEMENT IN FAVOR OF THE CITY OF ALAMEDA PER INSTRUMENT NO. 2014237291
- 44 ELECTRIC/TELECOMMUNICATIONS EASEMENT IN FAVOR OF THE CITY OF ALAMEDA PER INSTRUMENT NO. 2004-387604
- FUTURE 115 KV EASEMENT IN FAVOR OF AMP

NOTES:
REFERS TO TITLE REPORT EXCEPTION
TITLE REPORT: FIRST AMERICAN TITLE INSURANCE COMPANY
ORDER NO: NCS-902031-CC
DATED: SEPTEMBER 25, 2018/UPDATED OCTOBER 10, 2018

NOTES:
FEMA FLOOD ZONE:
ZONE AE: SPECIAL FLOOD HAZARD AREA, BASE FLOOD SUBMERGED AREAS:ELEVATIONS DETERMINED.
BFE = 10 NAVD 88 (CITY OF ALAMEDA DATUM = 3.9)
ZONE X: AREAS DETERMINED TO BE OUTSIDE THE 0.2% UNSUBMERGED AREAS:ANNUAL CHANCE FLOODPLAIN.
ZONE X: AREAS OF 0.2% ANNUAL CHANCE FLOOD.
FLOOD INSURANCE RATE MAPS NO. 06001C0066H
DATED DECEMBER 21, 2018 & 06001C0067H DATED DECEMBER 21, 2018.

TENTATIVE MAP EXISTING CONDITIONS ALAMEDA LANDING WATERFRONT

CITY OF ALAMEDA ALAMEDA COUNTY CALIFORNIA

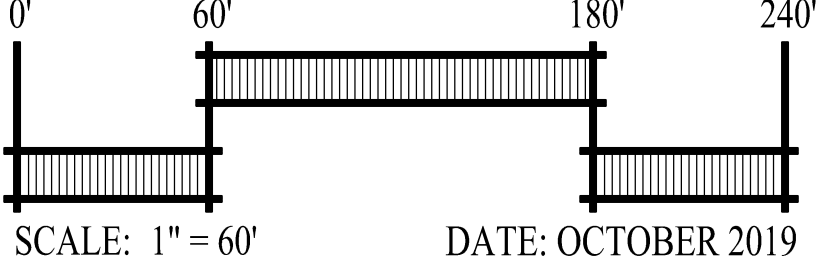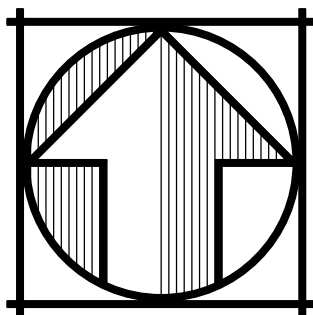


DATE: OCTOBER 2019
JOB NO.: 2022-010





CIVIL ENGINEERS SURVEYORS PLANNERS

SAN RAMON (925) 866-0322
SACRAMENTO (916) 375-1877
WWW.CBANDG.COM

SHEET NO.
2
OF 21 SHEETS

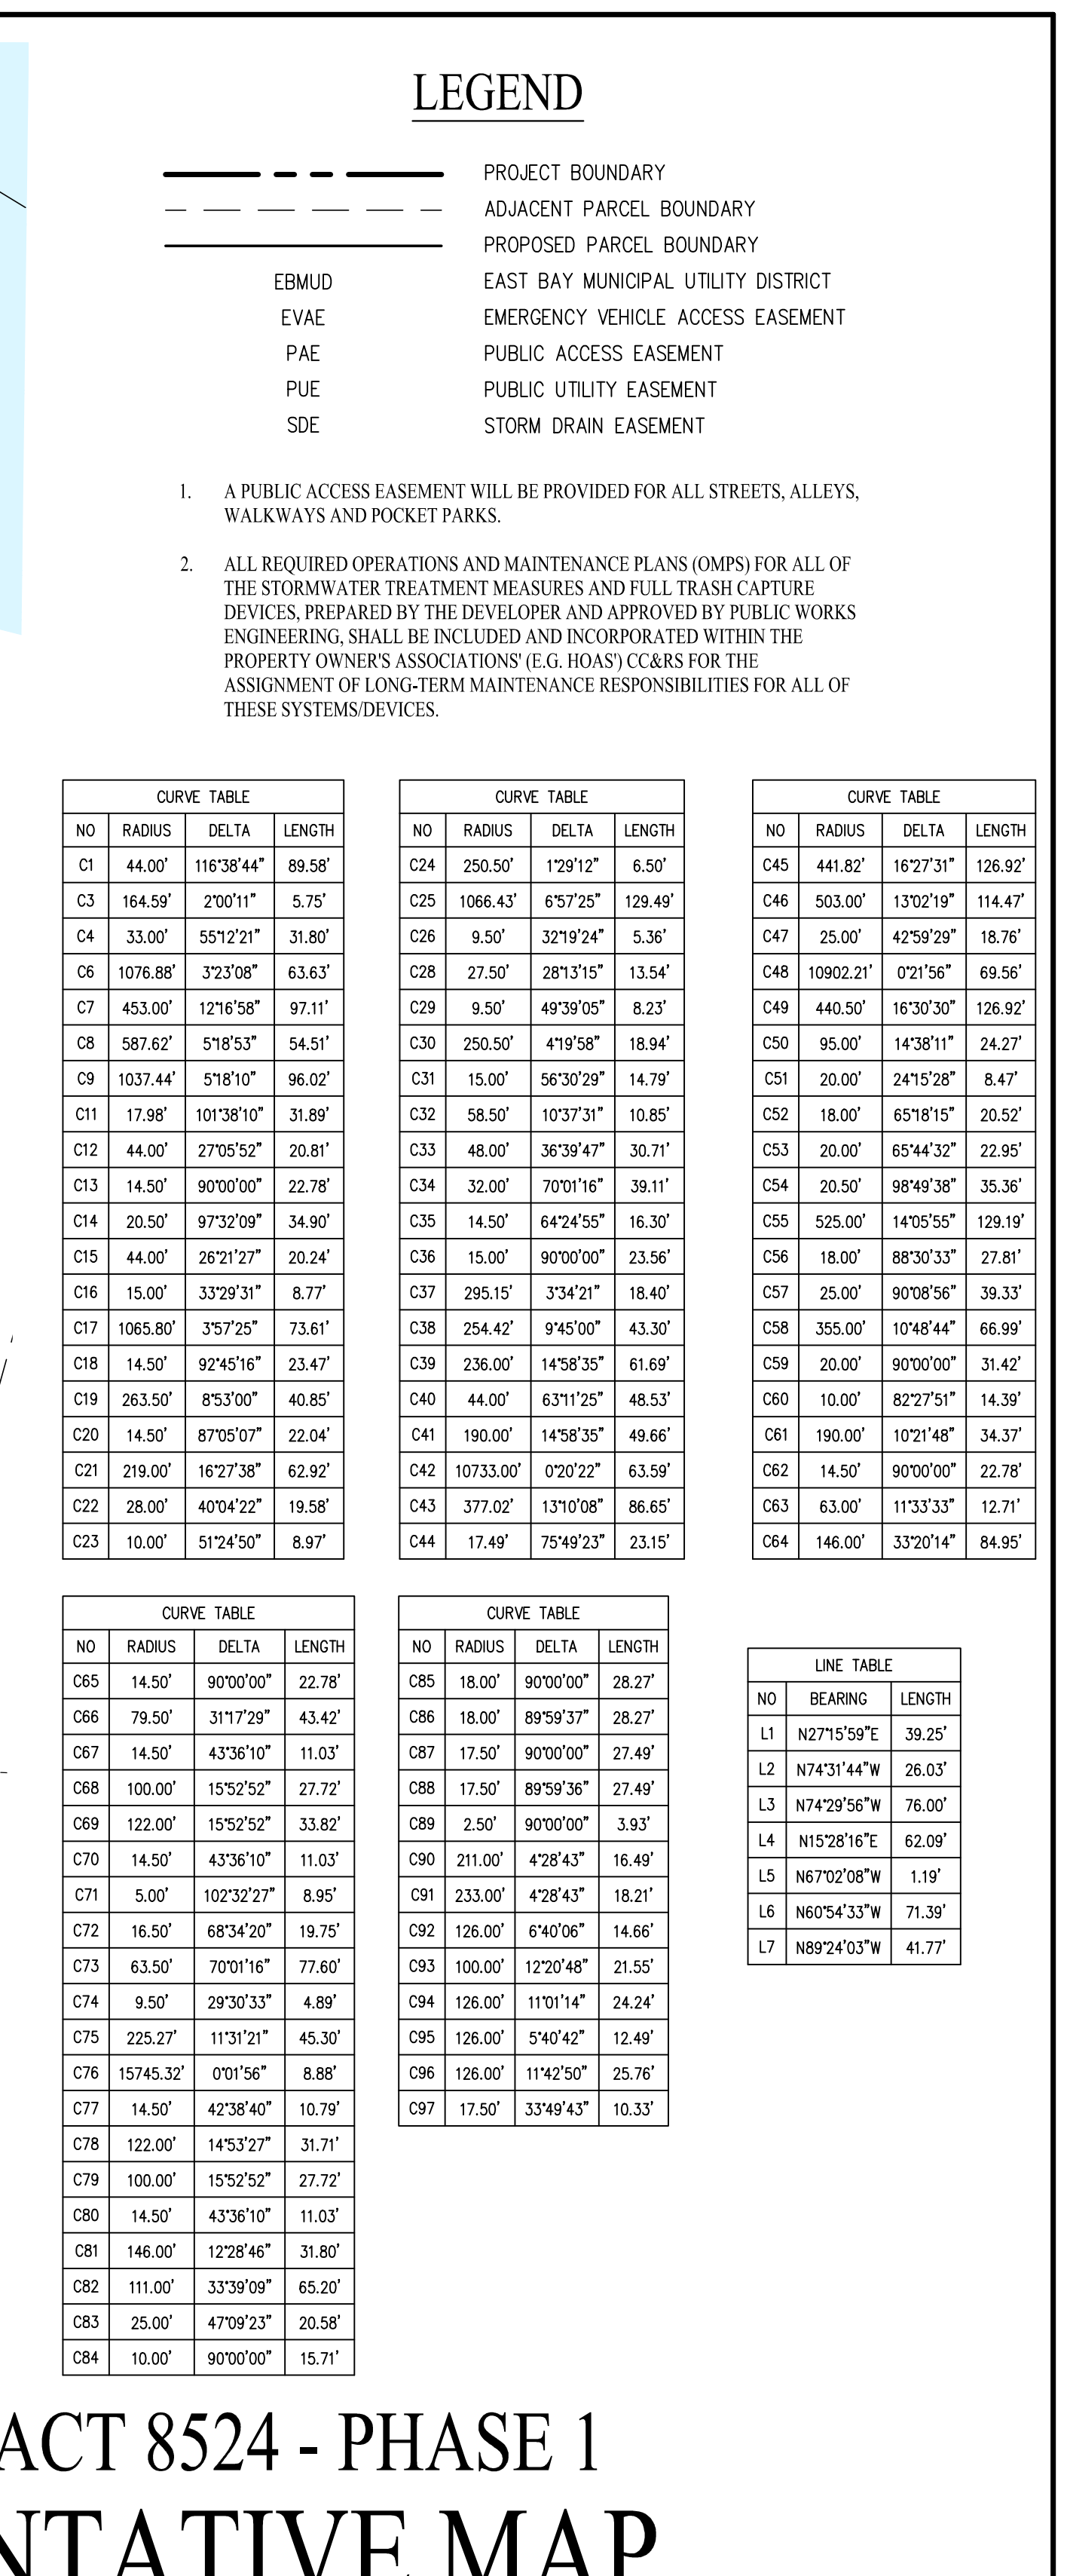


PARCELS			
PARCEL	AREA± (SF)	USE	EASEMENTS
A	7,538	PRIVATE DRIVE	PAE, PUE, SSE, EVAE, SDE, EBMUD
B	3,064	PRIVATE DRIVE	PAE, PUE, EVAE, SDE
C	8,541	PRIVATE DRIVE	PAE, PUE, SSE, EVAE, SDE, EBMUD
D	5,032	PRIVATE DRIVE	PAE, PUE, SSE, EVAE, SDE, EBMUD
E	3,444	PRIVATE DRIVE	PAE, PUE, SSE, EVAE, SDE, EBMUD
F	9,301	PUBLIC PARKING	PAE, PUE, EVAE, SDE, EBMUD
G	5,844	PRIVATE DRIVE	PAE, PUE, SSE, EVAE, SDE, EBMUD
H	3,385	PRIVATE DRIVE	PAE, PUE, EVAE, SDE
I	3,352	OPEN SPACE	PAE, PUE, SDE
J	13,012	PRIVATE DRIVE	PAE, PUE, SSE, EVAE, SDE, EBMUD, VCE
K	11,083	OPEN SPACE	PAE, PUE, SDE, EBMUD, VCE
L	1,706	PRIVATE DRIVE	PAE
M	13,779	PRIVATE DRIVE	PAE, PUE, SSE, EVAE, SDE, EBMUD, VCE
N	2,808	PRIVATE DRIVE	PAE, PUE, SSE, EVAE, SDE, EBMUD
O	7,756	PRIVATE DRIVE	PAE, PUE, SSE, EVAE, SDE, EBMUD, VCE
P	16,083	OPEN SPACE	PAE, SDE, VCE
AJ	2,072	PRIVATE DRIVE	PAE, PUE, SSE, EVAE, SDE, EBMUD, VCE
TOTAL	117,800		

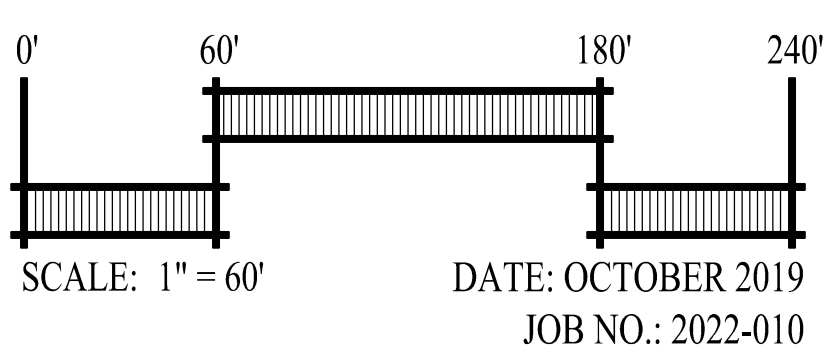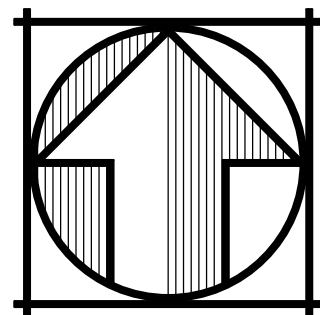

SAN RAMON ■ (925) 866-0322
SACRAMENTO ■ (916) 375-1877
WWW.CBANDG.COM

SURVEYORS ■ PLANNERS

SHEET NO.
3
OF 21 SHEETS

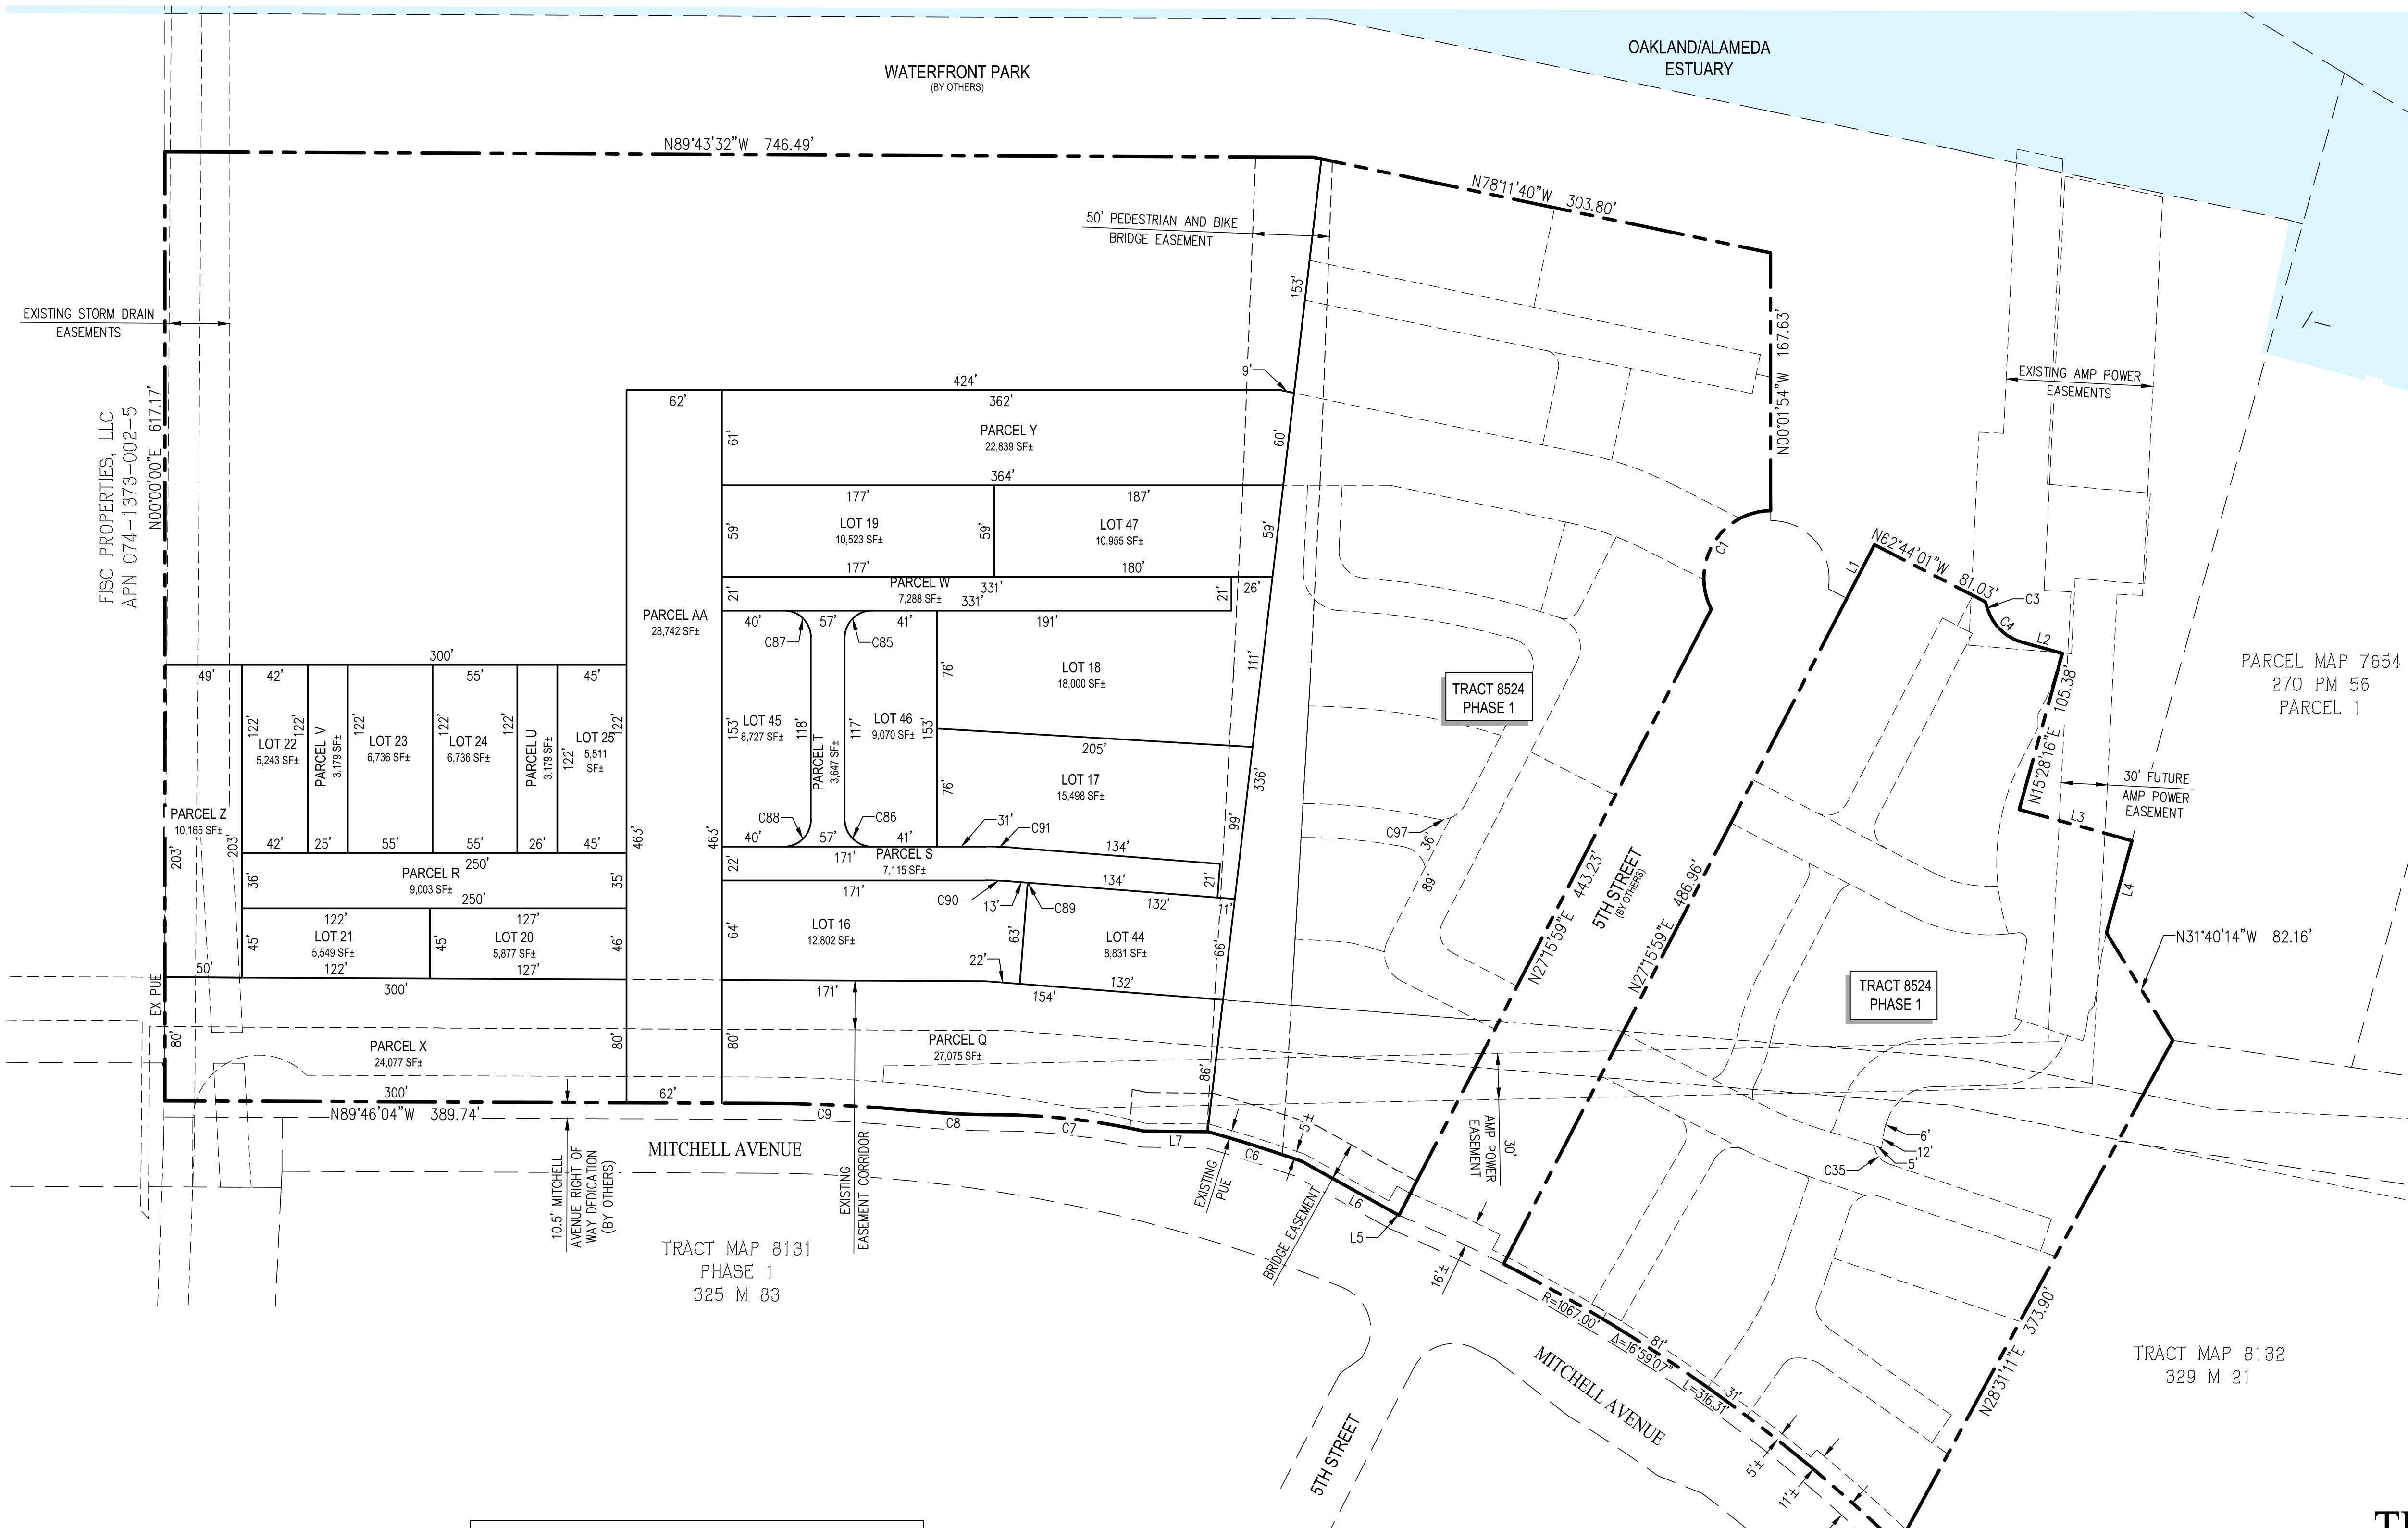

LEGEND

- PROJECT BOUNDARY
- ADJACENT PARCEL BOUNDARY
- PROPOSED PARCEL BOUNDARY
- EBMUD EAST BAY MUNICIPAL UTILITY DISTRICT
- EVAE EMERGENCY VEHICLE ACCESS EASEMENT
- PAE PUBLIC ACCESS EASEMENT
- PUE PUBLIC UTILITY EASEMENT
- SDE STORM DRAIN EASEMENT

- A PUBLIC ACCESS EASEMENT WILL BE PROVIDED FOR ALL STREETS, ALLEYS, WALKWAYS AND POCKET PARKS.
- ALL REQUIRED OPERATIONS AND MAINTENANCE PLANS (OMPS) FOR ALL OF THE STORMWATER TREATMENT MEASURES AND FULL TRASH CAPTURE DEVICES, PREPARED BY THE DEVELOPER AND APPROVED BY PUBLIC WORKS ENGINEERING, SHALL BE INCLUDED AND INCORPORATED WITHIN THE PROPERTY OWNERS ASSOCIATIONS' (E.G. HOA'S) CC&RS FOR THE ASSIGNMENT OF LONG-TERM MAINTENANCE RESPONSIBILITIES FOR ALL OF THESE SYSTEMS DEVICES.



LOTS		
LOT	AREA± (SF)	USE
16	12,802	MULTIFAMILY RESIDENTIAL
17	15,498	MULTIFAMILY RESIDENTIAL, VCE
18	18,000	MULTIFAMILY RESIDENTIAL, VCE
19	10,523	MULTIFAMILY RESIDENTIAL
20	5,877	MULTIFAMILY RESIDENTIAL
21	5,549	MULTIFAMILY RESIDENTIAL
22	5,243	MULTIFAMILY RESIDENTIAL
23	6,736	MULTIFAMILY RESIDENTIAL
24	6,736	MULTIFAMILY RESIDENTIAL
25	5,511	MULTIFAMILY RESIDENTIAL
44	8,831	MULTIFAMILY RESIDENTIAL
45	8,727	MULTIFAMILY RESIDENTIAL
46	9,070	MULTIFAMILY RESIDENTIAL
47	10,955	MULTIFAMILY RESIDENTIAL, VCE
TOTAL	130,058	201 CONDOMINIUM UNITS

PARCELS

PARCEL	AREA± (SF)	USE	EASEMENTS
Q	27,075	OPEN SPACE	PAE, PUE, EVAE, SDE, VCE
R	9,003	PRIVATE DRIVE	PAE, PUE, EVAE, SDE
S	7,115	PRIVATE DRIVE	PAE, PUE, SSE, EVAE, SDE, EBMUD
T	3,647	PRIVATE DRIVE	PAE, PUE, SSE, EVAE, SDE, EBMUD
U	3,179	PRIVATE DRIVE	PAE, PUE, EVAE, SDE
V	3,179	PRIVATE DRIVE	PAE, PUE, EVAE, SDE
W	7,288	PRIVATE DRIVE	PAE, PUE, EVAE, SDE
X	24,077	OPEN SPACE	PAE, PUE, SSE, EVAE, SDE, EBMUD
Y	22,839	PRIVATE DRIVE	PAE, PUE, SSE, EVAE, SDE, EBMUD, VCE
Z	10,165	OPEN SPACE	PAE, PUE, EVAE, SDE, VCE
AA	28,742	PRIVATE DRIVE	PAE, PUE, SSE, EVAE, SDE, EBMUD, VCE
TOTAL	146,309		

TRACT 8524 - PHASE 2
TENTATIVE MAP
FOR CONDOMINIUM PURPOSES
ALAMEDA LANDING WATERFRONT

CITY OF ALAMEDA ALAMEDA COUNTY CALIFORNIA

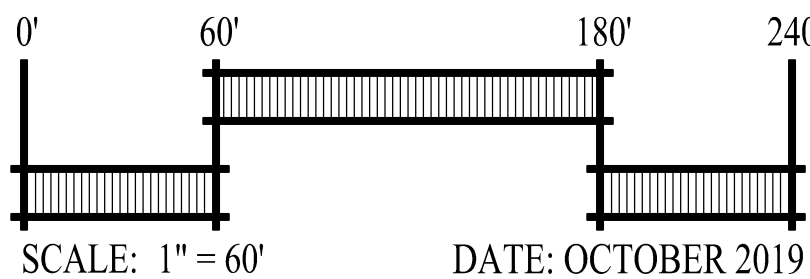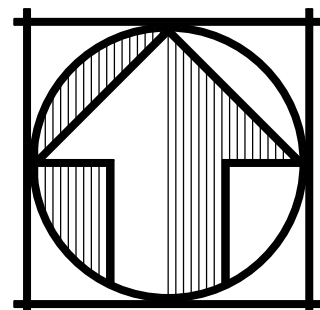

SAN RAMON (925) 866-0322
SACRAMENTO (916) 375-1877
WWW.CBANDG.COM
CIVIL ENGINEERS SURVEYORS PLANNERS

SHEET NO.
4
OF 21 SHEETS

CURVE TABLE			
NO	RADIUS	DELTA	LENGTH
C1	44.00'	116°38'44"	89.58'
C25	164.59'	2°00'11"	5.75'
C4	33.00'	55°12'21"	31.80'
C6	1076.88'	3°23'08"	63.63'
C7	453.00'	12°16'58"	97.11'
C8	587.62'	5°18'53"	54.51'
C9	1037.44'	5°18'10"	96.02'
C11	17.98'	101°38'10"	31.89'
C12	44.00'	27°05'52"	20.81'
C13	14.50'	90°00'00"	22.78'
C14	20.50'	97°32'09"	34.90'
C15	44.00'	26°21'27"	20.24'
C16	15.00'	33°29'31"	8.77'
C17	1065.80'	3°57'25"	73.81'
C18	14.50'	92°45'16"	23.47'
C19	263.50'	8°31'00"	40.85'
C20	14.50'	87°05'07"	22.04'
C21	219.00'	16°27'38"	62.92'
C22	28.00'	40°04'22"	19.58'
C23	10.00'	51°24'50"	8.97'


CURVE TABLE			
NO	RADIUS	DELTA	LENGTH
C24	250.50'	1°29'12"	6.50'
C26	9.50'	32°19'24"	5.36'
C28	27.50'	28°13'15"	13.54'
C29	9.50'	49°39'05"	8.23'
C30	250.50'	41°8'58"	18.94'
C31	15.00'	56°30'29"	14.79'
C32	58.50'	10°37'31"	10.85'
C33	48.00'	36°39'47"	30.71'
C34	32.00'	70°01'16"	39.11'
C35	14.50'	64°24'55"	16.30'
C36	15.00'	90°00'00"	23.56'
C37	295.15'	3°34'21"	18.40'
C38	254.42'	9°45'00"	43.30'
C39	236.00'	14°58'35"	61.69'
C40	44.00'	63°11'25"	48.53'
C41	190.00'	14°58'35"	49.66'
C42	10733.00'	0°20'22"	63.59'
C43	377.02'	13°10'08"	86.65'
C44	17.49'	75°49'23"	23.15'

CURVE TABLE			
NO	RADIUS	DELTA	LENGTH
C45	441.82'	16°27'31"	126.92'
C46	503.00'	13°02'19"	114.47'
C47	25.00'	42°59'29"	18.76'
C48	10902.21'	0°21'56"	69.56'
C49	440.50'	16°30'30"	126.92'
C50	95.00'	14°38'11"	24.27'
C51	20.00'	24°15'28"	8.47'
C52	18.00'	65°18'15"	20.52'
C53	20.00'	65°44'32"	22.95'
C54	20.50'	98°49'38"	35.36'
C55	525.00'	14°05'55"	129.19'
C56	18.00'	88°30'33"	27.81'
C57	25.00'	90°08'56"	39.33'
C58	355.00'	10°48'44"	66.99'
C59	20.00'	90°00'00"	31.42'
C60	10.00'	82°27'51"	14.39'
C61	190.00'	10°21'48"	34.37'
C62	14.50'	90°00'00"	22.78'
C63	63.00'	11°33'33"	12.71'
C64	146.00'	33°20'14"	84.95'

CURVE TABLE			
NO	RADIUS	DELTA	LENGTH
C65	14.50'	90°00'00"	22.78'
C66	79.50'	31°17'29"	43.42'
C67	14.50'	43°36'10"	11.03'
C68	100.00'	15°52'52"	27.72'
C69	122.00'	15°52'52"	33.82'
C70	14.50'	43°36'10"	11.03'
C71	5.00'	102°32'27"	8.95'
C72	16.50'	68°34'20"	19.75'
C73	63.50'	70°01'16"	77.60'
C74	9.50'	29°30'33"	4.89'
C75	225.27'	11°31'21"	45.30'
C76	15745.32'	0°01'56"	8.88'
C77	14.50'	42°38'40"	10.79'
C78	122.00'	14°53'27"	31.71'
C79	100.00'	15°52'52"	27.72'
C80	14.50'	43°36'10"	11.03'
C81	146.00'	12°26'46"	31.80'
C82	111.00'	33°39'09"	65.20'
C83	25.00'	47°09'23"	20.58'
C84	10.00'	90°00'00"	15.71'

CURVE TABLE			
NO	RADIUS	DELTA	LENGTH
C85	18.00'	90°00'00"	28.27'
C86	18.00'	89°59'37"	28.27'
C87	17.50'	90°00'00"	27.49'
C88	17.50'	89°59'36"	27.49'
C89	2.50'	90°00'00"	3.95'
C90	211.00'	4°28'43"	16.49'
C91	233.00'	4°28'43"	18.21'
C92	126.00'	6°40'06"	14.66'
C93	100.00'	12°20'48"	21.55'
C94	126.00'	11°01'14"	24.24'
C95	126.00'	5°40'42"	12.49'
C96	126.00'	11°42'50"	25.76'
C97	17.50'	33°49'43"	10.33'

LINE TABLE		
NO	BEARING	LENGTH
L1	N27°15'59"E	39.25'
L2	N74°31'44"W	26.03'
L3	N74°29'56"W	76.00'
L4	N15°28'16"E	62.09'
L5	N67°02'08"W	1.19'
L6	N60°54'33"W	71.39'
L7	N89°24'03"W	41.77'

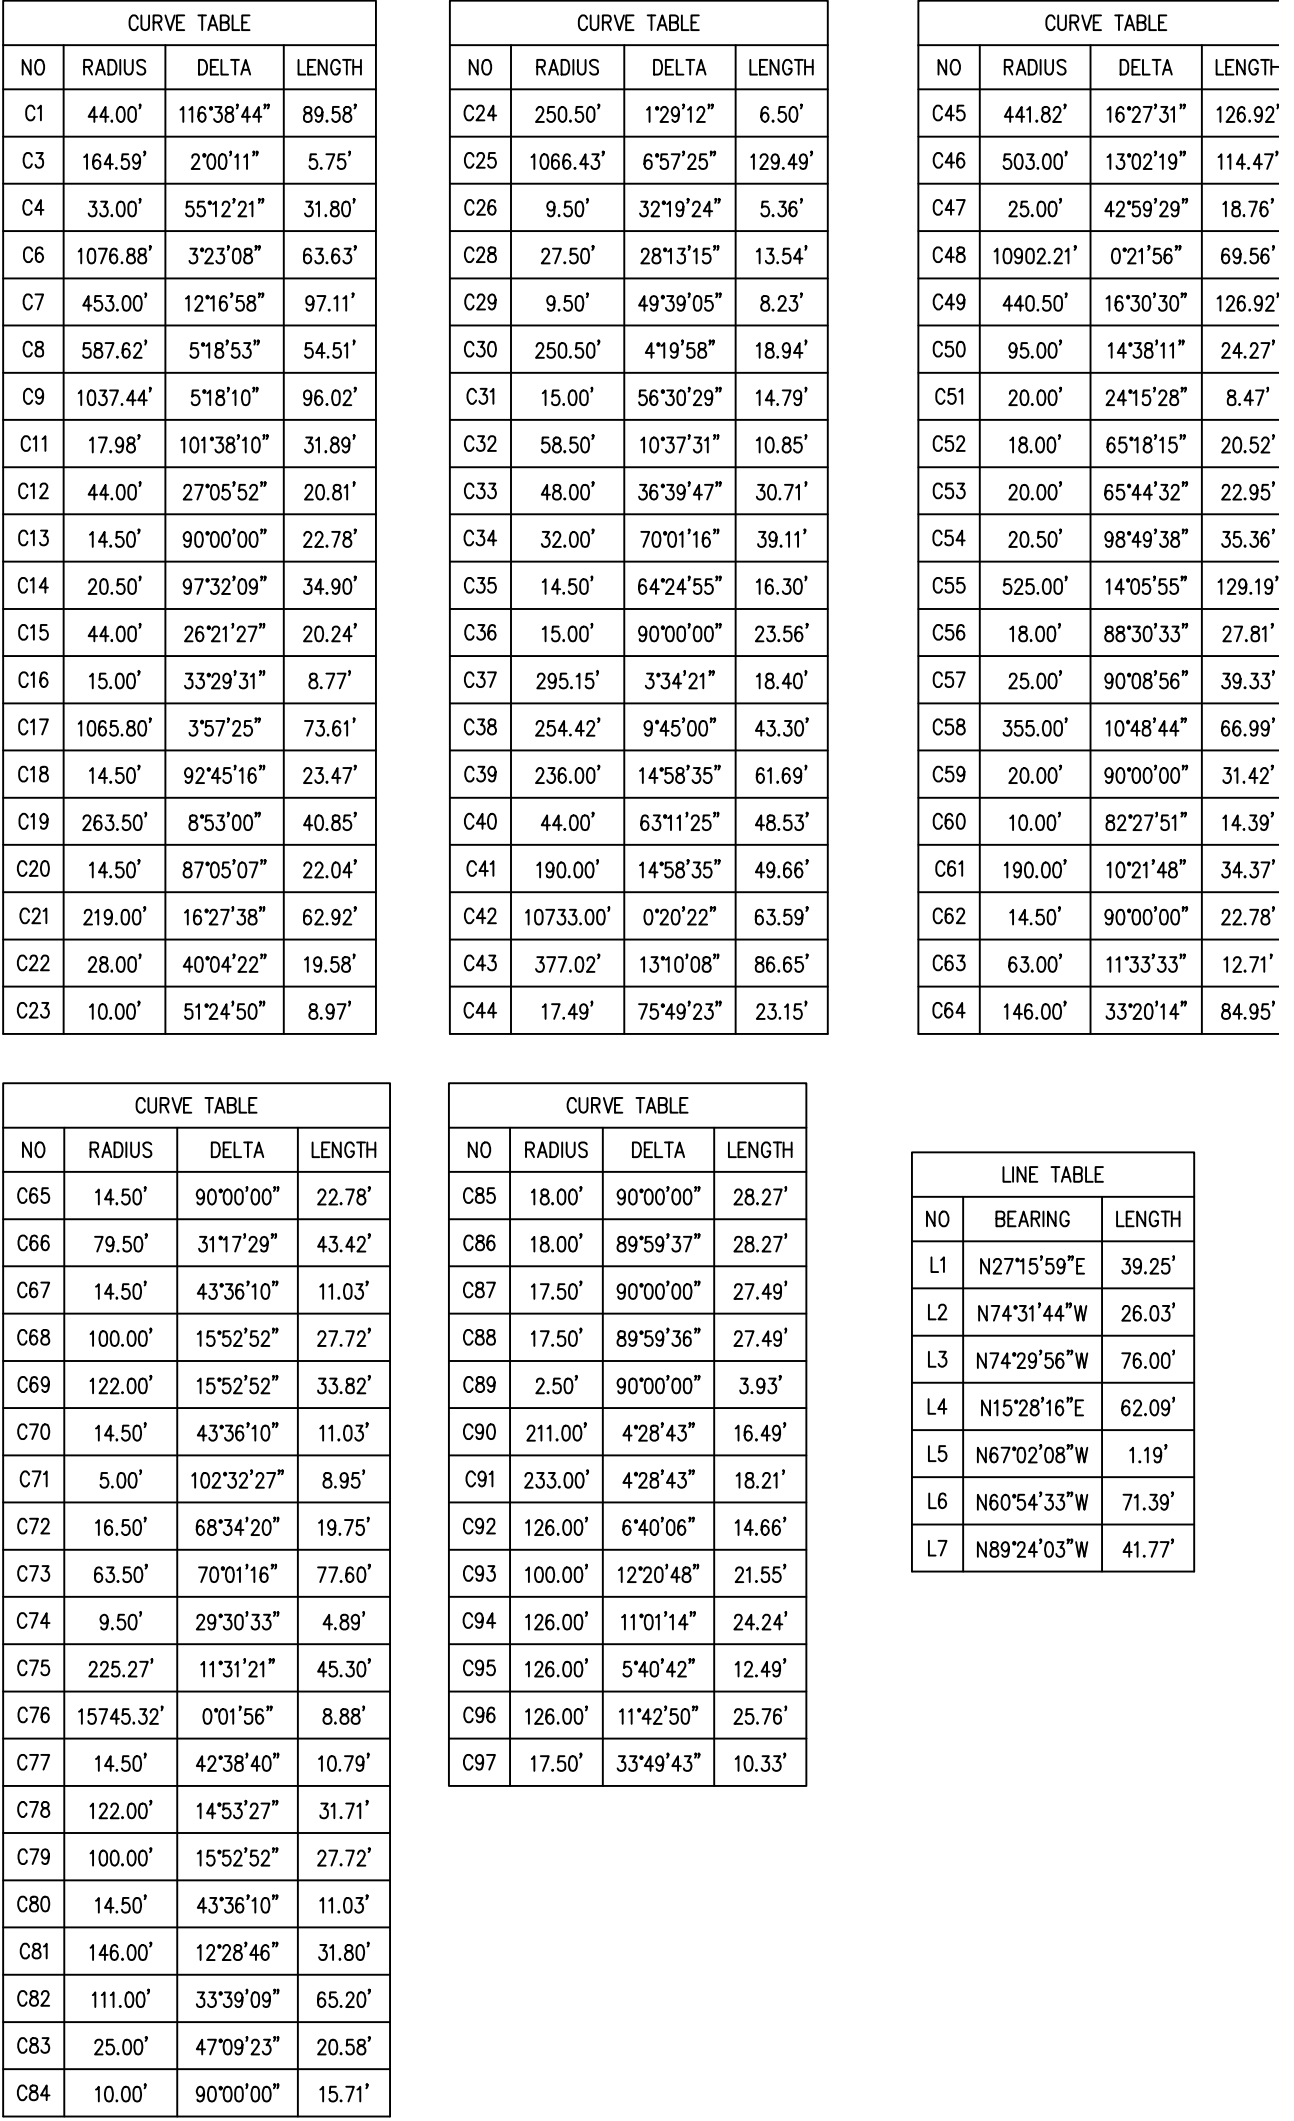

CITY OF ALAMEDA ALAMEDA COUNTY CALIFORNIA



















SAN RAMON ■ (925) 866-0322
SACRAMENTO ■ (916) 375-1877

SURVEYORS ■ PLANNERS

SHEET NO.


5

DF21SHEET

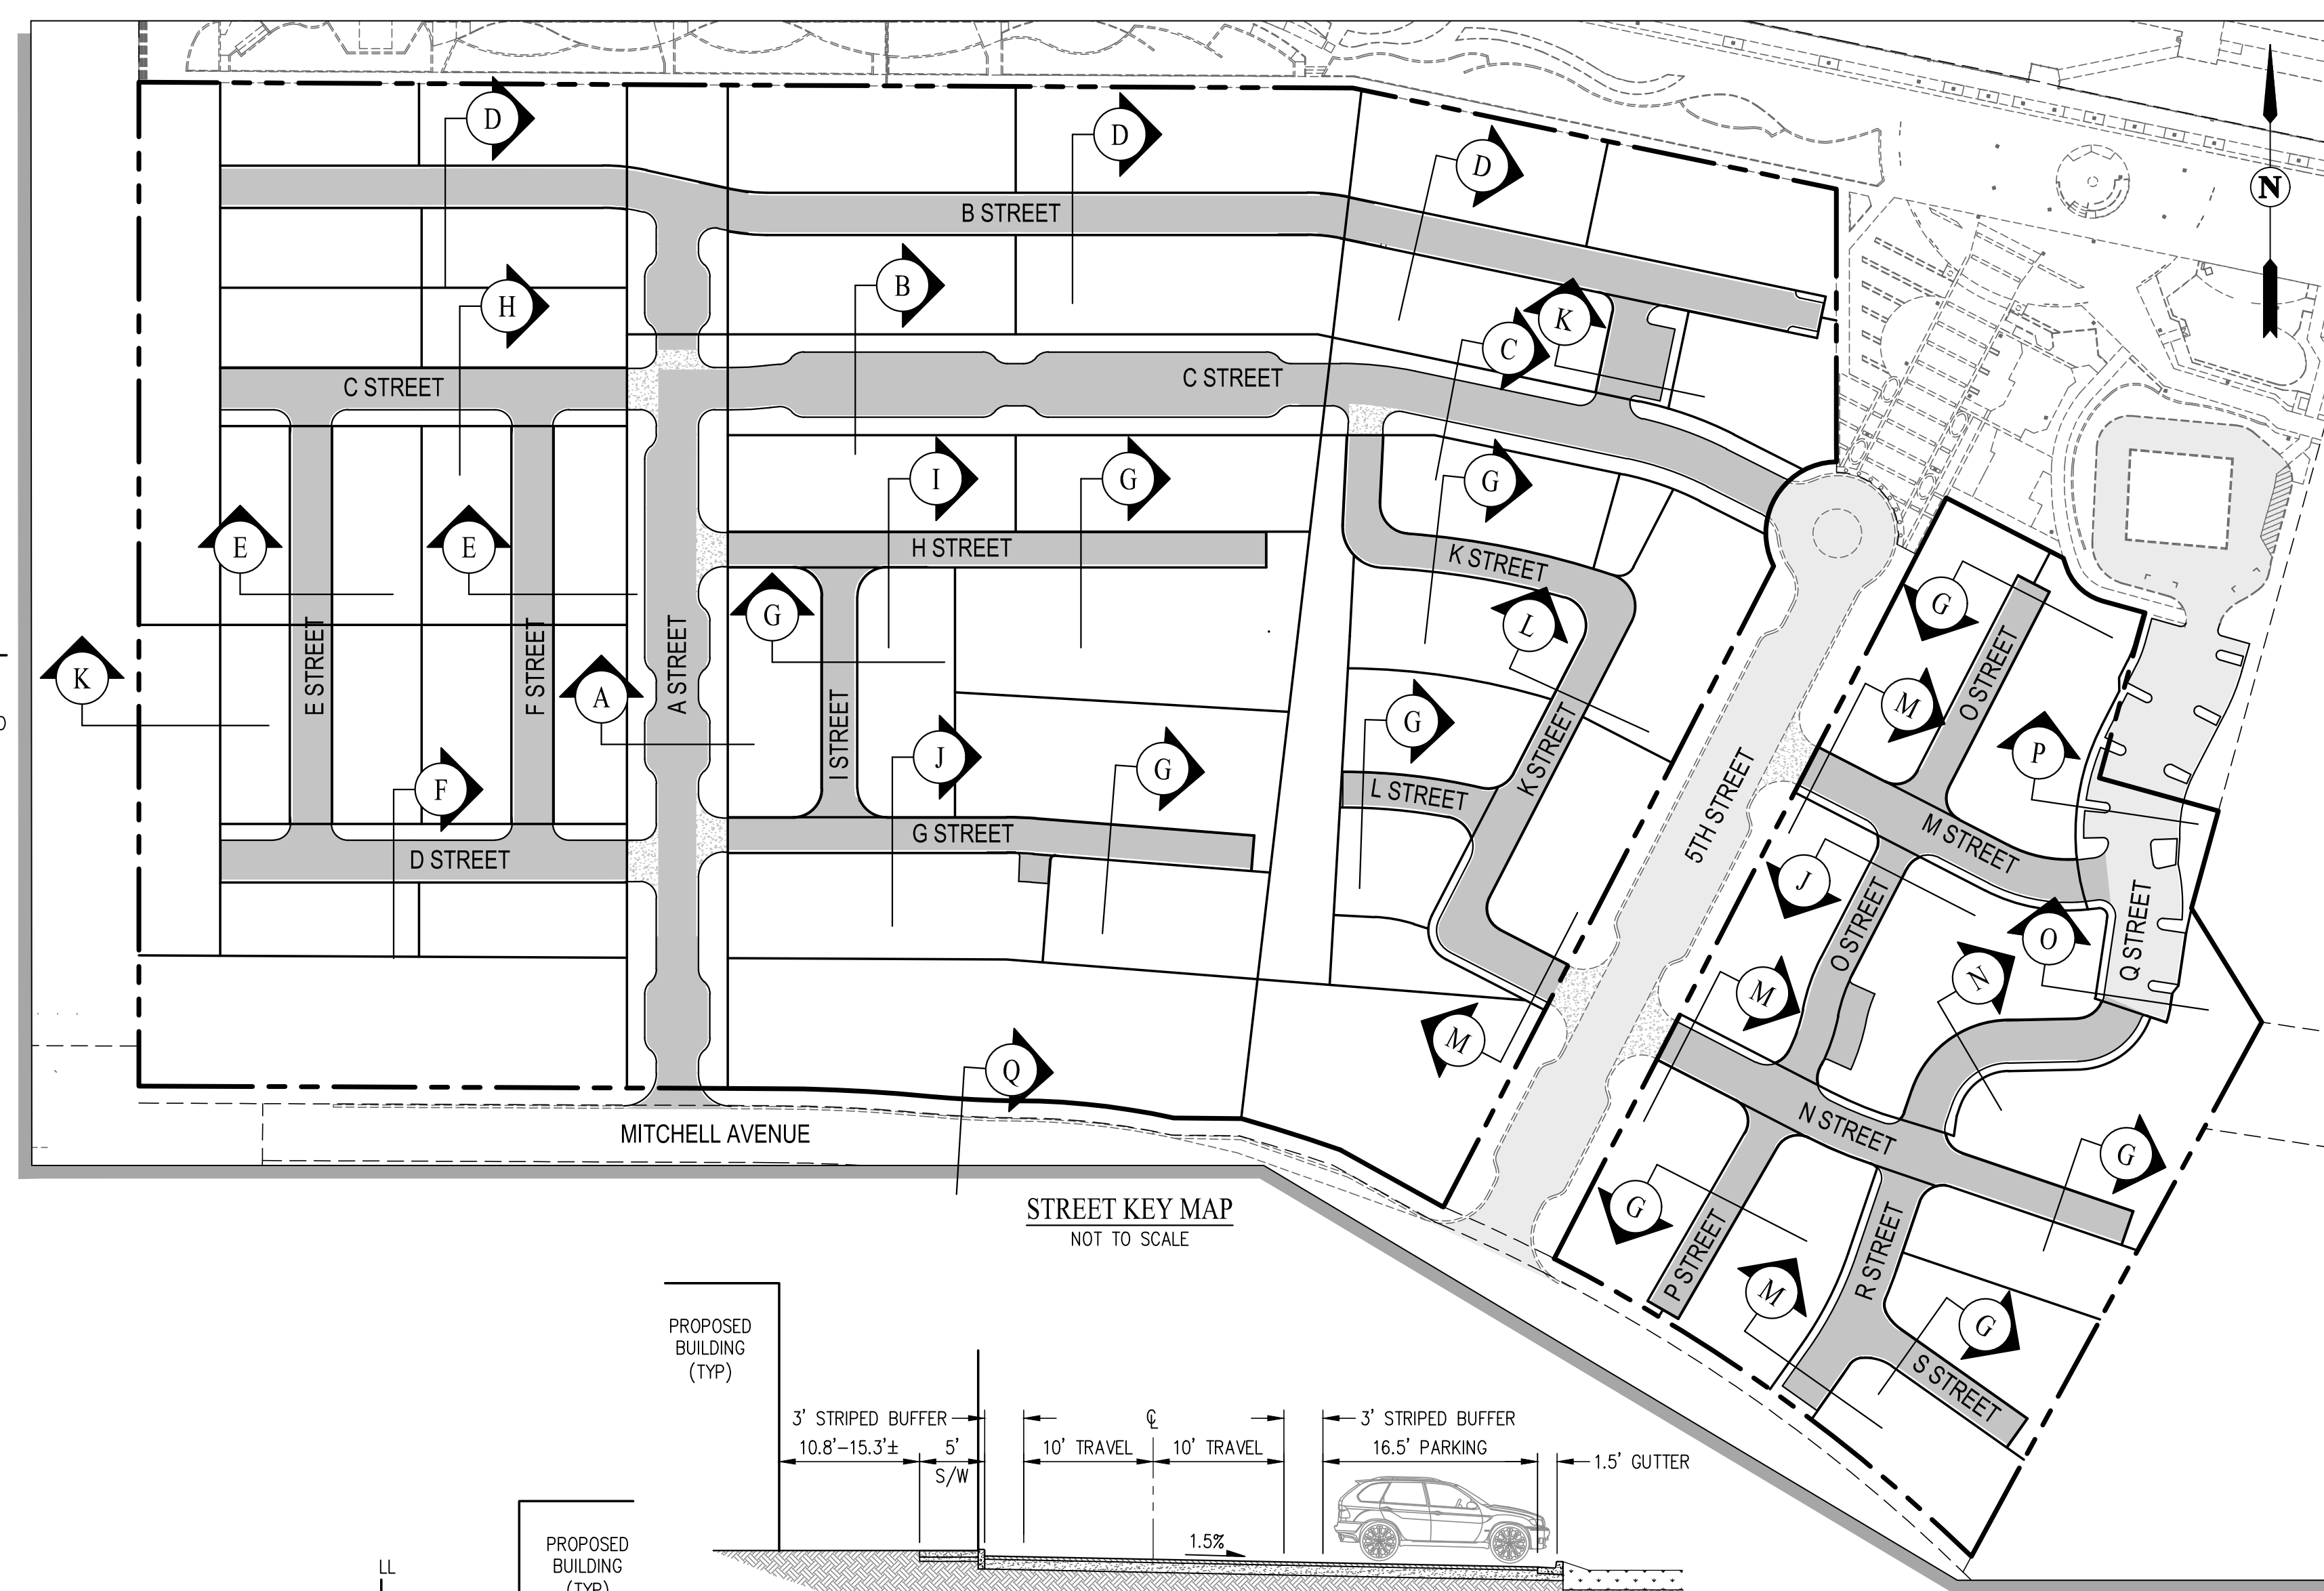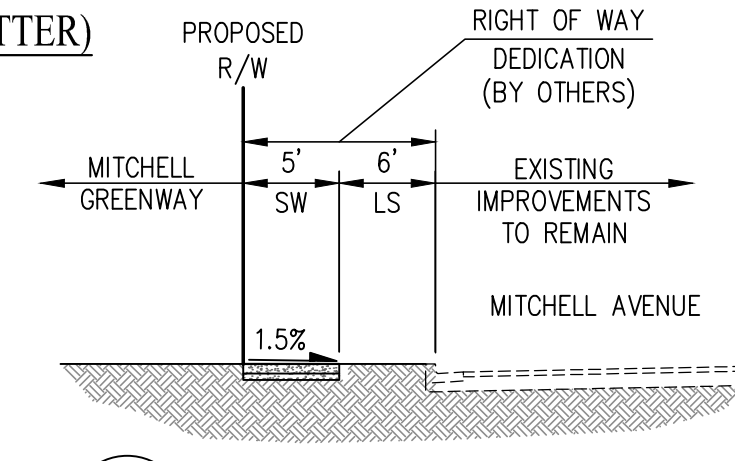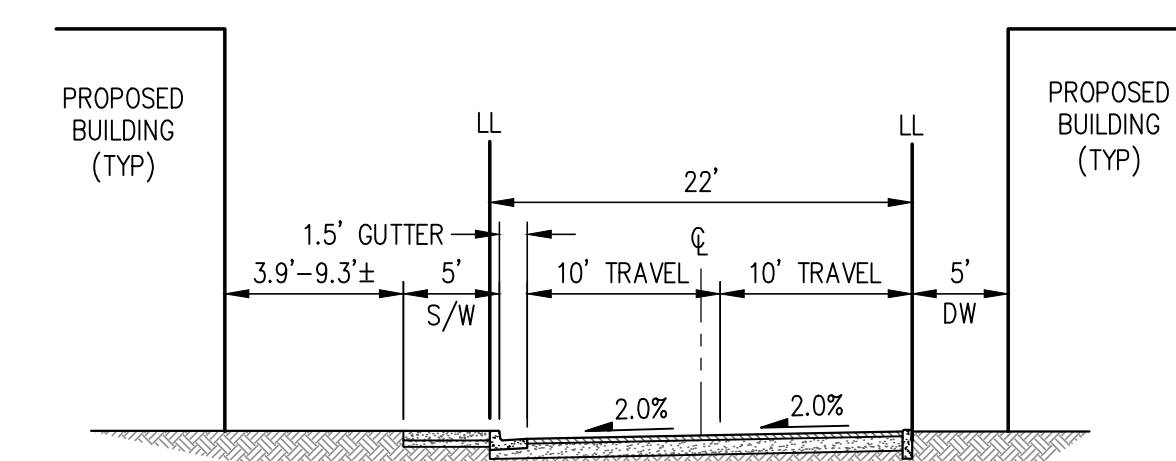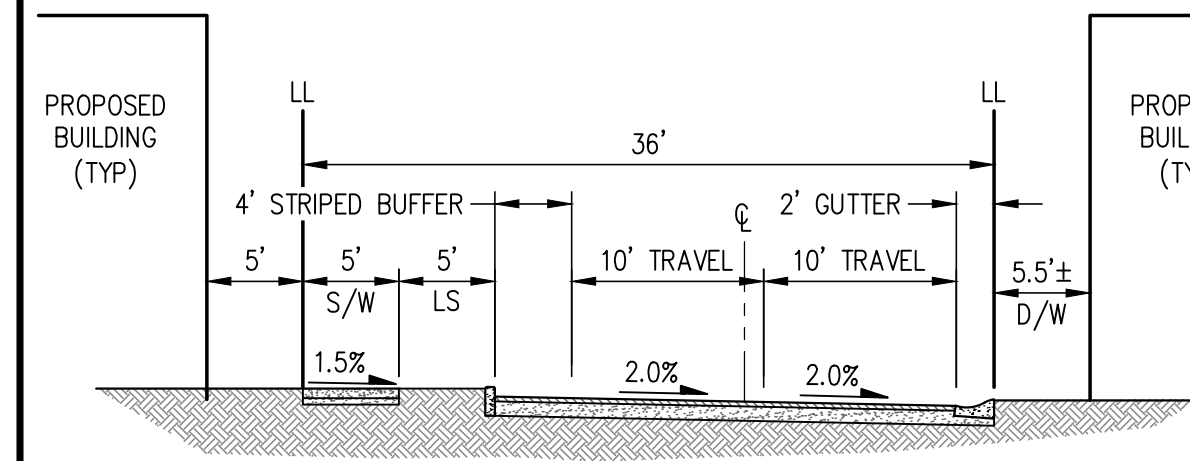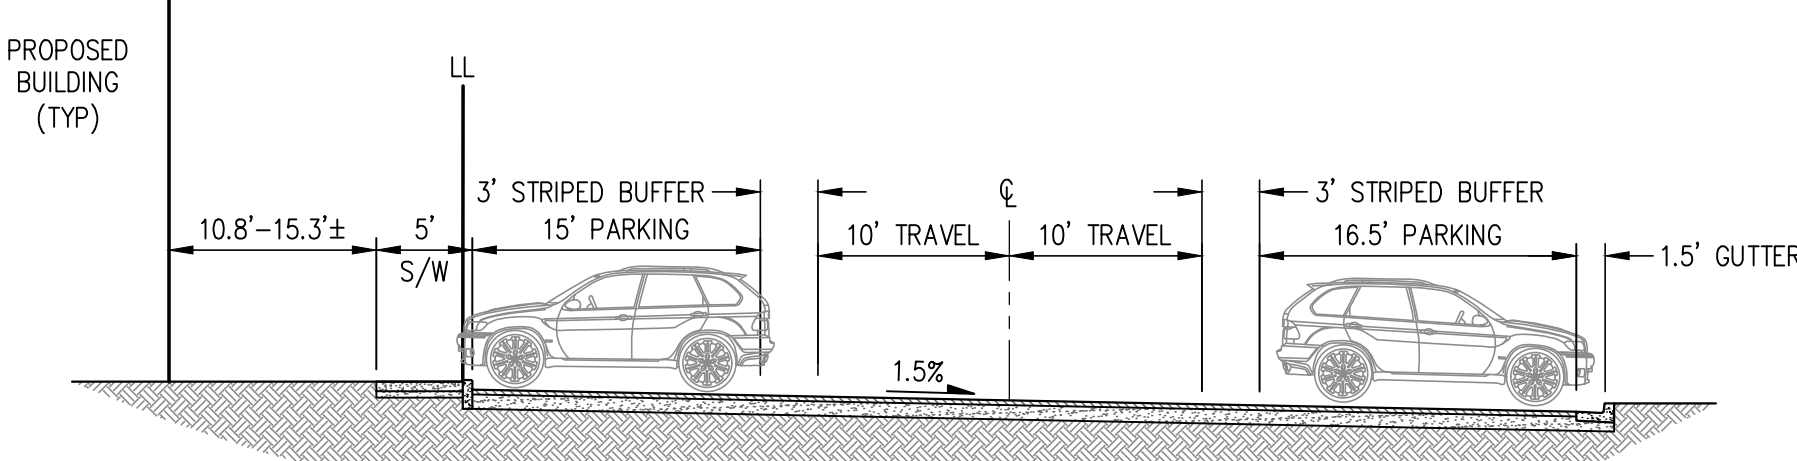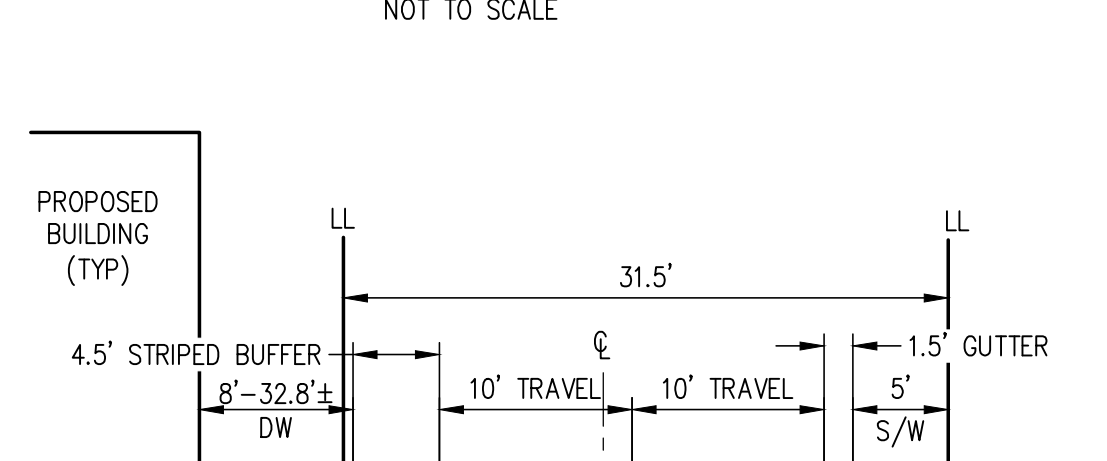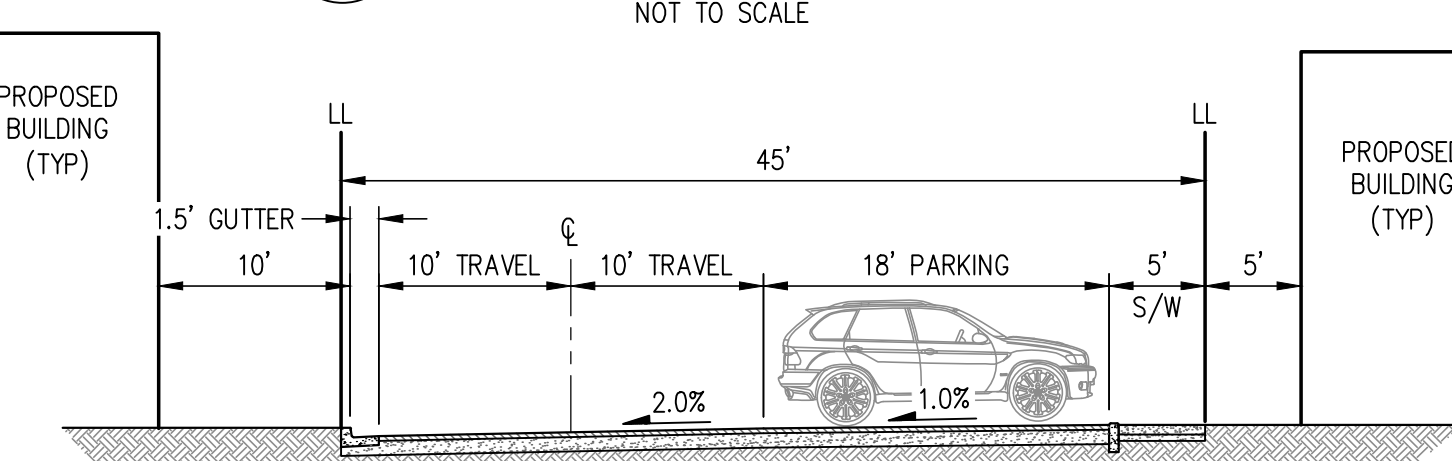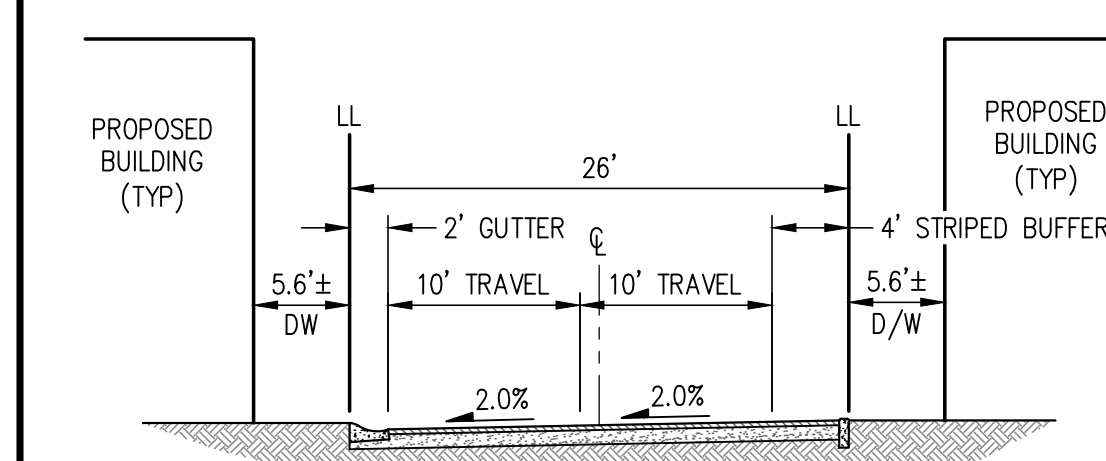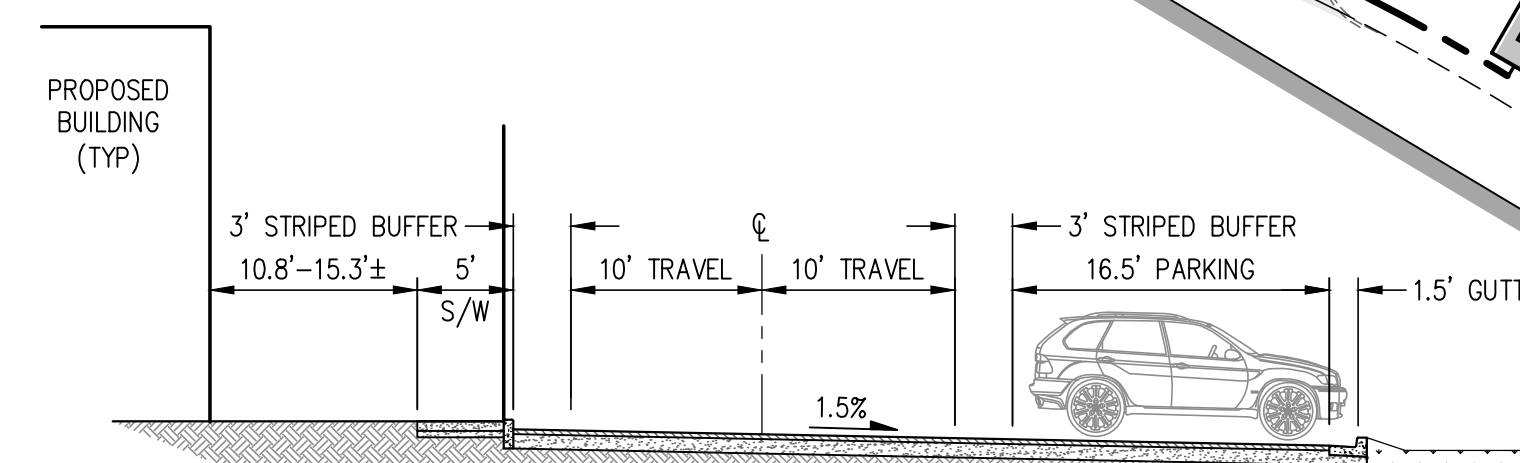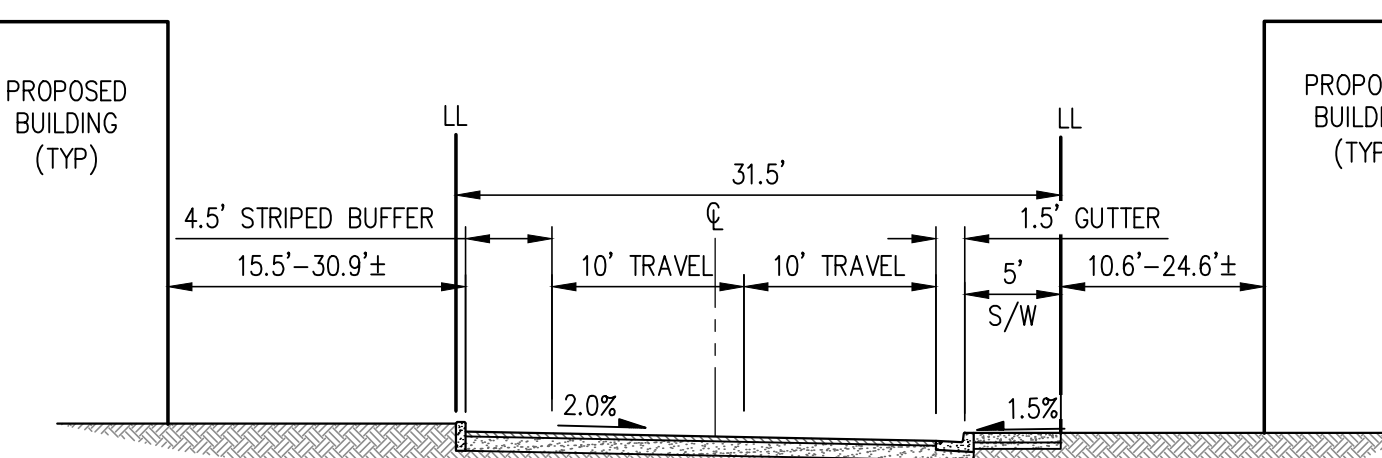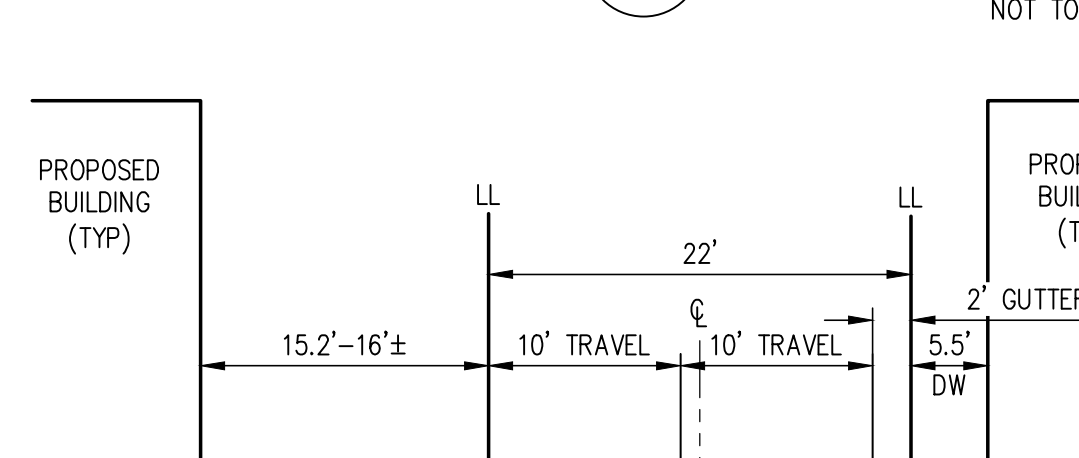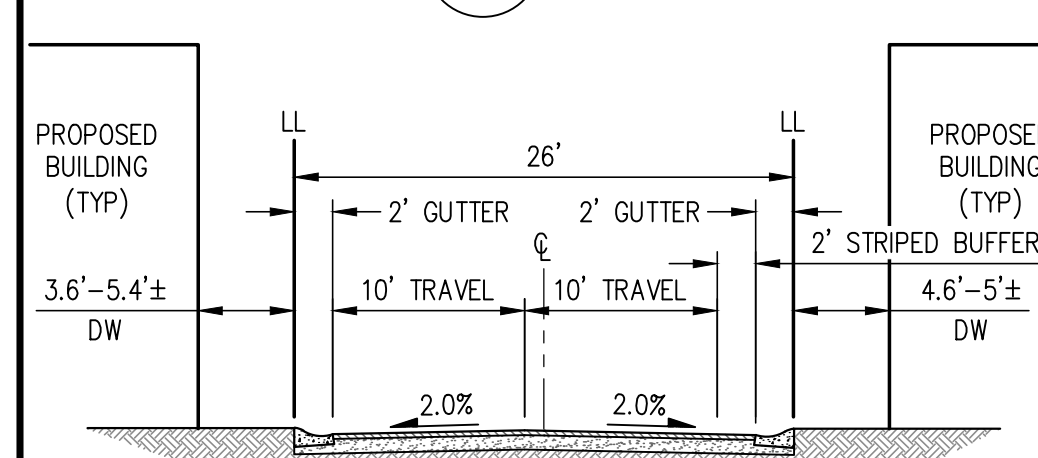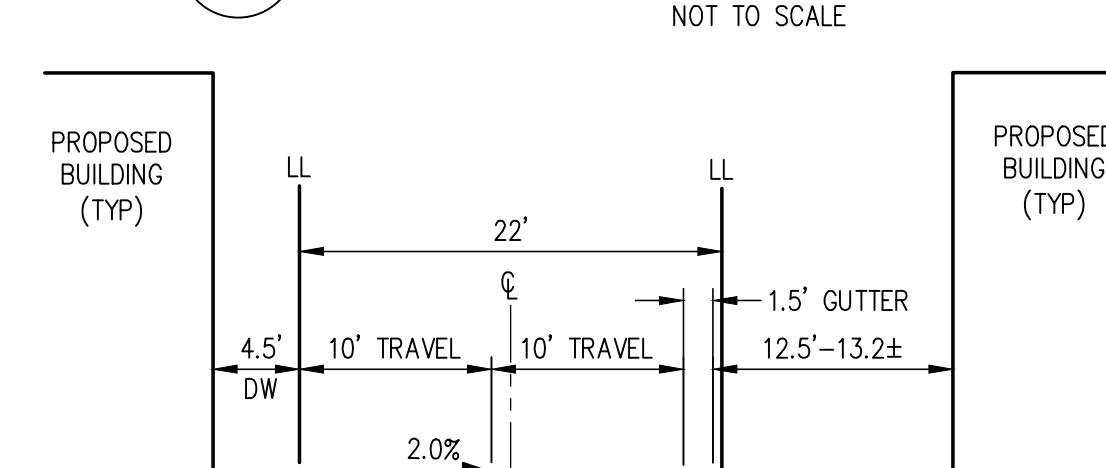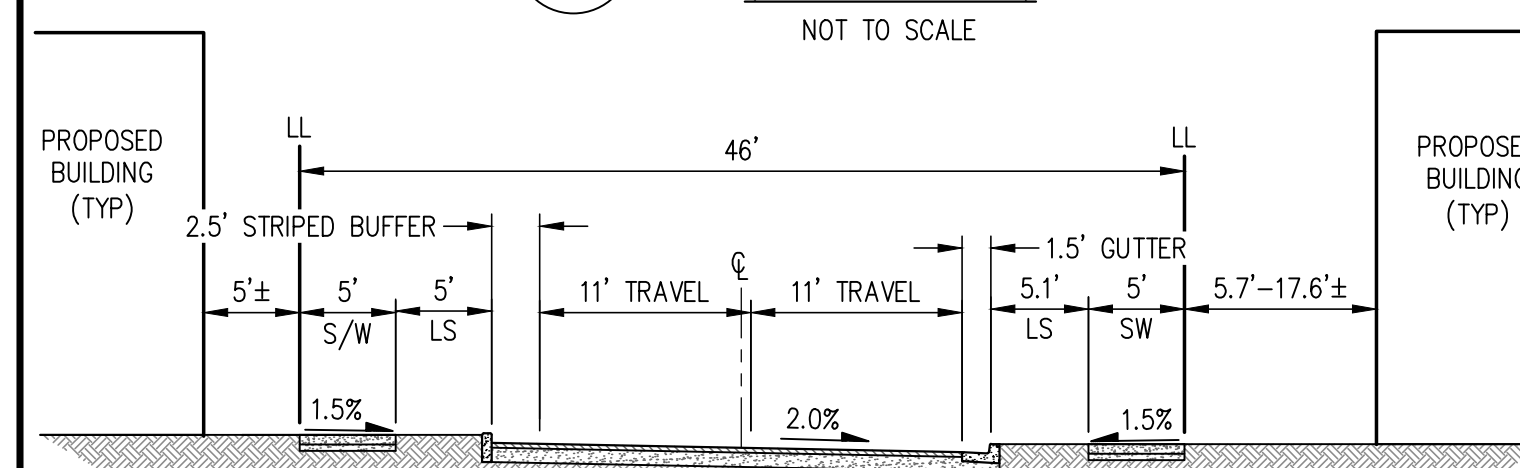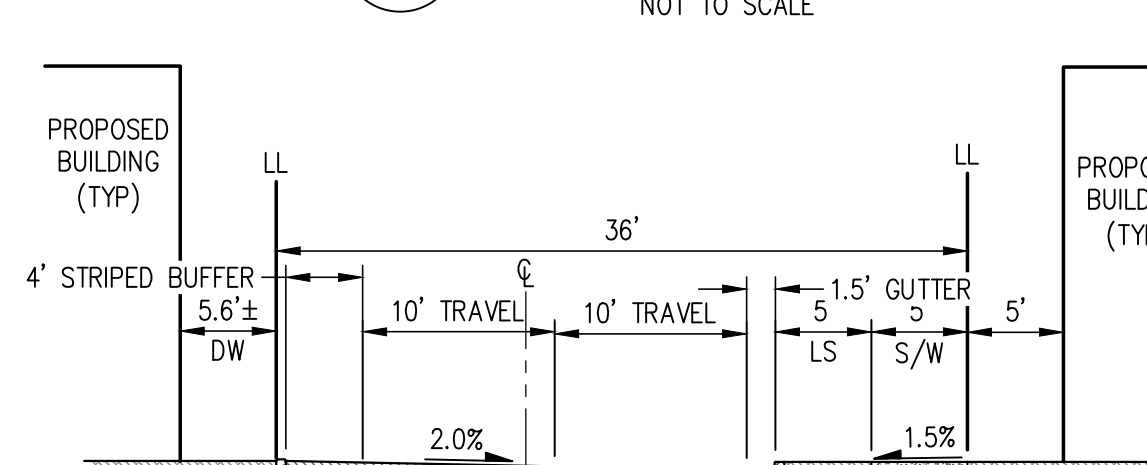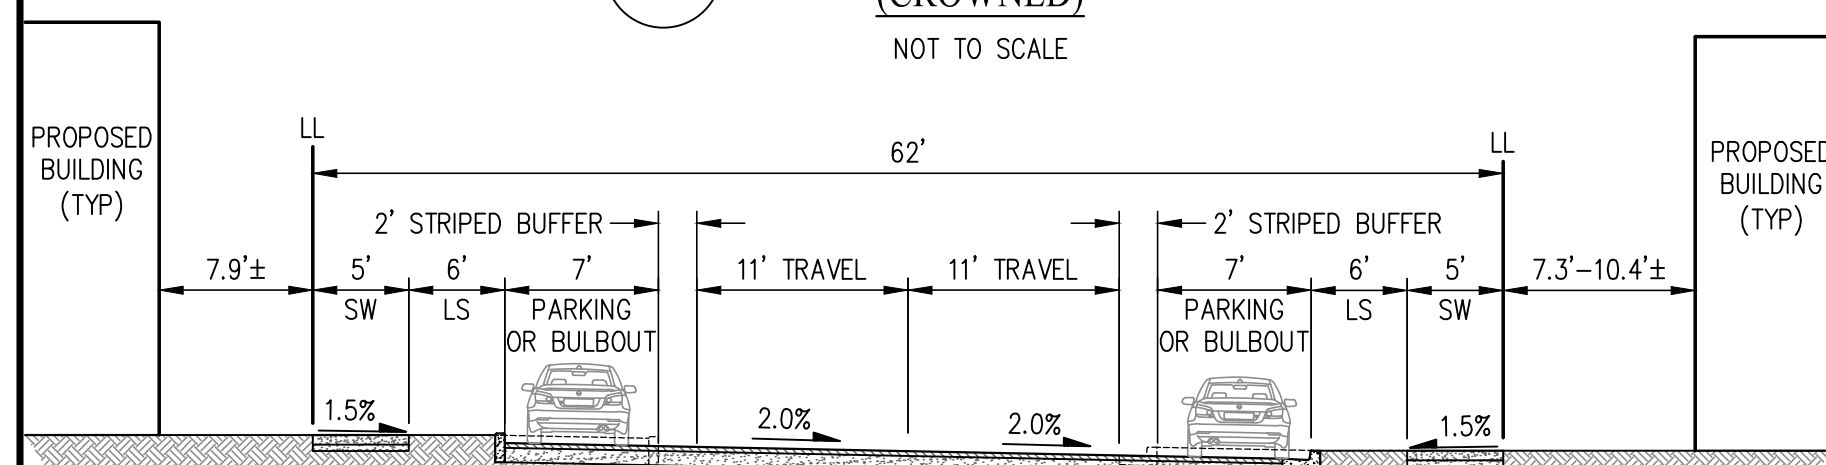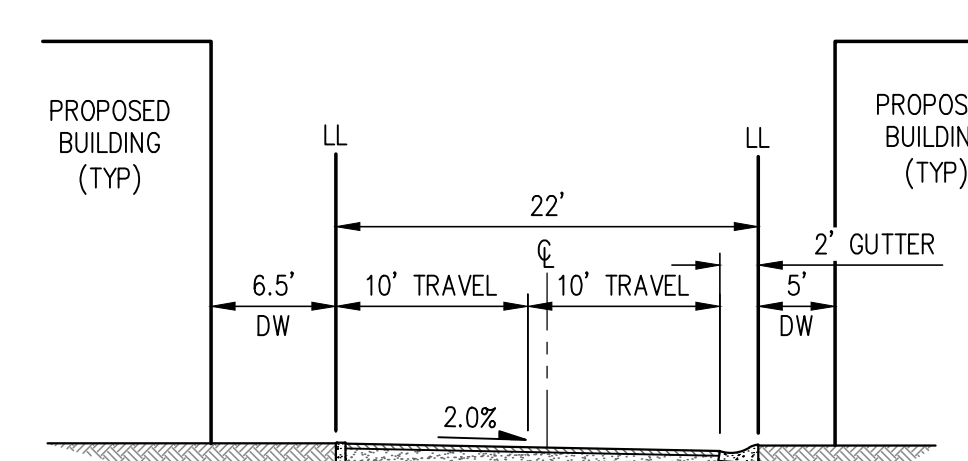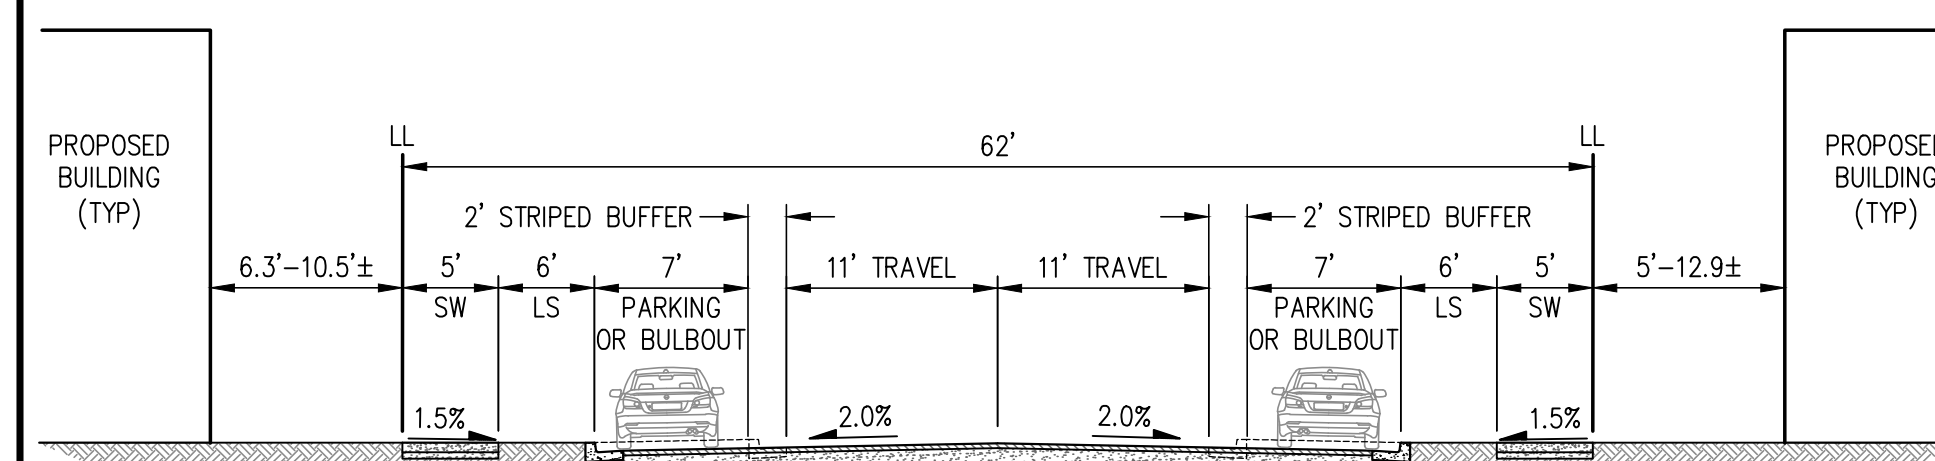

TENTATIVE MAP STREET SECTIONS ALAMEDA LANDING WATERFRONT

CITY OF ALAMEDA ALAMEDA COUNTY CALIFORNIA

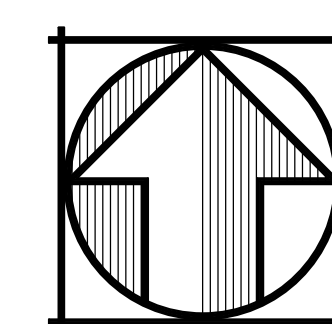


SAN RAMON ■ (925) 866-0322
SACRAMENTO ■ (916) 375-1877
WWW.CBANDG.COM

CIVIL ENGINEERS ■ SURVEYORS ■ PLANNERS

DATE: OCTOBER 2019
JOB NO.: 2022-010

SHEET NO
6
OF 21 SHEET

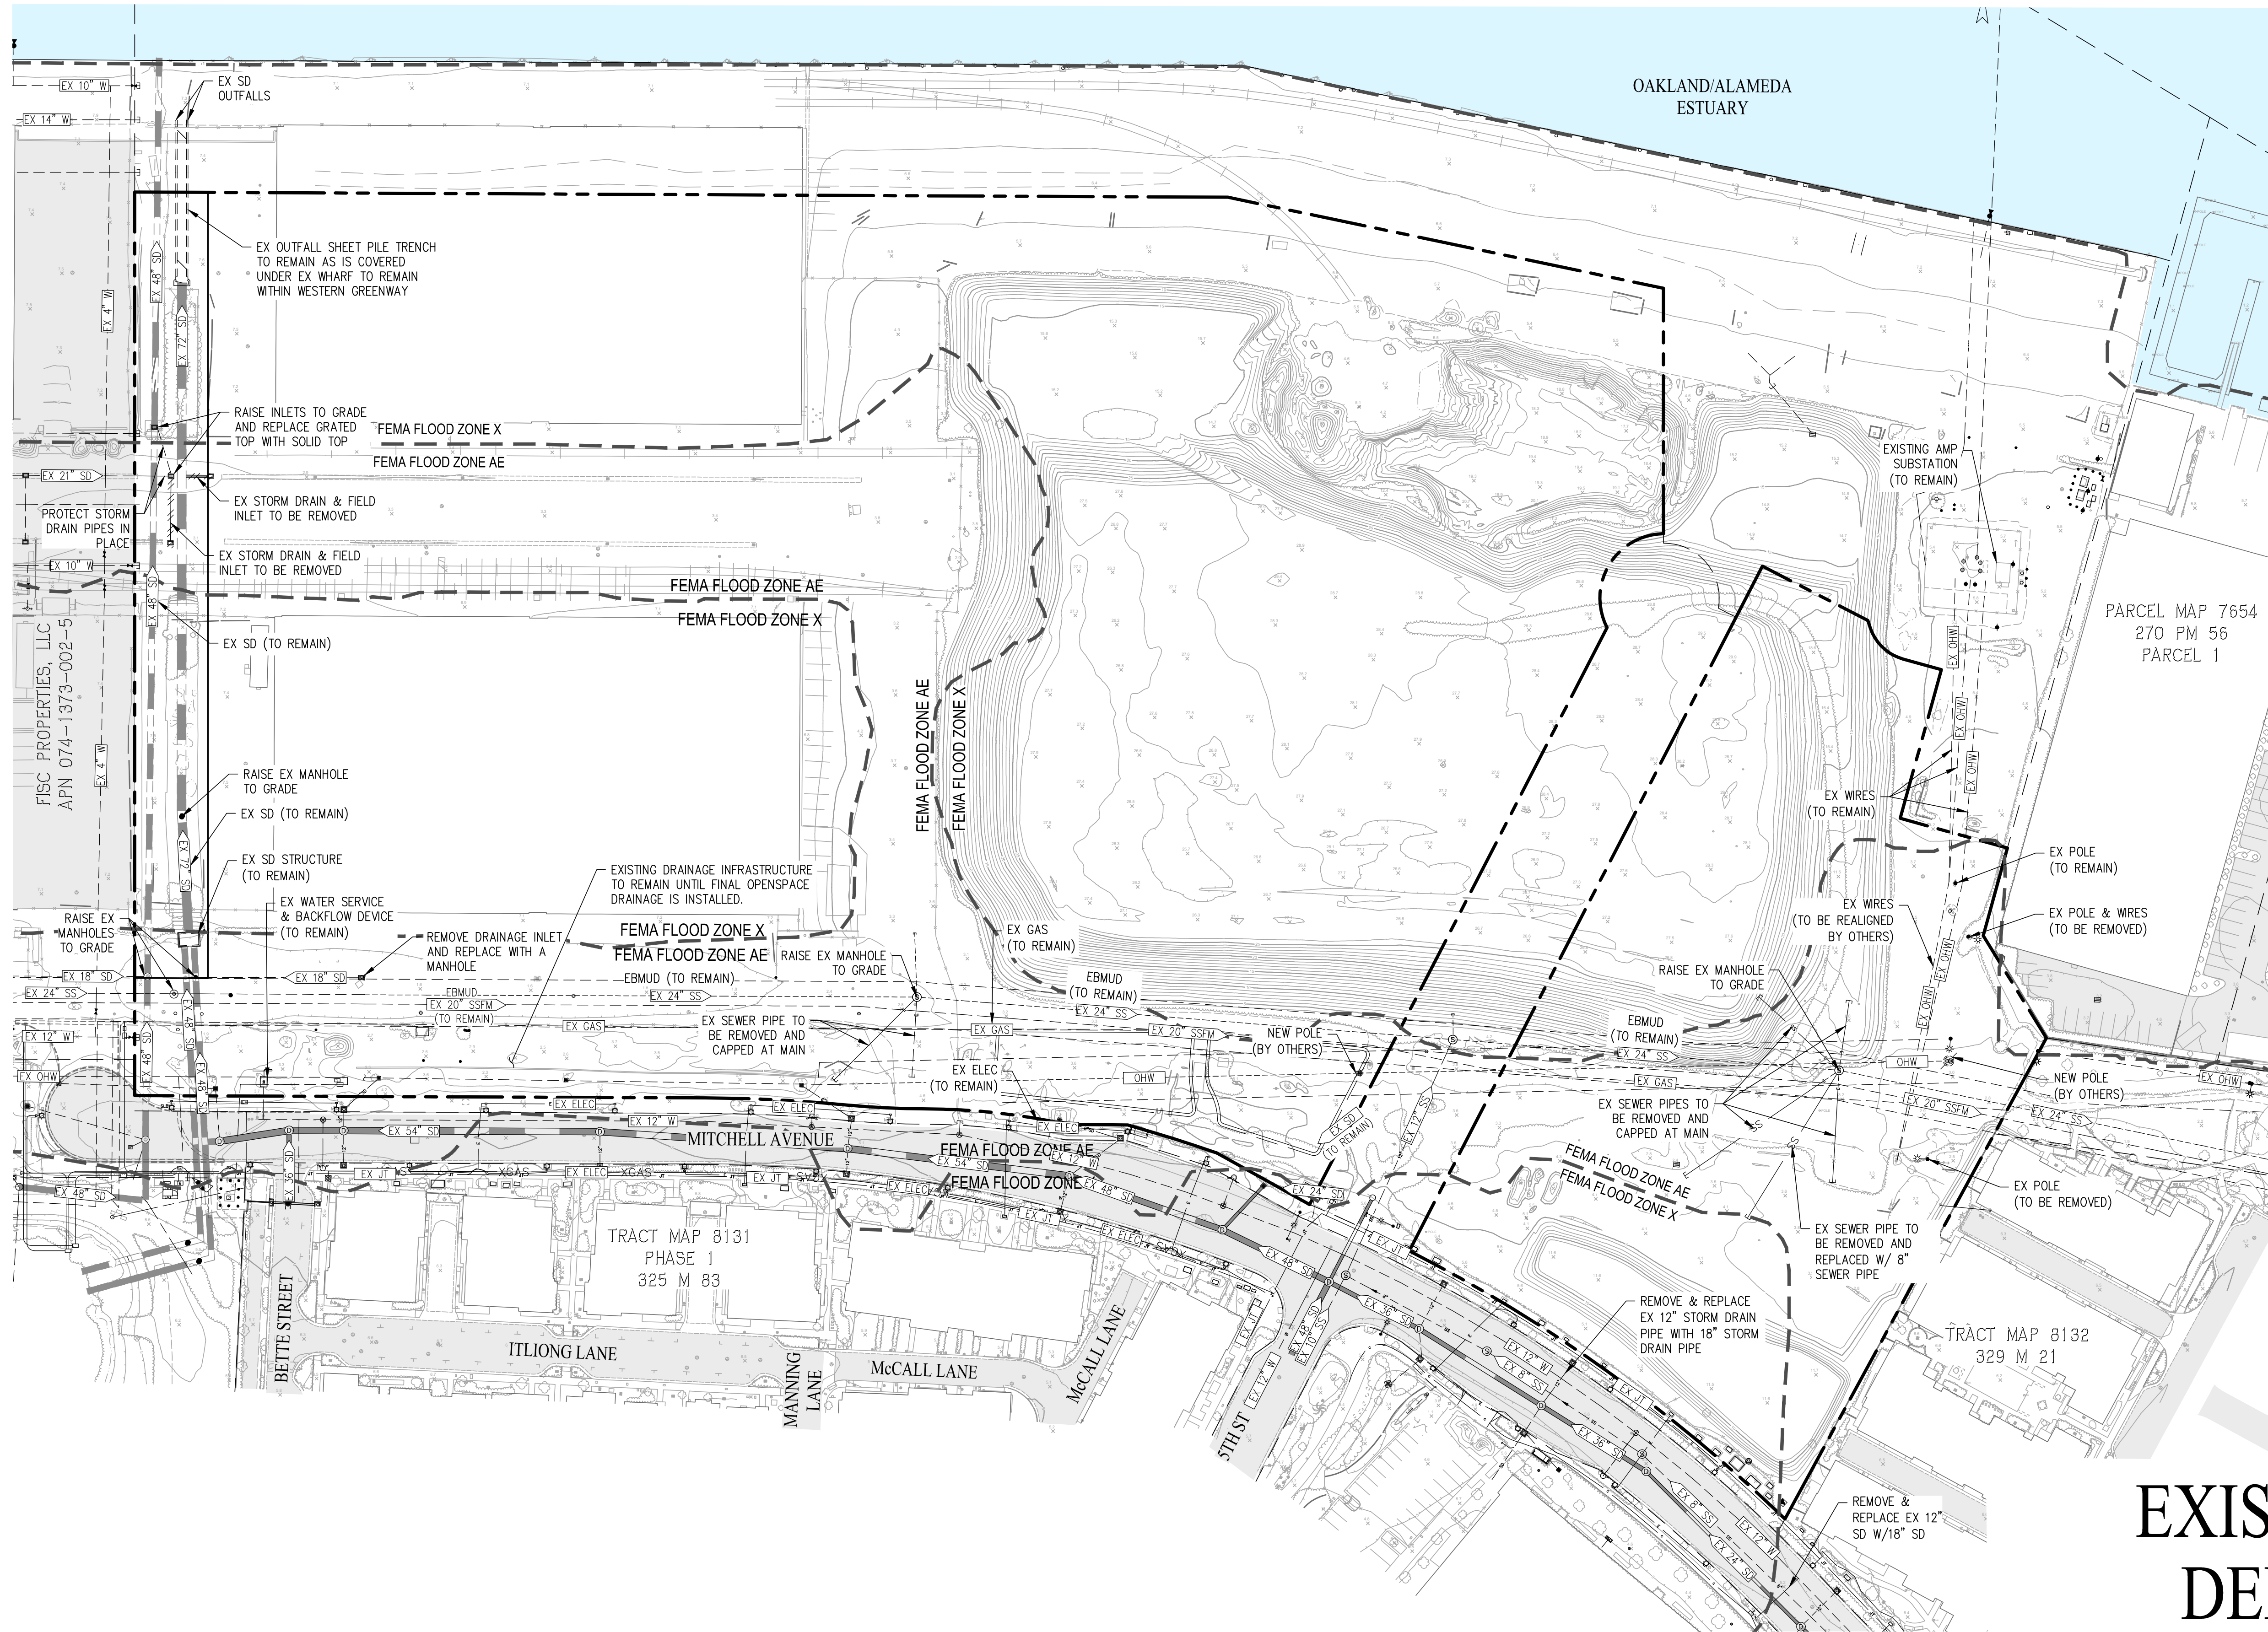

LEGEND

- RESIDENTIAL PROJECT BOUNDARY
- ADJACENT PARCEL BOUNDARY
- FEMA 100 YEAR FLOOD ZONE AE
- BASE FLOOD ELEVATION = 3.9 CITY (10.0 NAVD88)
- EXISTING PAVEMENT TO REMAIN
- EXISTING ELECTRICAL
- EXISTING OVERHEAD WIRE
- EXISTING GAS
- EXISTING STORM DRAIN
- EXISTING SANITARY SEWER
- EXISTING WATER
- EXISTING CATCH BASIN
- EXISTING MANHOLE
- EXISTING FIELD INLET
- EXISTING FIRE HYDRANT

NOTES:

FEMA FLOOD ZONE:
ZONE AE: SPECIAL FLOOD HAZARD AREA, BASE FLOOD SUBMERGED AREAS: ELEVATIONS DETERMINED.
BFE = 10 NAVD 88 (CITY OF ALAMEDA DATUM = 3.9)



ZONE X: AREAS DETERMINED TO BE OUTSIDE THE 0.2% UNSUBMERGED AREAS: ANNUAL CHANCE FLOODPLAIN.

ZONE X: AREAS OF 0.2% ANNUAL CHANCE FLOOD.


FLOOD INSURANCE RATE MAPS NO. 06001C0066H DATED DECEMBER 21, 2018 & 06001C0067H DATED DECEMBER 21, 2018.

**TENTATIVE MAP
EXISTING UTILITIES &
DEMOLITION PLAN
ALAMEDA LANDING WATERFRONT**

CITY OF ALAMEDA ALAMEDA COUNTY CALIFORNIA

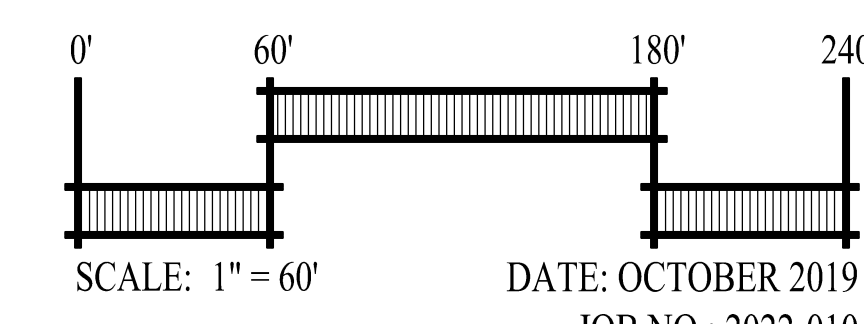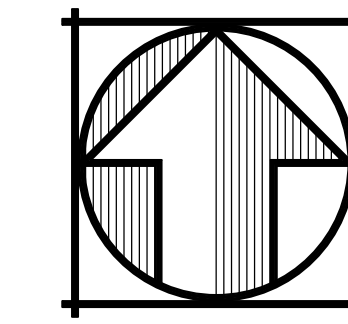


DATE: OCTOBER 2019
JOB NO.: 2022-010

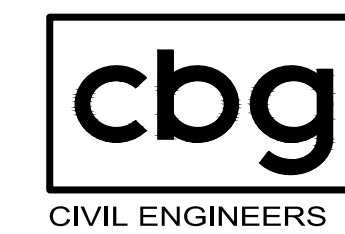

CIVIL ENGINEERS SURVEYORS PLANNERS

SAN RAMON (925) 866-0322
SACRAMENTO (916) 375-1877
WWW.CBANDG.COM

SHEET NO.
7
OF 21 SHEETS

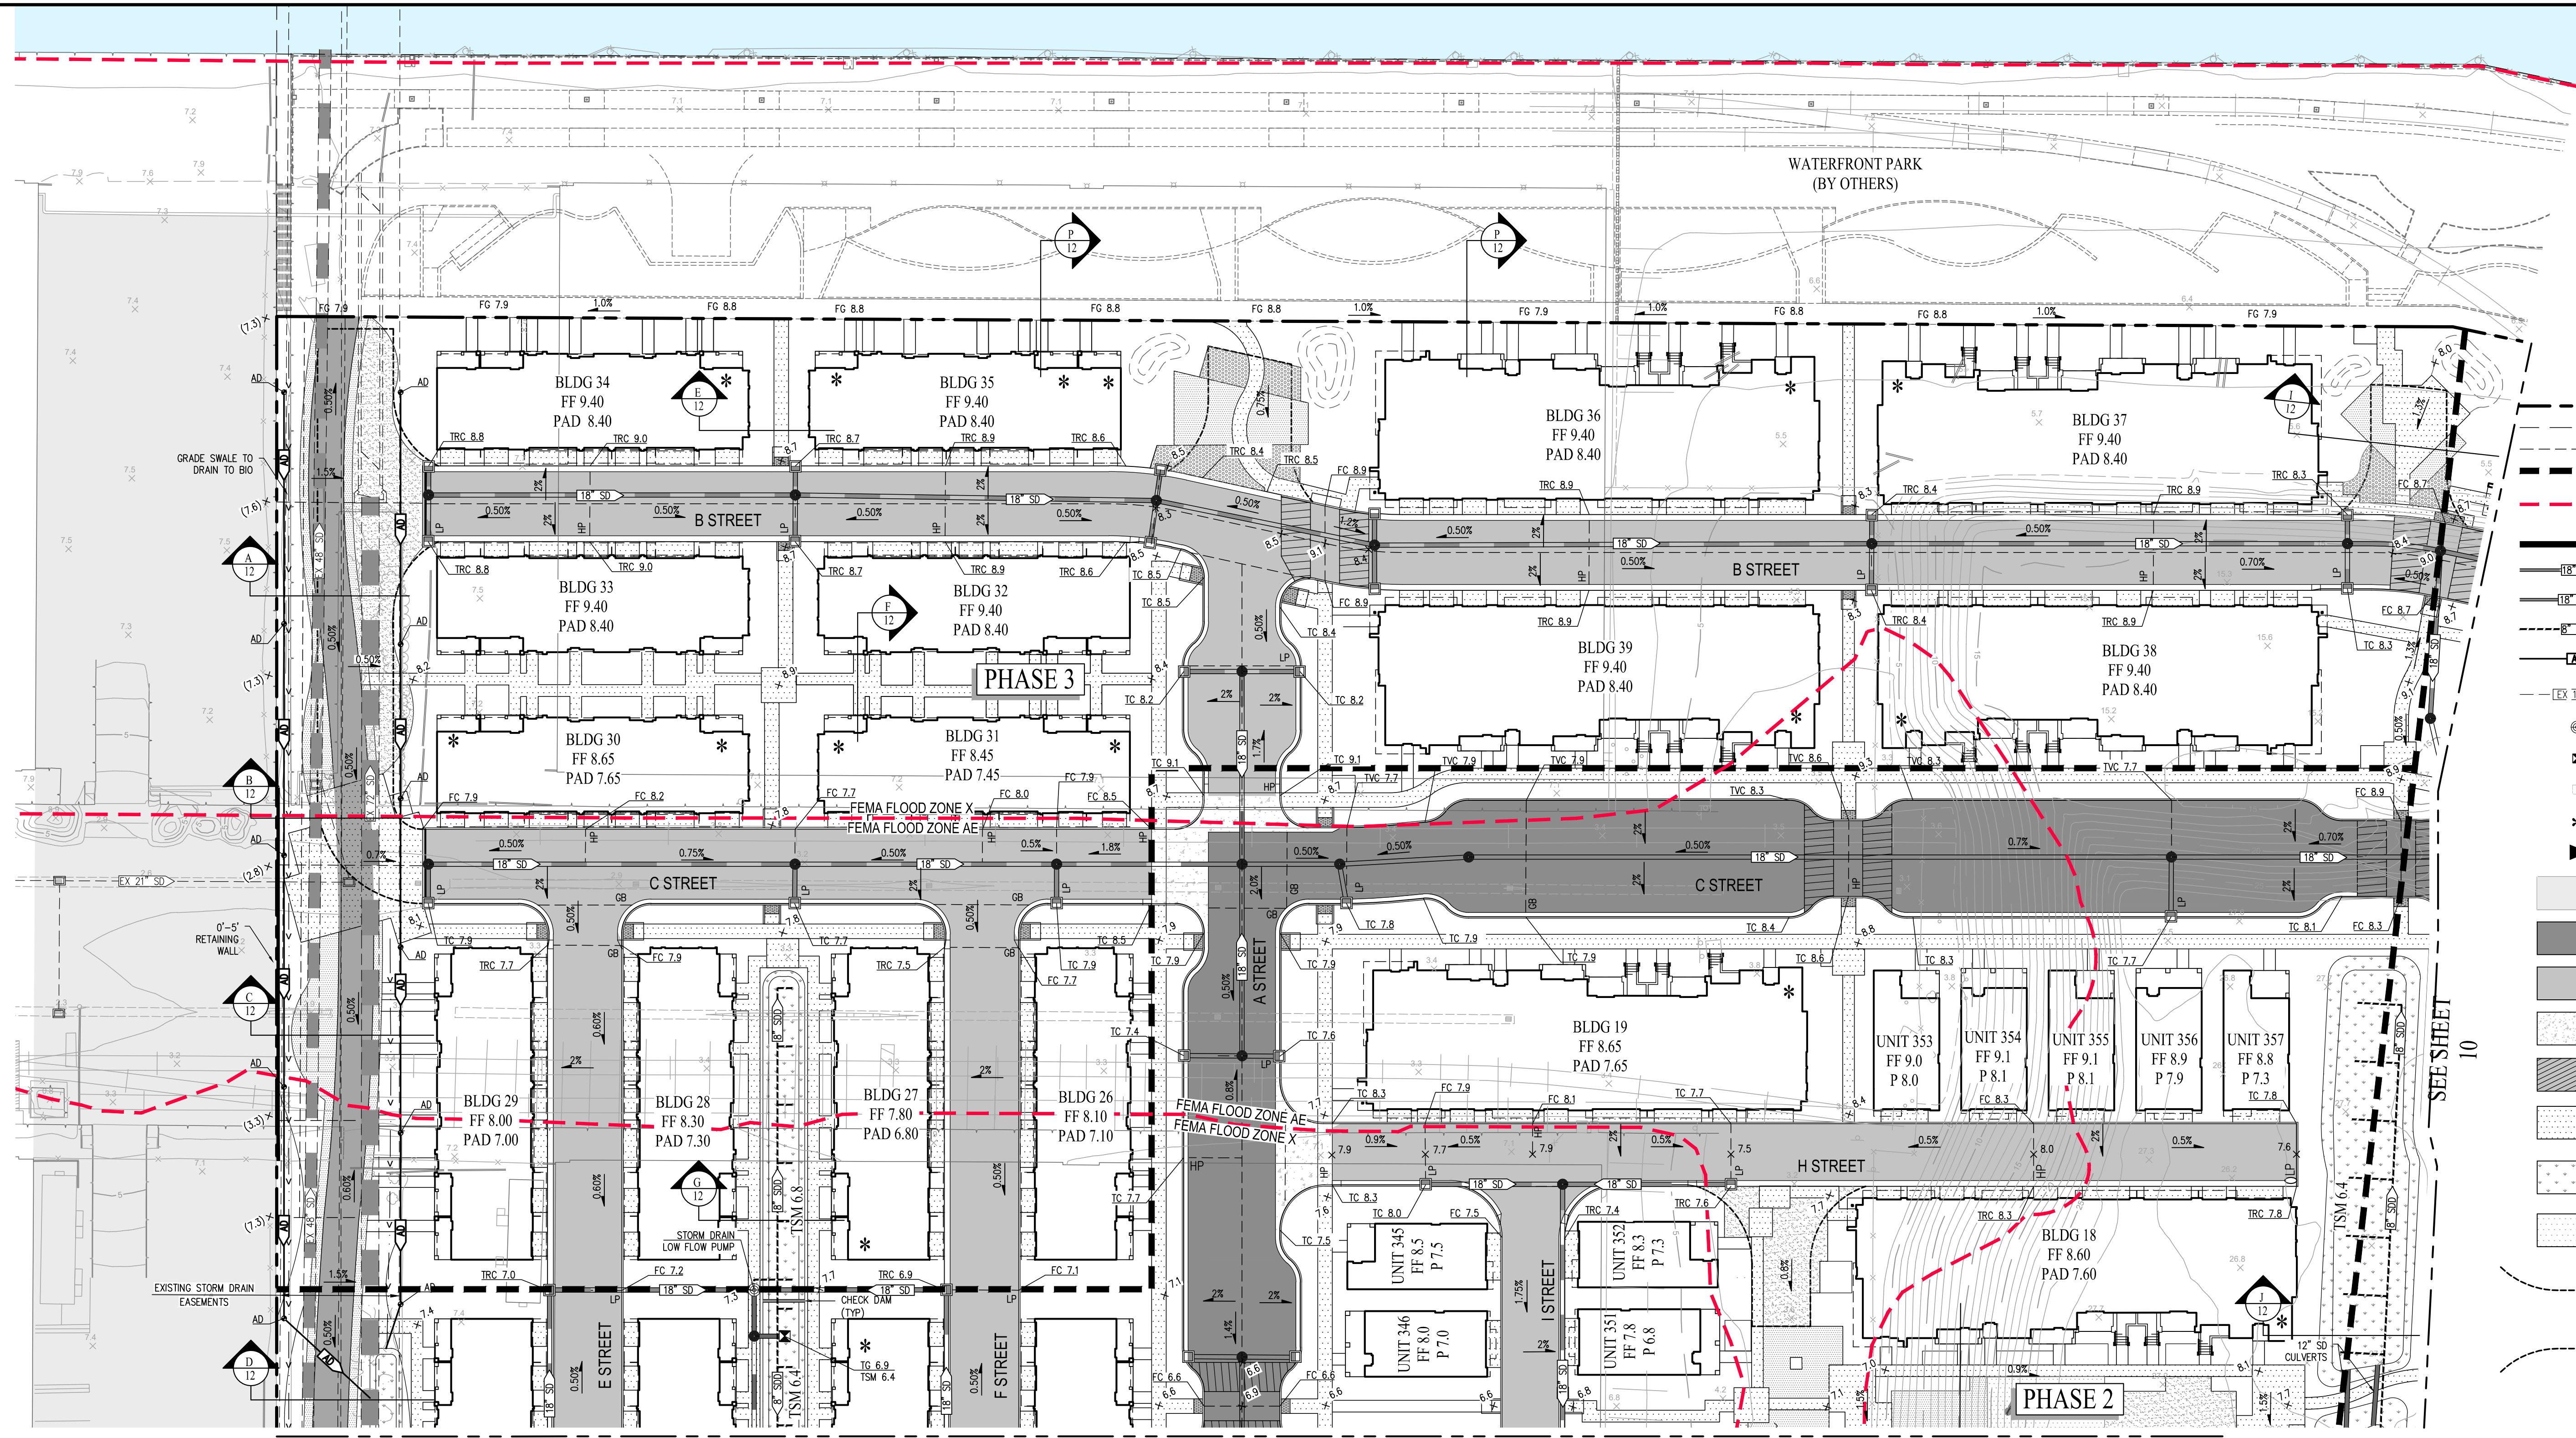

LEGEND



- PROJECT BOUNDARY
- ADJACENT PARCEL BOUNDARY
- PROPOSED GRADE BREAK
- PROPOSED PHASING BOUNDARY
- FEMA 100 YEAR FLOOD ZONE AE
- BASE FLOOD ELEVATION = 3.9 CITY (10.0 NAVD88)
- PROPOSED RETAINING WALL
- PROPOSED STORM DRAIN (PRIVATE)
- PROPOSED TREATED STORM DRAIN (PRIVATE)
- STORM DRAIN DIFFUSER PIPE (PRIVATE)
- STORM DRAIN AREA DRAIN (PRIVATE)
- EXISTING STORM DRAIN (PUBLIC - CITY OF ALAMEDA)
- STORM DRAIN LOW FLOW PUMP
- FIELD INLET
- CATCH BASIN
- ACCESSIBLE UNIT / ENTRY
- ACCESSIBLE GARAGE
- PUBLIC STREET/PARKING
- PRIVATE STREET
- PRIVATE ALLEY
- PRIVATE ALLEY DRIVEWAY
- RAISED PEDESTRIAN CROSSING
- PROPOSED SIDEWALK
- PROPOSED BIORETENTION BASIN
- EXISTING SIDEWALK
- PROPOSED EMERGENCY VEHICLE ACCESS

SEE SHEET 9

SEE SHEET 10

TENTATIVE MAP
PRELIMINARY
GRADING & DRAINAGE PLAN
ALAMEDA LANDING WATERFRONT


CITY OF ALAMEDA ALAMEDA COUNTY CALIFORNIA

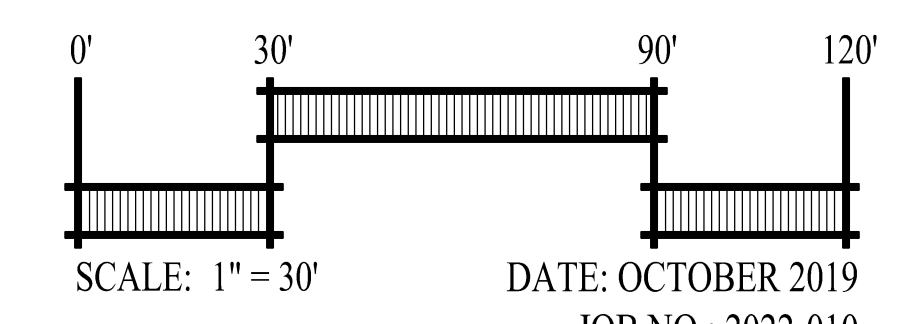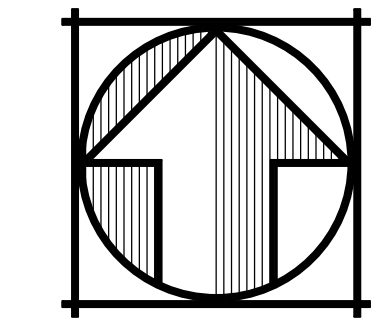

SAN RAMON (925) 866-0322
SACRAMENTO (916) 375-1877
WWW.CBANDG.COM
CIVIL ENGINEERS SURVEYORS PLANNERS

SHEET NO.
8
OF 21 SHEETS

SEE SHEET 9

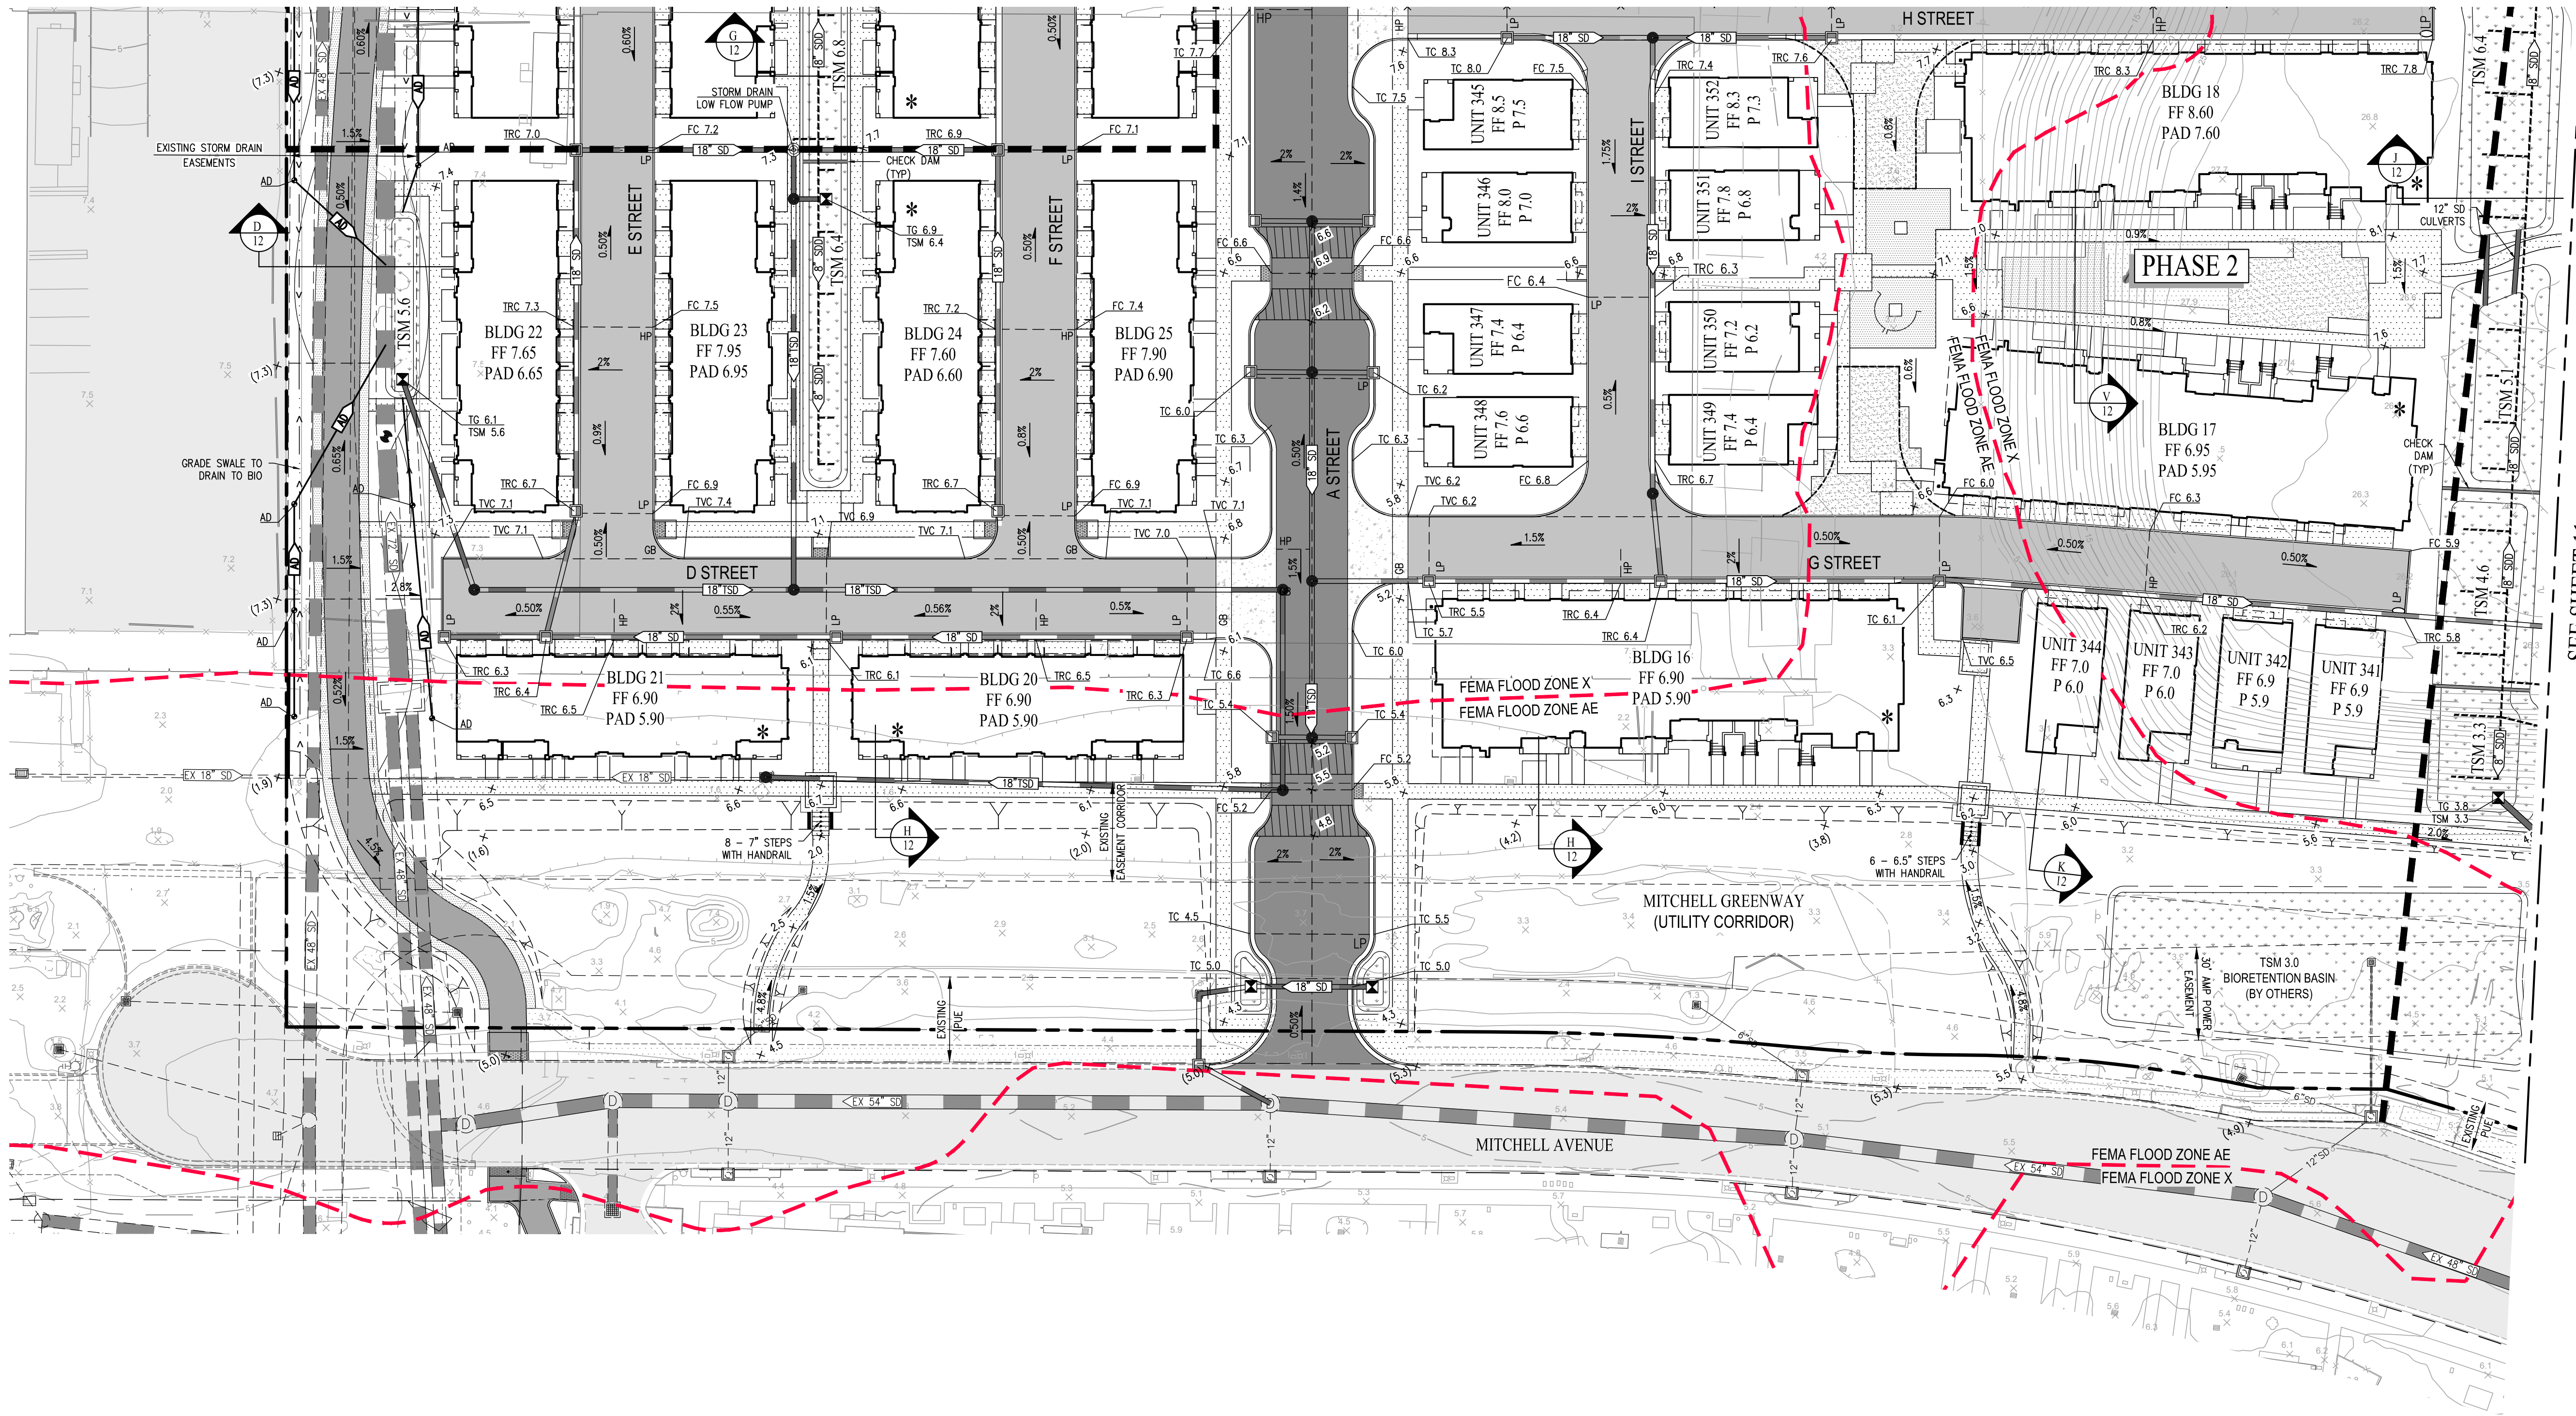



SEE SHEET 11

LEGEND

- PROJECT BOUNDARY
- ADJACENT PARCEL BOUNDARY
- PROPOSED GRADE BREAK
- PROPOSED PHASING BOUNDARY
- FEMA 100 YEAR FLOOD ZONE AE
BASE FLOOD ELEVATION = 3.9 CITY (10.0 NAVD88)
- PROPOSED RETAINING WALL
- PROPOSED STORM DRAIN (PRIVATE)
- PROPOSED TREATED STORM DRAIN (PRIVATE)
- STORM DRAIN DIFFUSER PIPE (PRIVATE)
- STORM DRAIN AREA DRAIN (PRIVATE)
- EXISTING STORM DRAIN
(PUBLIC - CITY OF ALAMEDA)
- STORM DRAIN LOW FLOW PUMP
- FIELD INLET
- CATCH BASIN
- ACCESSIBLE UNIT / ENTRY
- ACCESSIBLE GARAGE
- PUBLIC STREET/PARKING
- PRIVATE STREET
- PRIVATE ALLEY
- PRIVATE ALLEY DRIVEWAY
- RAISED PEDESTRIAN CROSSING
- PROPOSED SIDEWALK
- PROPOSED BIORETENTION BASIN
- EXISTING SIDEWALK
- PROPOSED EMERGENCY VEHICLE ACCESS

TENTATIVE MAP
PRELIMINARY
GRADING & DRAINAGE PLAN
ALAMEDA LANDING WATERFRONT

CITY OF ALAMEDA ALAMEDA COUNTY CALIFORNIA

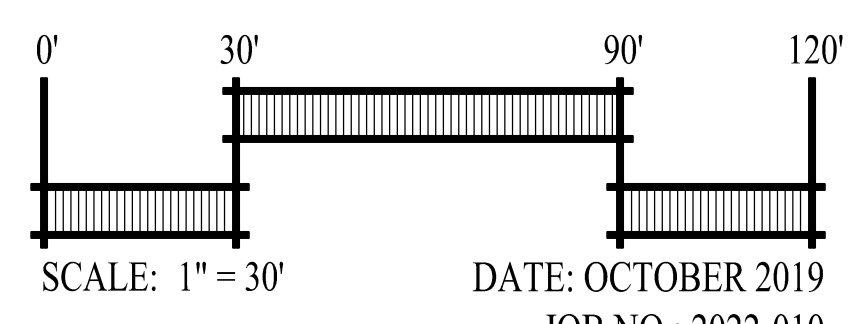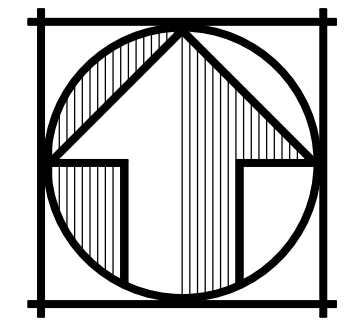


DATE: OCTOBER 2019
JOB NO.: 2022-010



SAN RAMON (925) 866-0322
SACRAMENTO (916) 375-1877
WWW.CBANDG.COM
CIVIL ENGINEERS SURVEYORS PLANNERS

SHEET NO.
9
OF 21 SHEETS

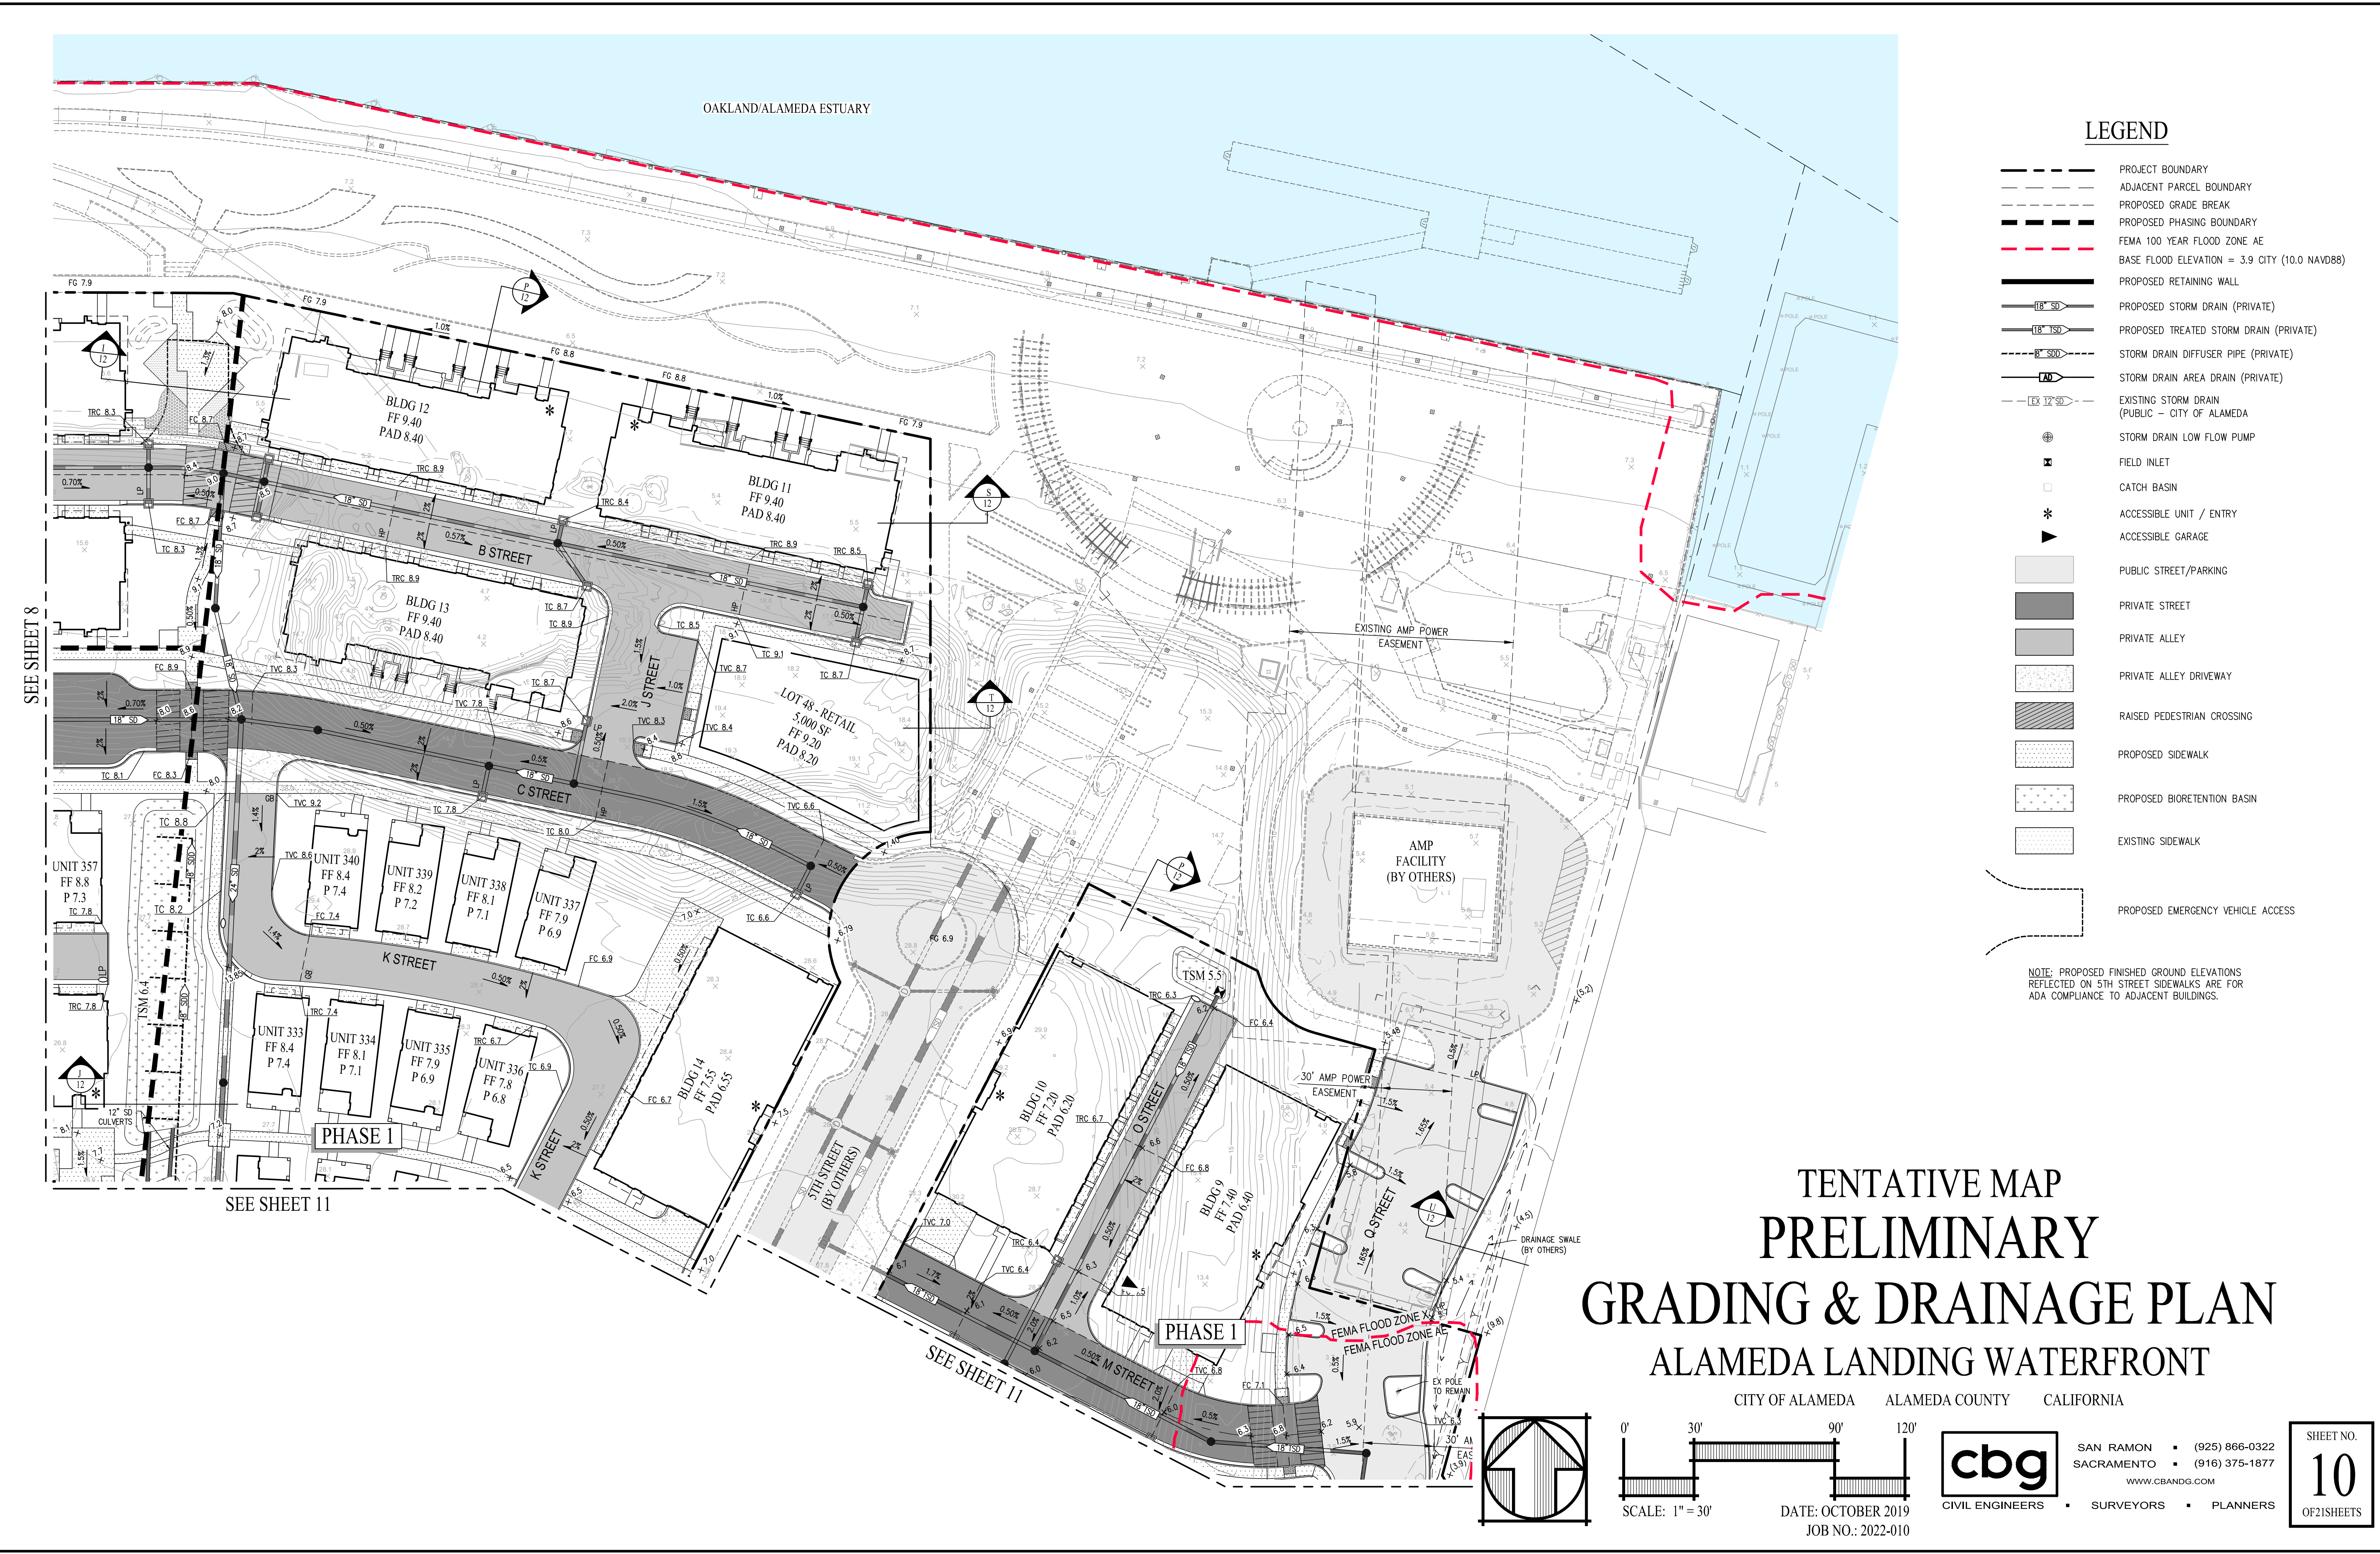



LEGEND

- PROJECT BOUNDARY
- ADJACENT PARCEL BOUNDARY
- PROPOSED GRADE BREAK
- PROPOSED PHASING BOUNDARY
- FEMA 100 YEAR FLOOD ZONE AE
- BASE FLOOD ELEVATION = 3.9 CITY (10.0 NAVD88)
- PROPOSED RETAINING WALL
- PROPOSED STORM DRAIN (PRIVATE)
- PROPOSED TREATED STORM DRAIN (PRIVATE)
- STORM DRAIN DIFFUSER PIPE (PRIVATE)
- STORM DRAIN AREA DRAIN (PRIVATE)
- EXISTING STORM DRAIN (PUBLIC - CITY OF ALAMEDA)
- STORM DRAIN LOW FLOW PUMP
- FIELD INLET
- CATCH BASIN
- ACCESSIBLE UNIT / ENTRY
- ACCESSIBLE GARAGE
- PUBLIC STREET/PARKING
- PRIVATE STREET
- PRIVATE ALLEY
- PRIVATE ALLEY DRIVEWAY
- RAISED PEDESTRIAN CROSSING
- PROPOSED SIDEWALK
- PROPOSED BIORETENTION BASIN
- EXISTING SIDEWALK
- PROPOSED EMERGENCY VEHICLE ACCESS

NOTE: PROPOSED FINISHED GROUND ELEVATIONS REFLECTED ON 5TH STREET SIDEWALKS ARE FOR ADA COMPLIANCE TO ADJACENT BUILDINGS.


TENTATIVE MAP
PRELIMINARY
GRADING & DRAINAGE PLAN
ALAMEDA LANDING WATERFRONT

CITY OF ALAMEDA ALAMEDA COUNTY CALIFORNIA

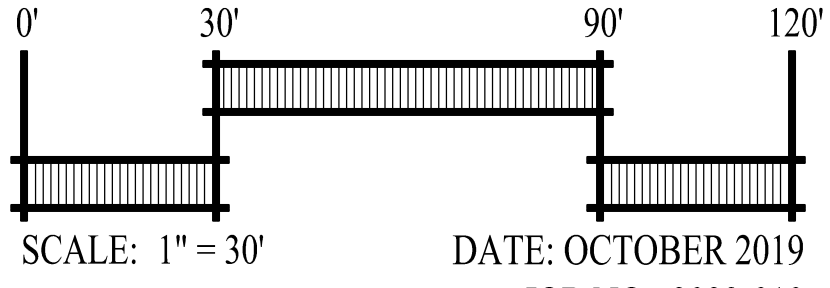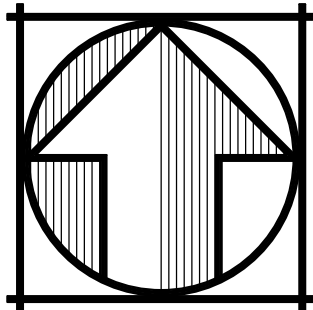


SAN RAMON (925) 866-0322
SACRAMENTO (916) 375-1877
WWW.CBANDG.COM
CIVIL ENGINEERS SURVEYORS PLANNERS


SHEET NO.
10
OF 21 SHEETS

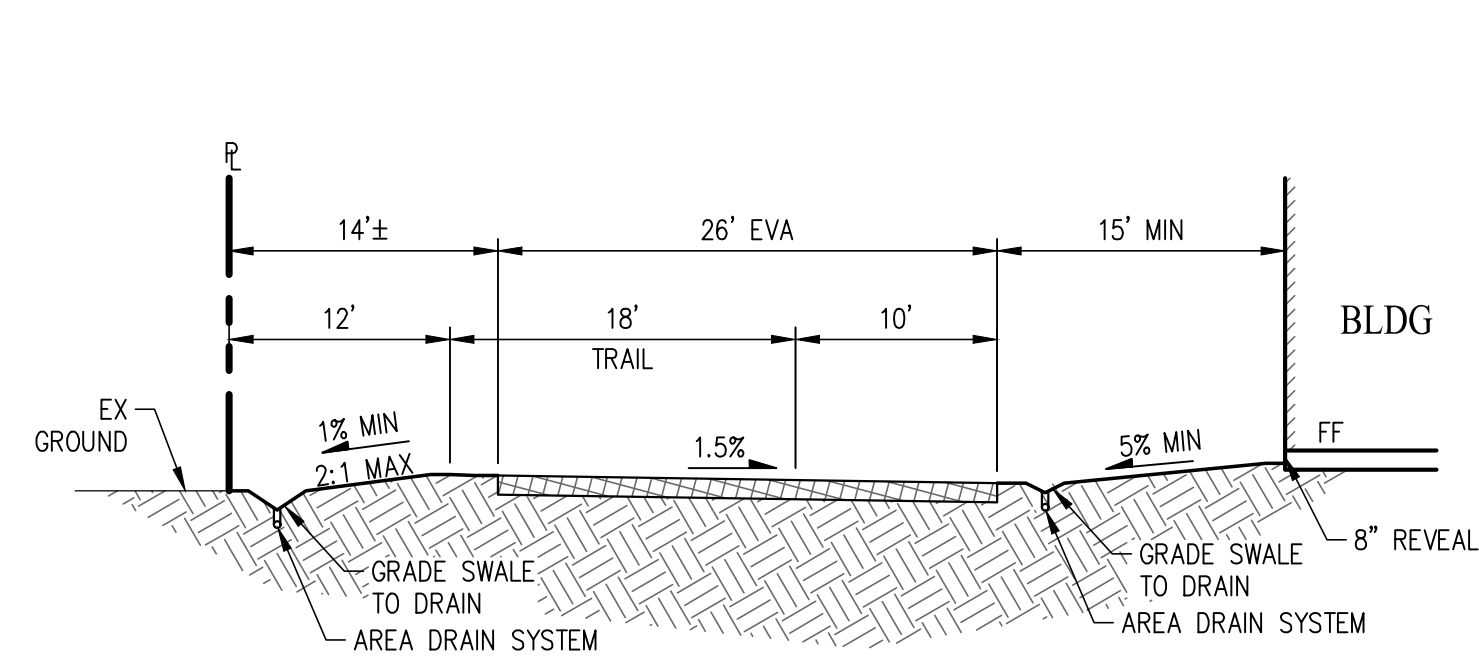


SECTION A
NOT TO SCALE

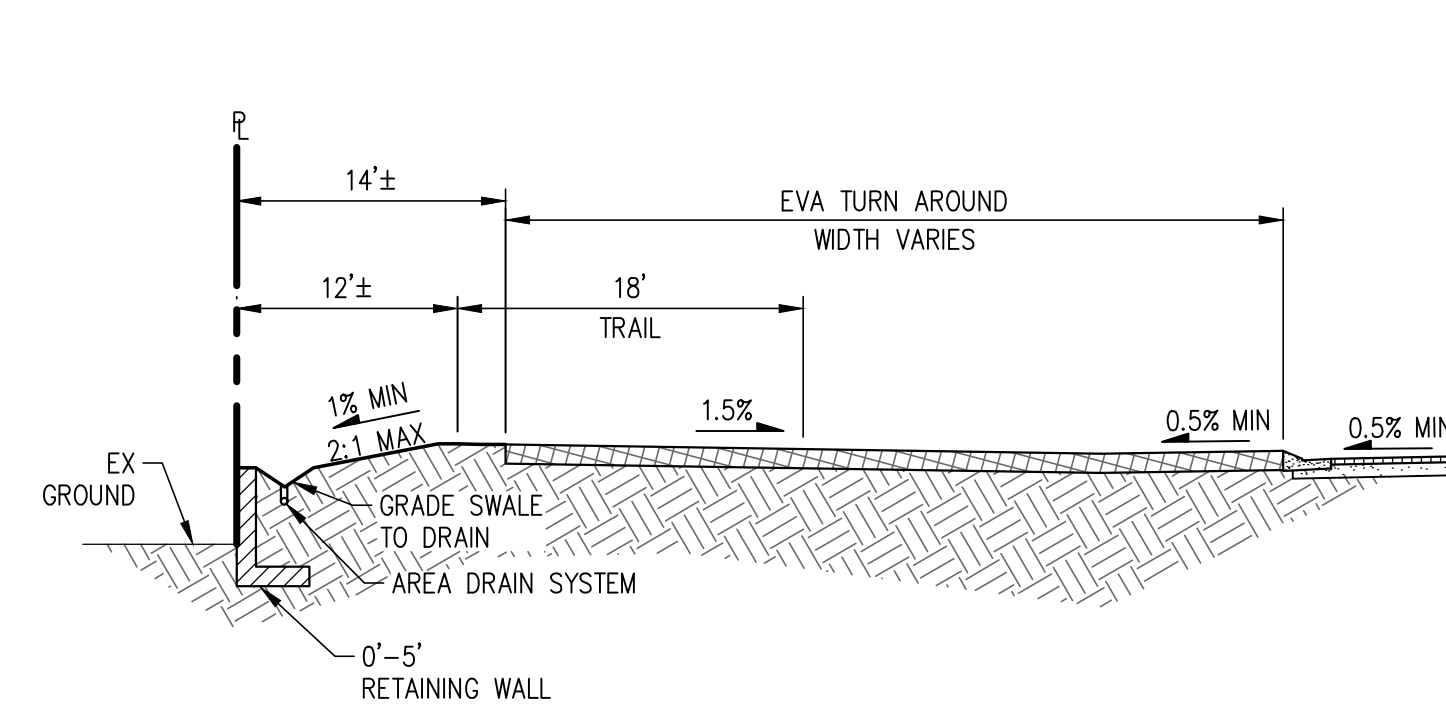


SECTION B
NOT TO SCALE

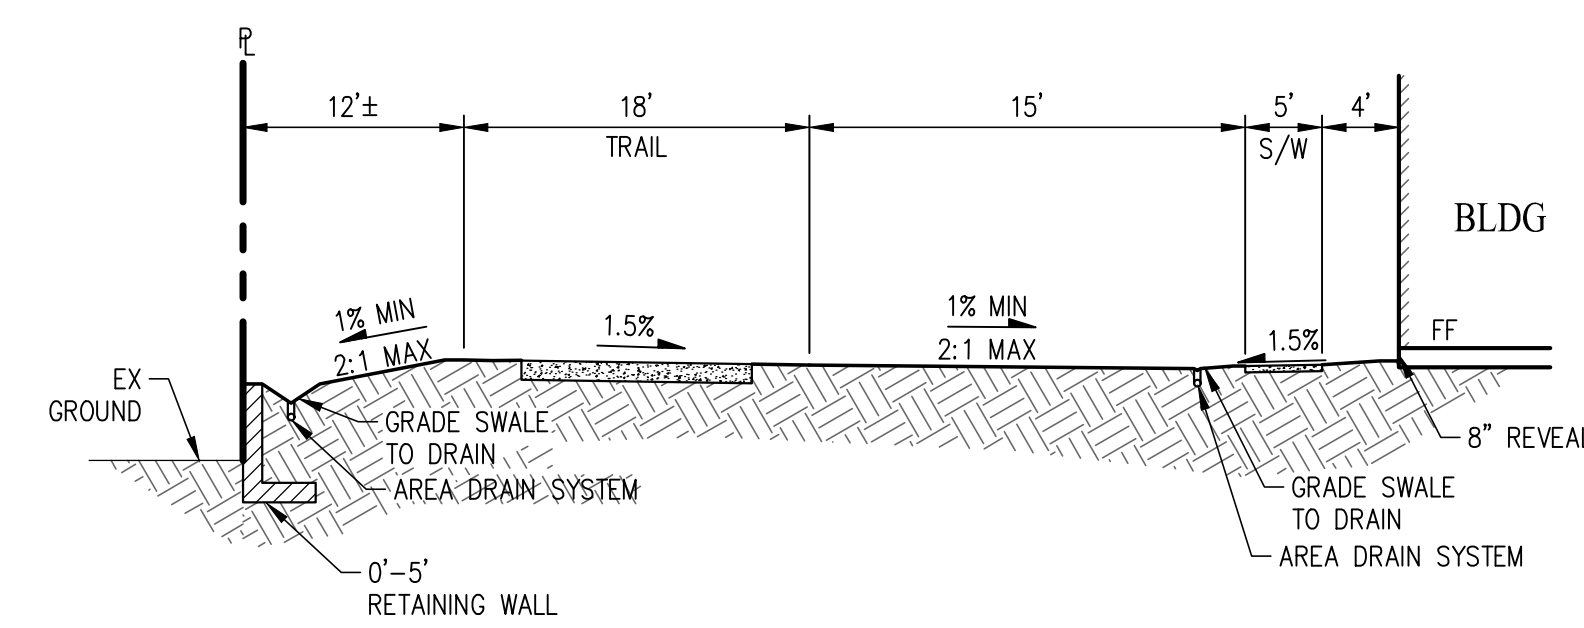


SECTION C
NOT TO SCALE

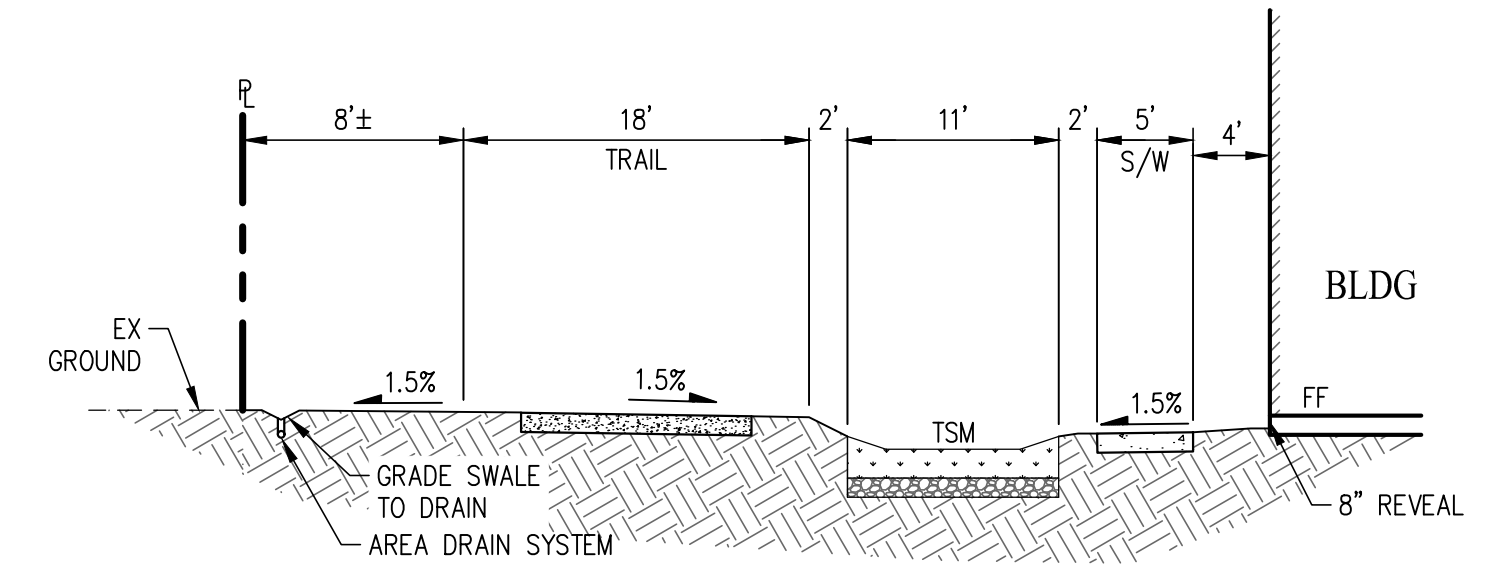


SECTION D
NOT TO SCALE

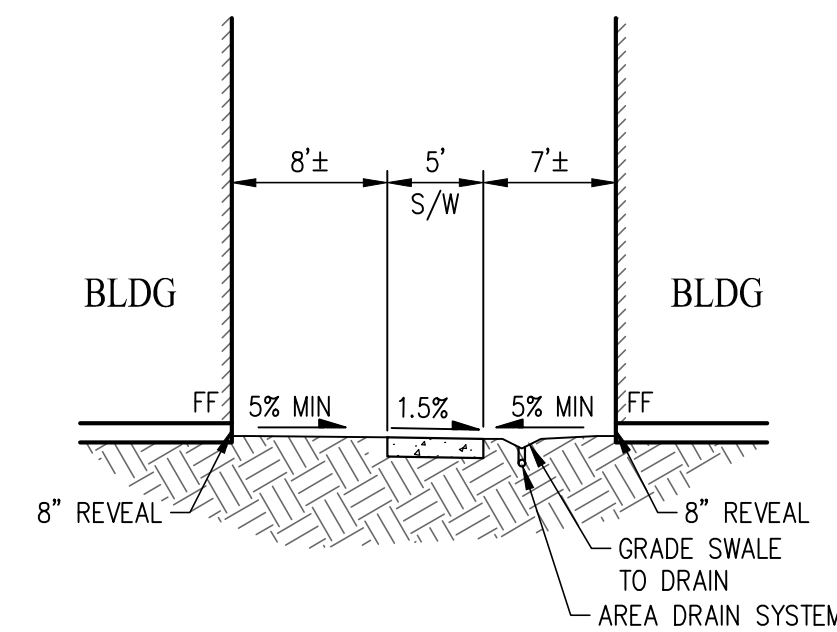


SECTION E
NOT TO SCALE

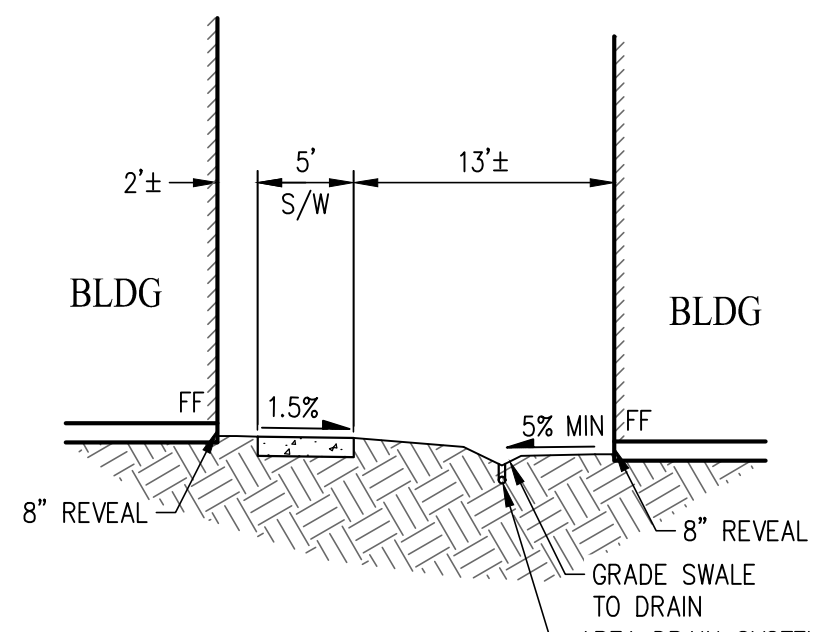


SECTION F
NOT TO SCALE

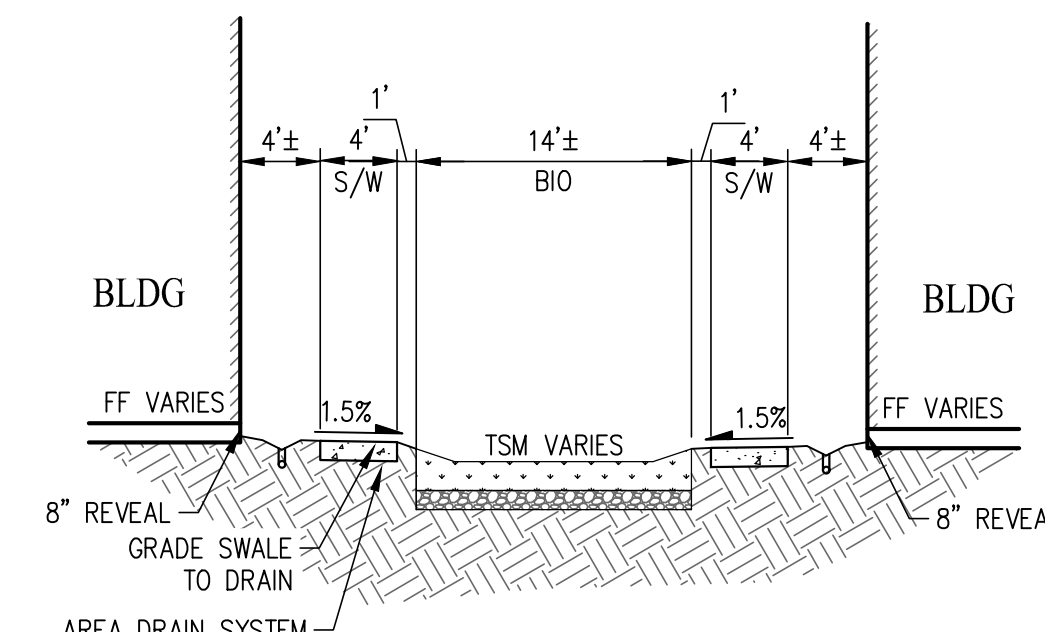


SECTION G
NOT TO SCALE

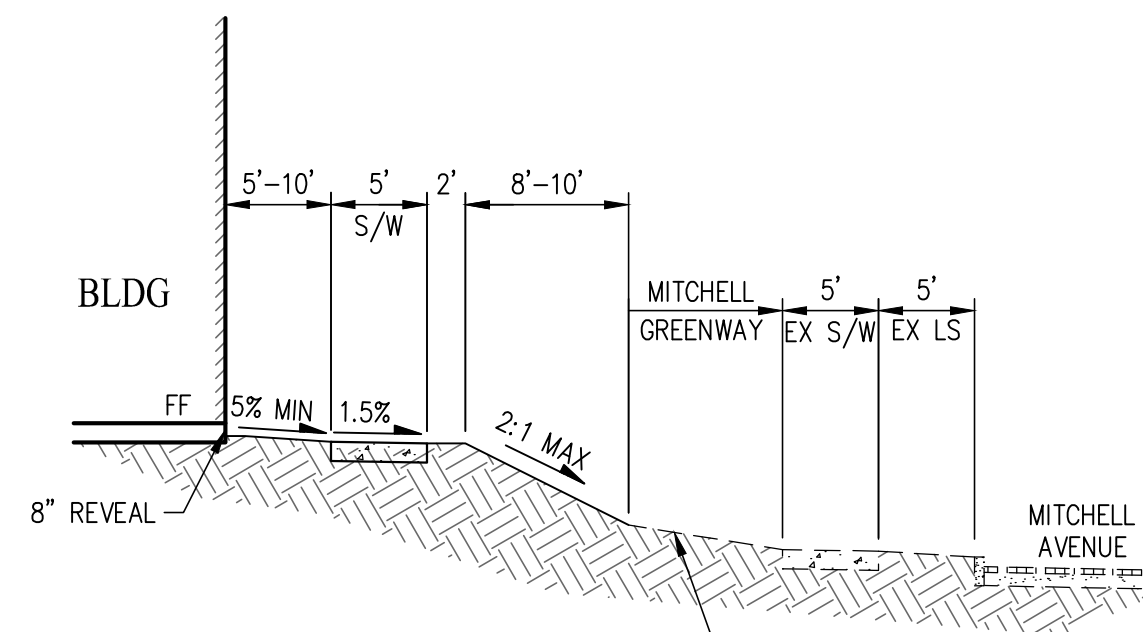


SECTION H
NOT TO SCALE

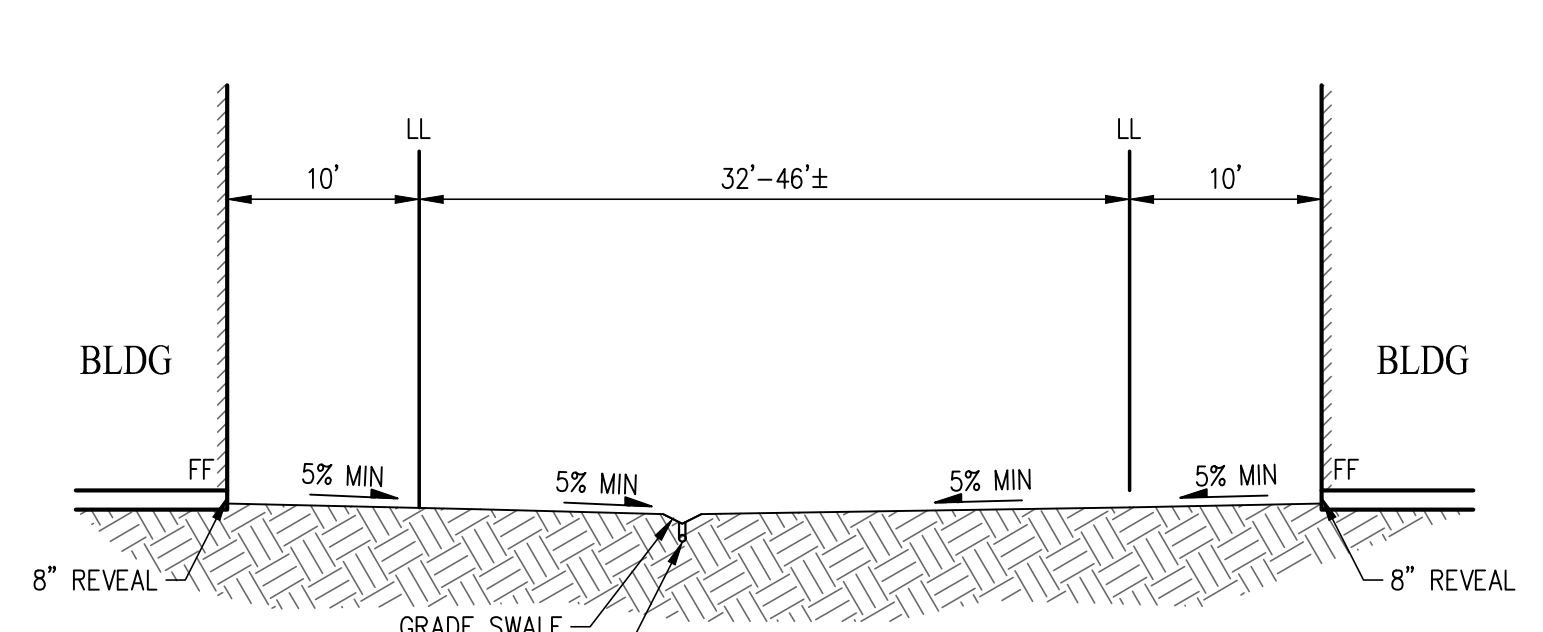


SECTION I
NOT TO SCALE

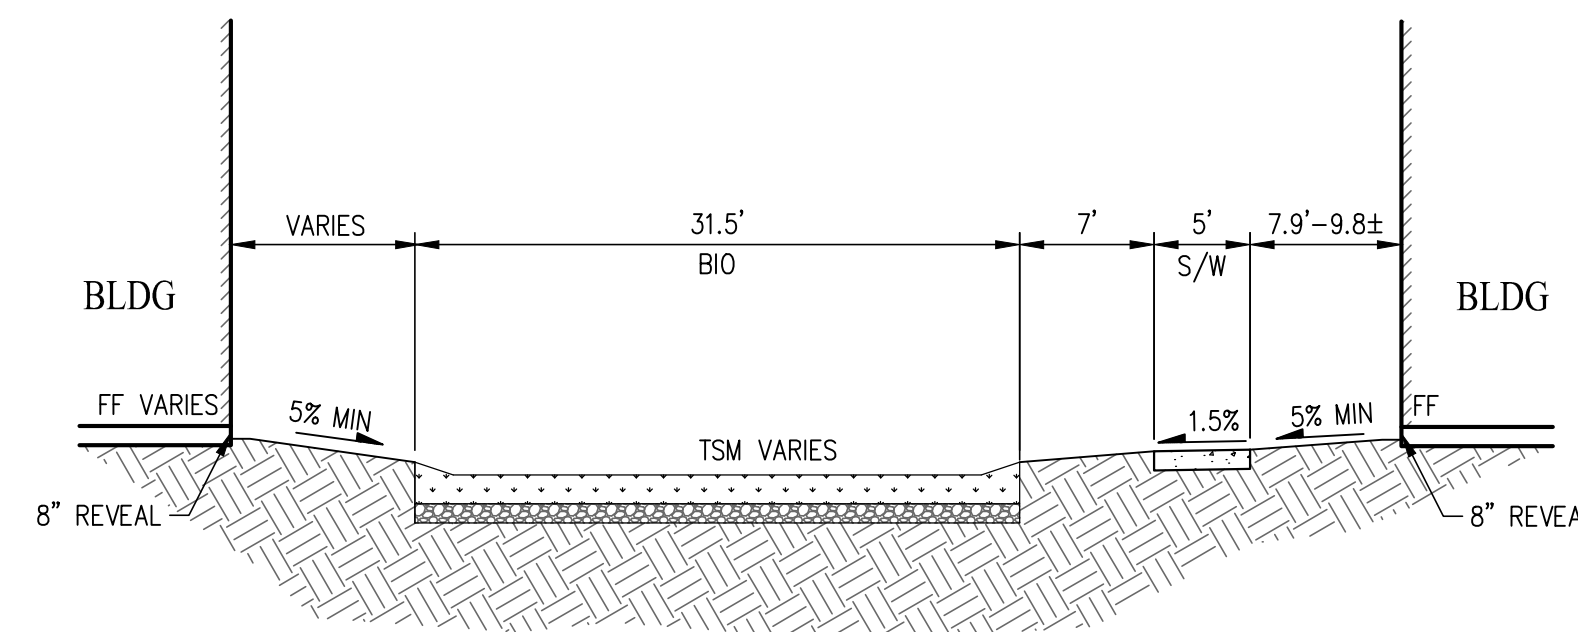


SECTION J
NOT TO SCALE

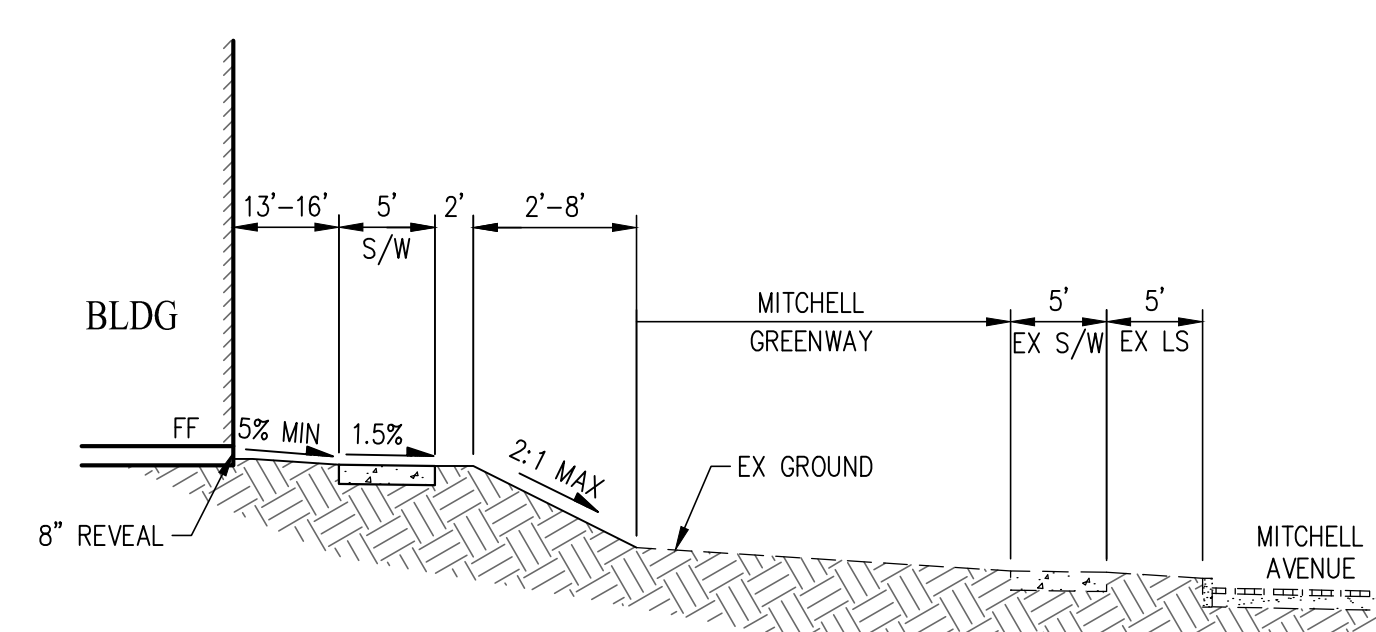


SECTION K
NOT TO SCALE

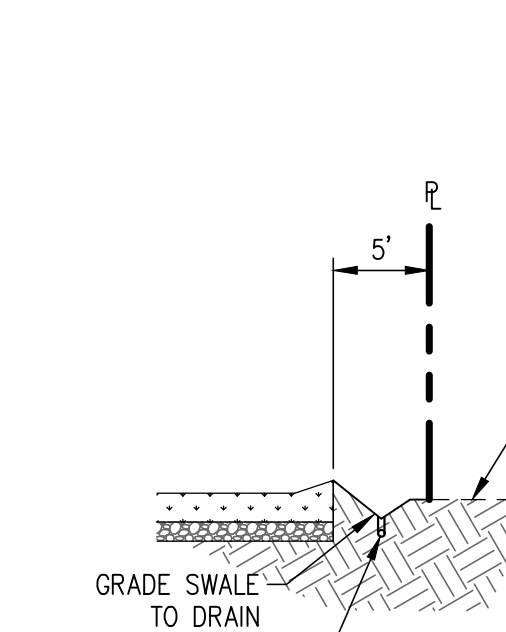


SECTION L
NOT TO SCALE

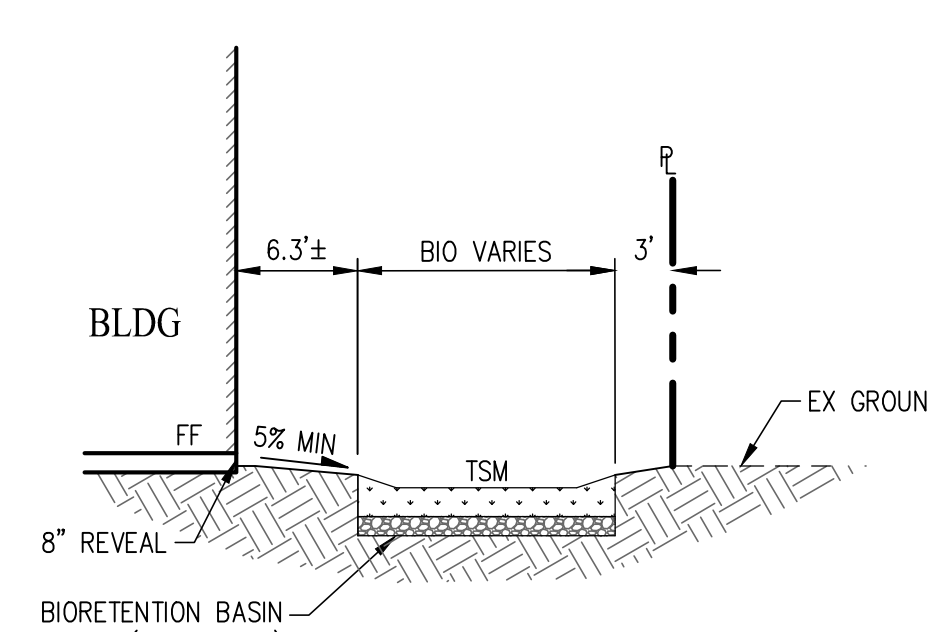


SECTION M
NOT TO SCALE

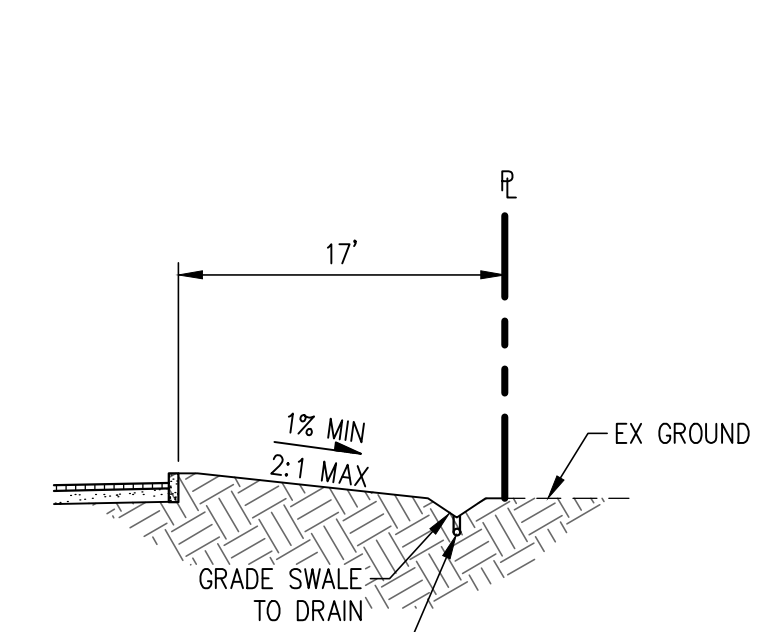


SECTION N
NOT TO SCALE

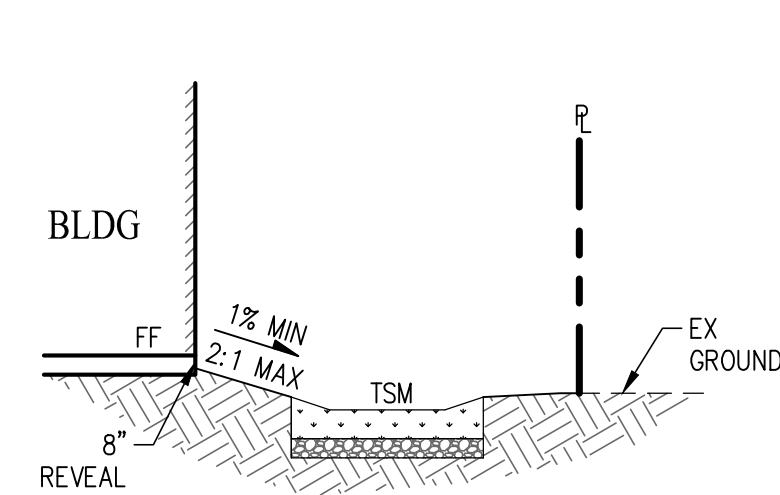


SECTION O
NOT TO SCALE

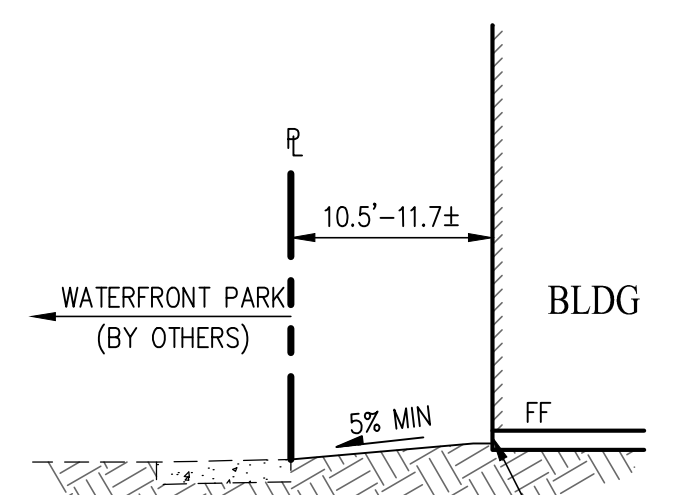


SECTION P
NOT TO SCALE

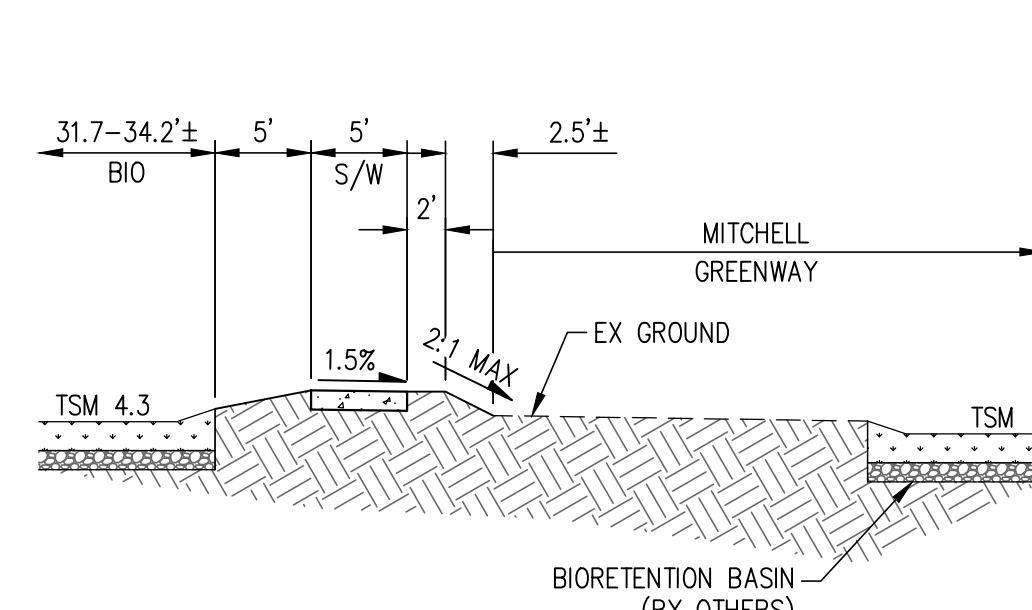


SECTION Q
NOT TO SCALE

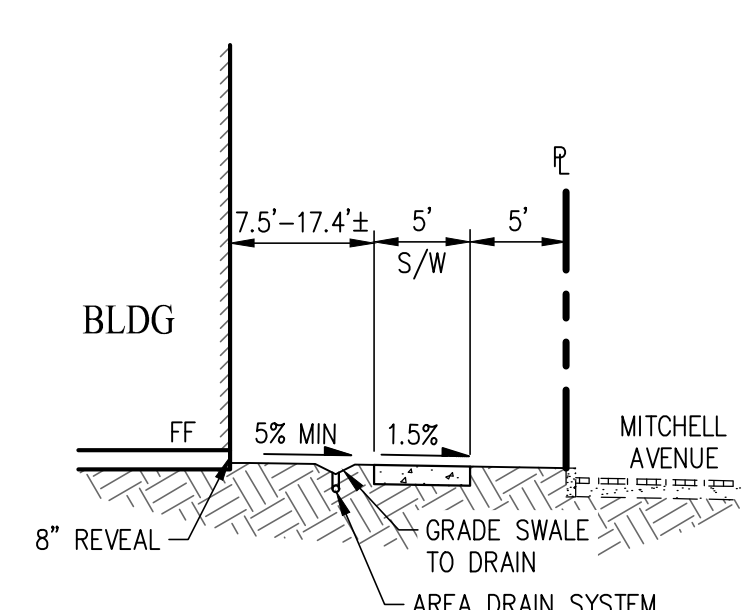


SECTION R
NOT TO SCALE

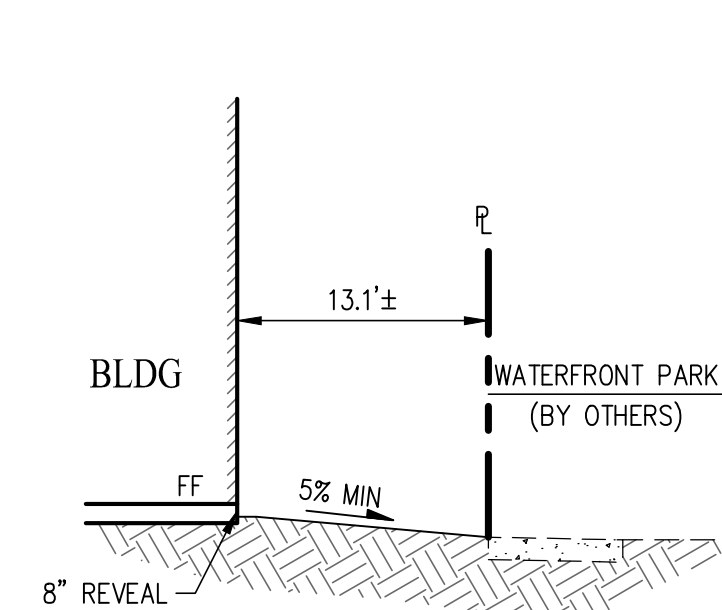


SECTION S
NOT TO SCALE

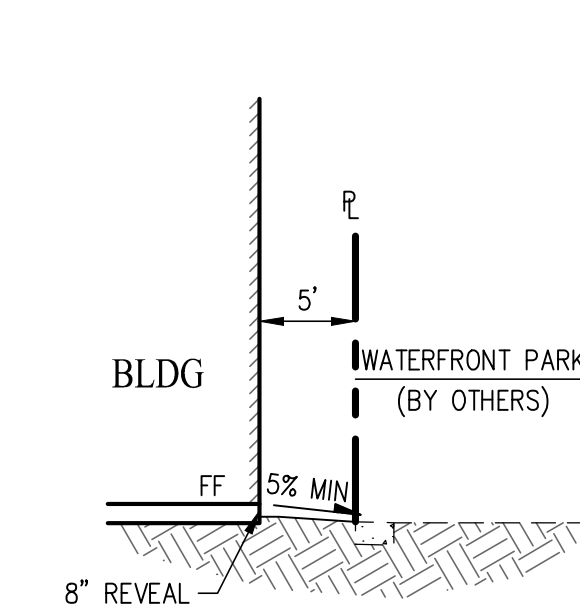

SECTION T
NOT TO SCALE

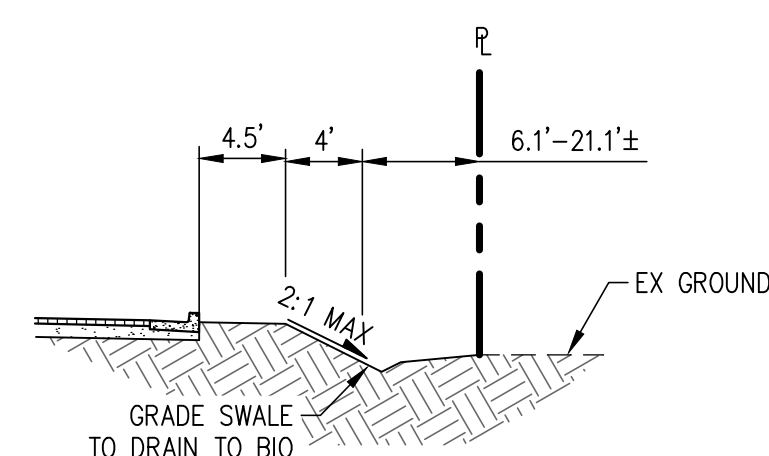


SECTION U
NOT TO SCALE

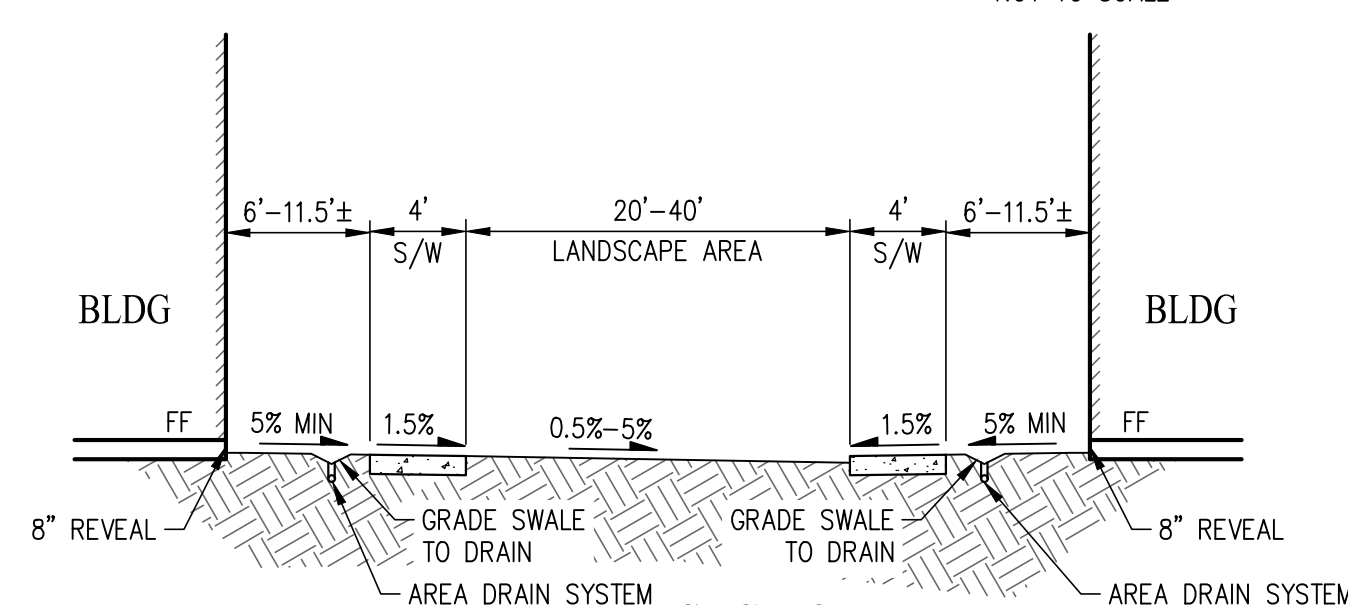

SECTION V
NOT TO SCALE

TENTATIVE MAP GRADING SECTIONS ALAMEDA LANDING WATERFRONT

CITY OF ALAMEDA ALAMEDA COUNTY CALIFORNIA

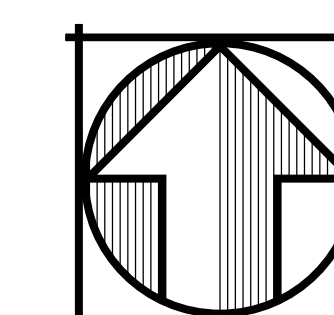


DATE: OCTOBER 2019
JOB NO.: 2022-010




CIVIL ENGINEERS SURVEYORS PLANNERS

SAN RAMON (925) 866-0322
SACRAMENTO (916) 375-1877
WWW.CBANDG.COM


SHEET NO.
12
OF 21 SHEETS

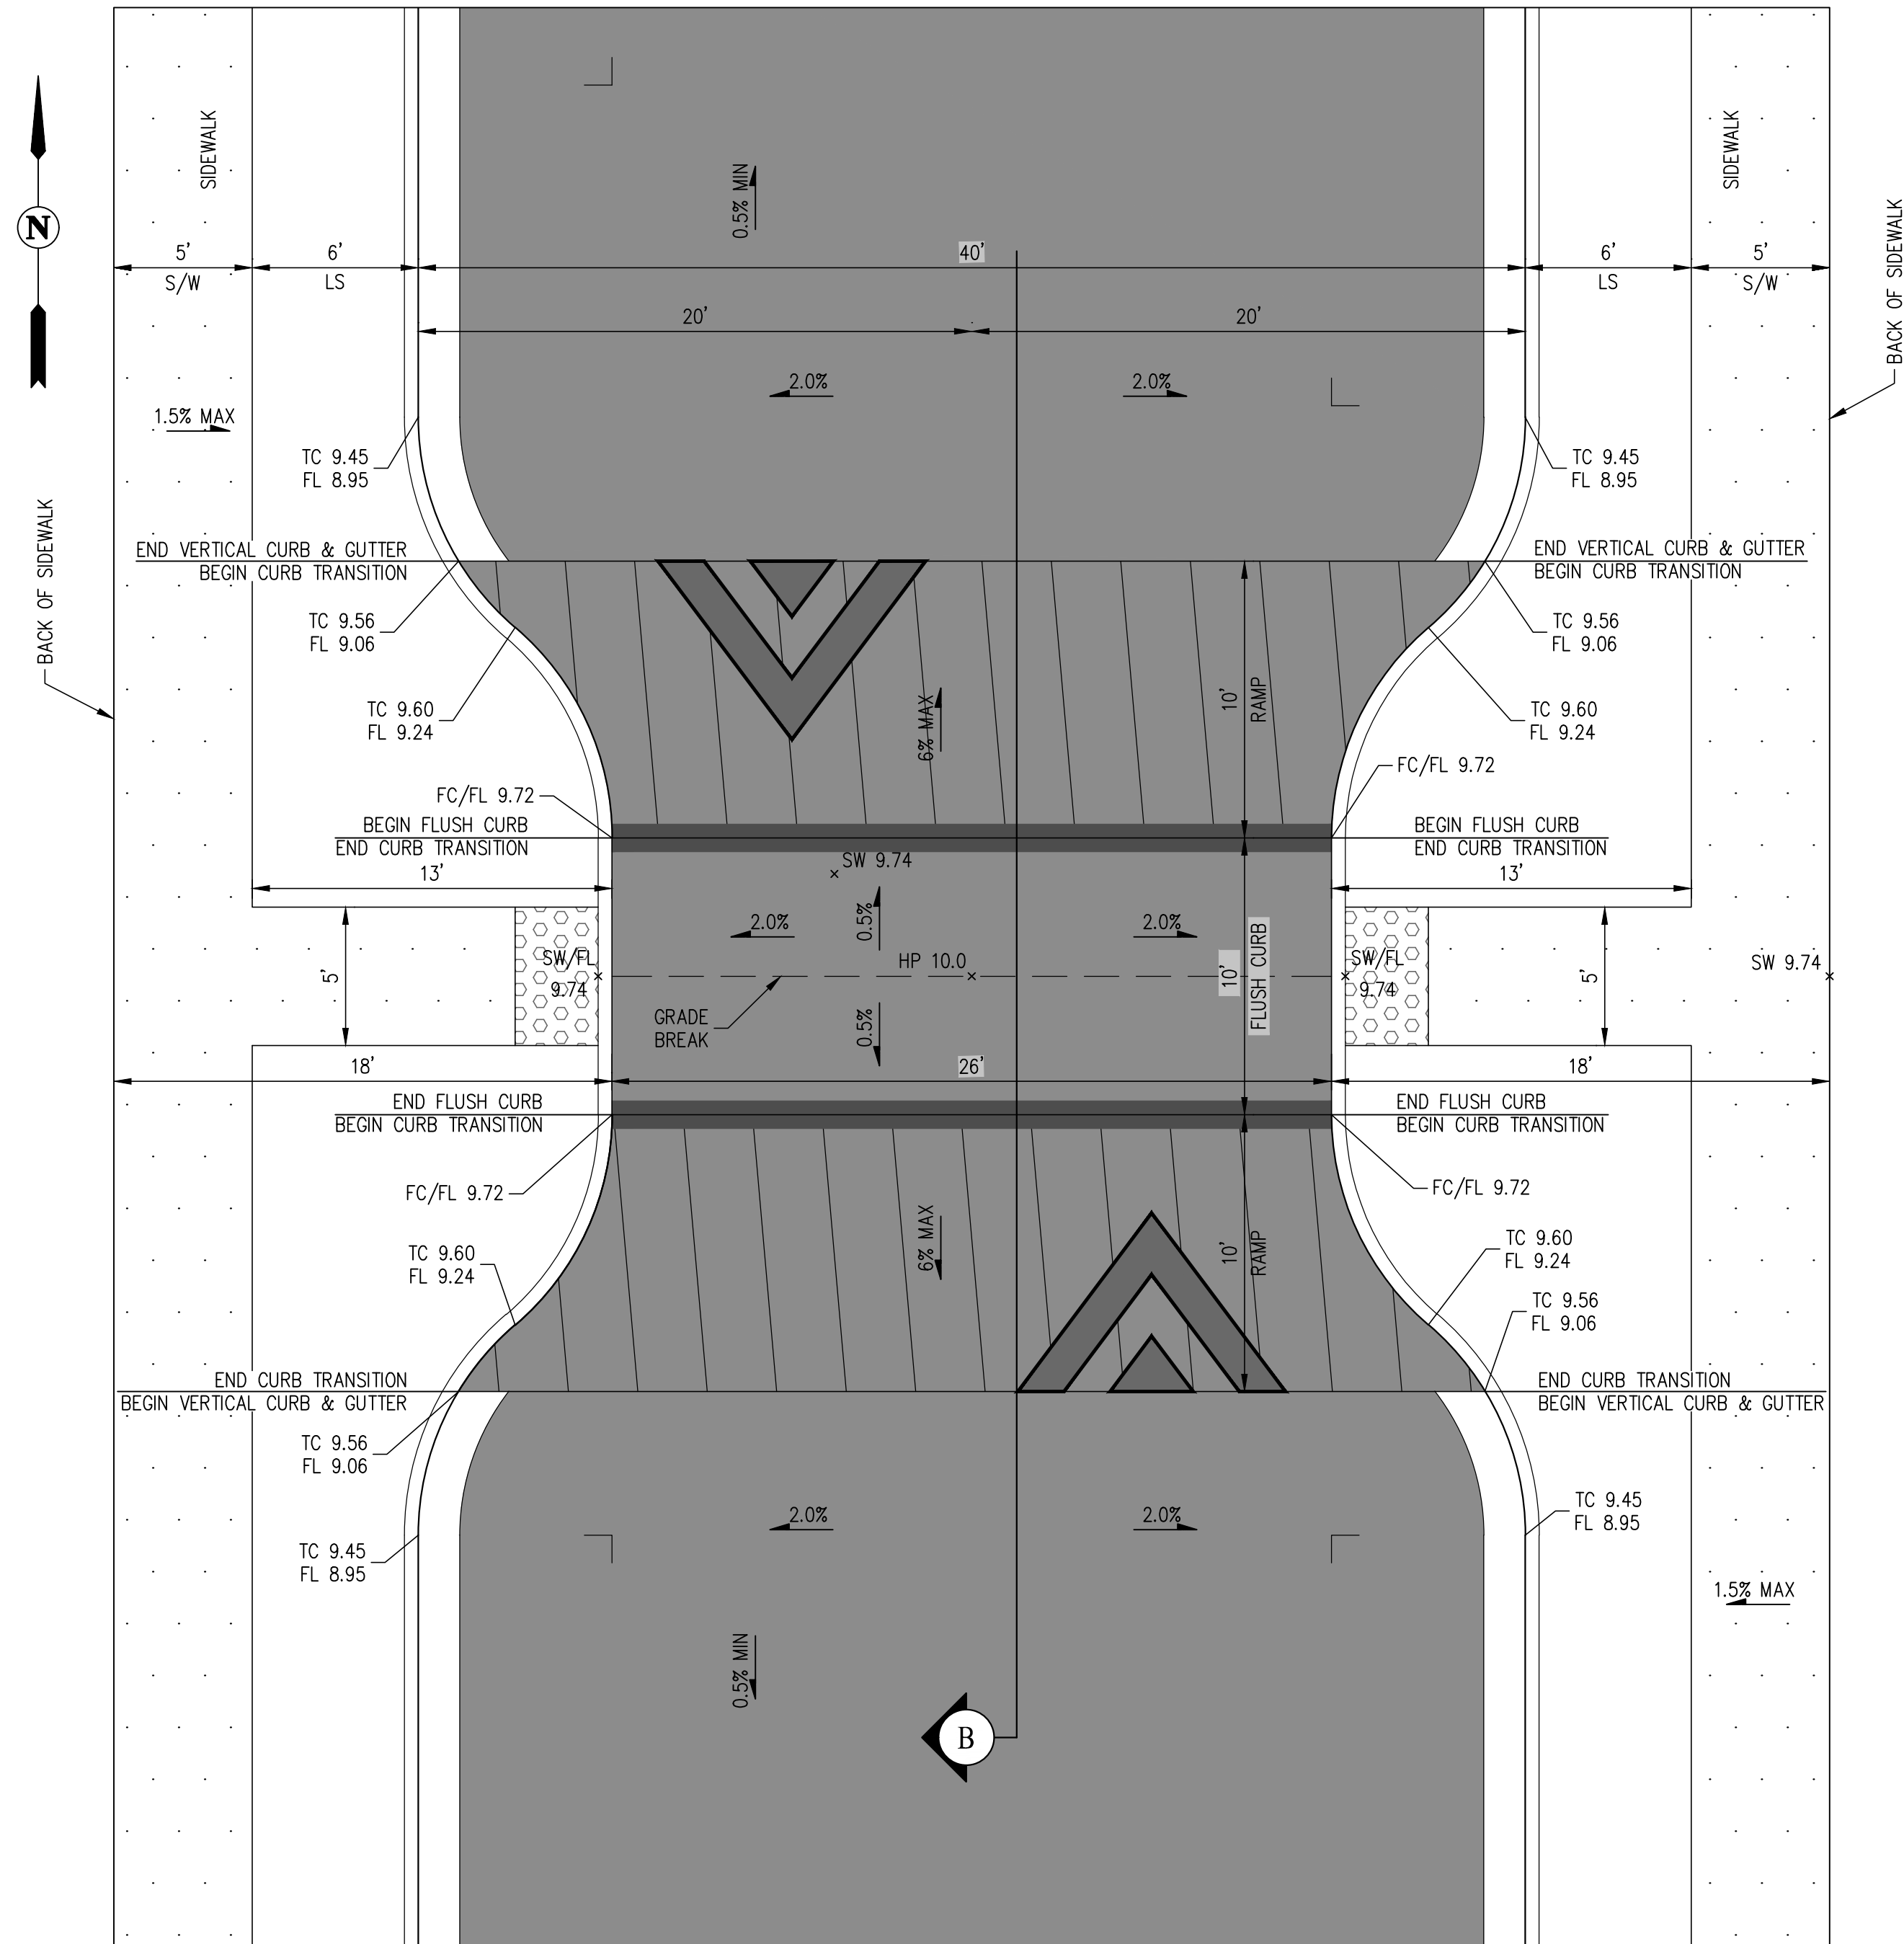


TYPICAL RAISED PEDESTRIAN CROSSING DETAIL
SCALE: 1"=5'

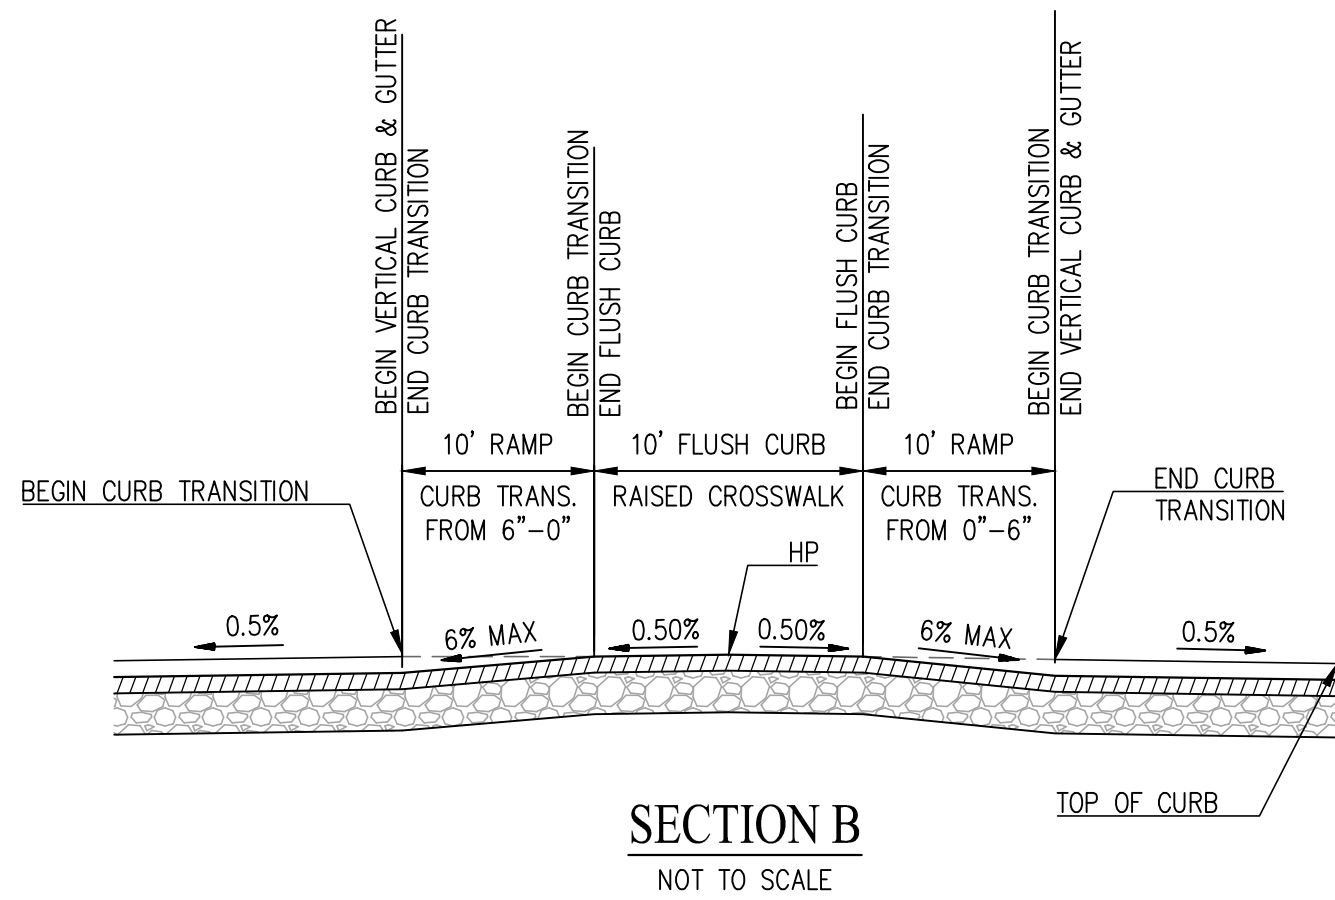


SECTION B
NOT TO SCALE

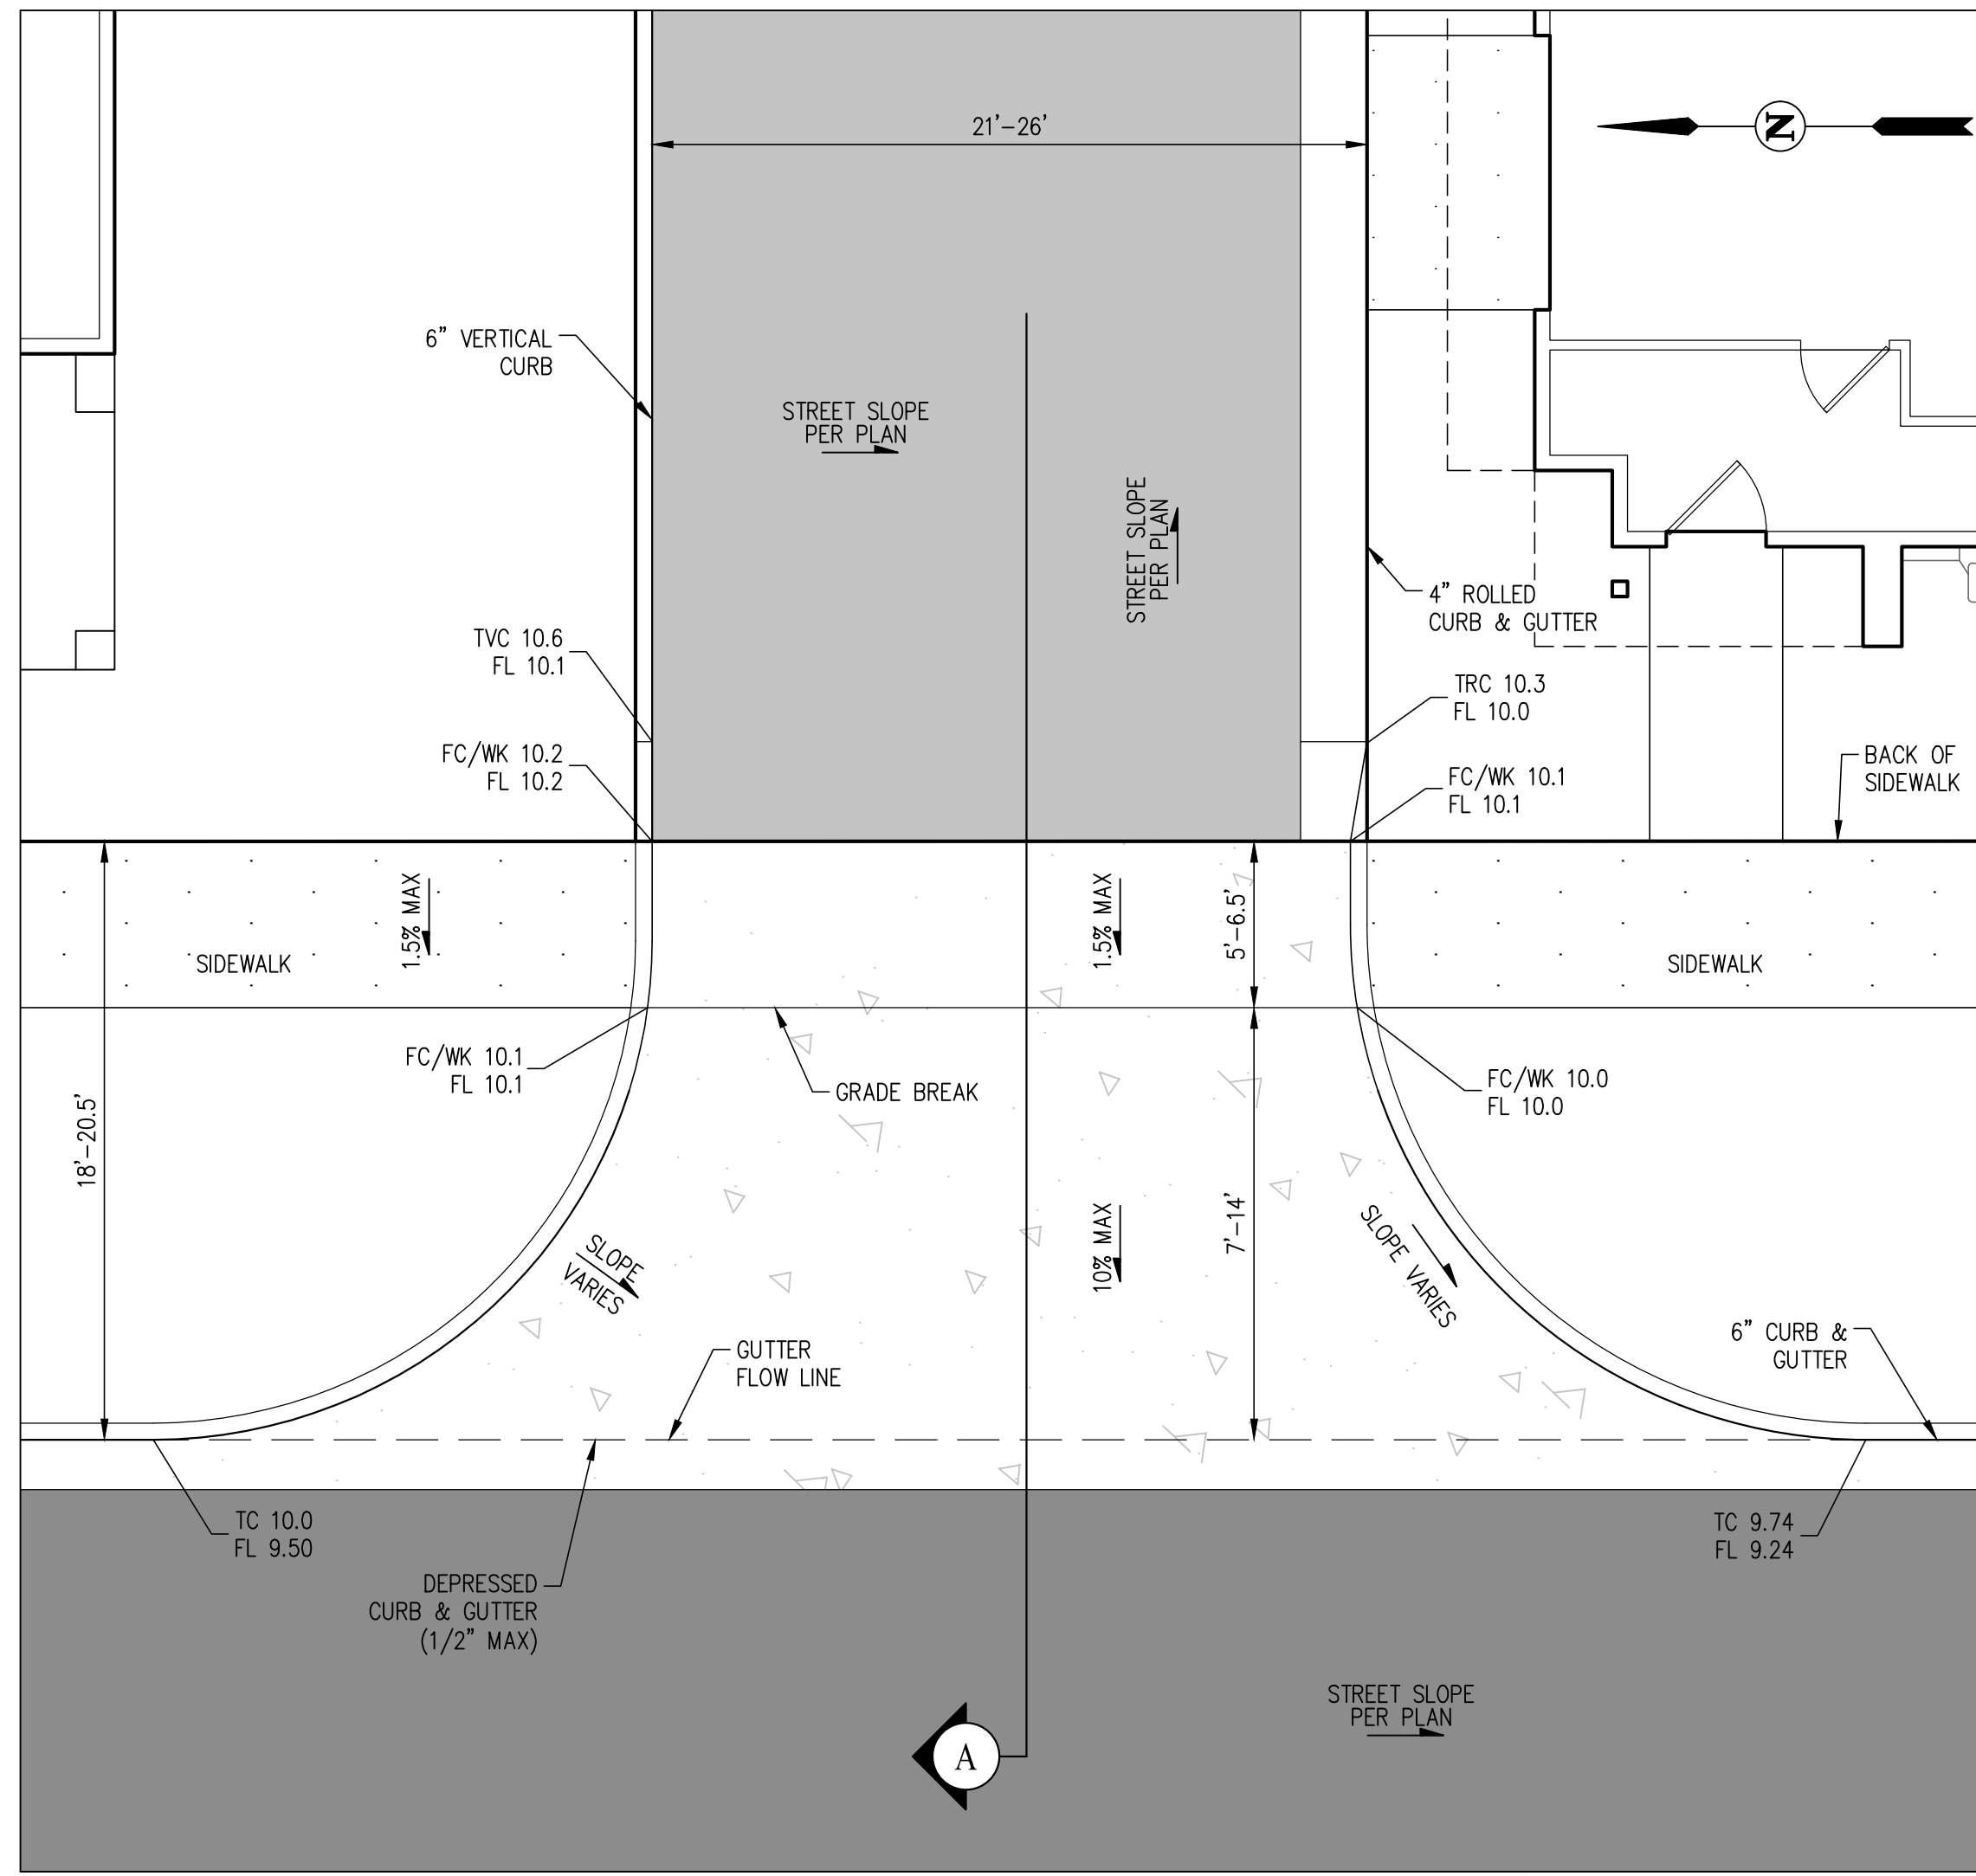

TYPICAL ENHANCED PRIVATE STREET ENTRY DETAIL
SCALE: 1"=5'

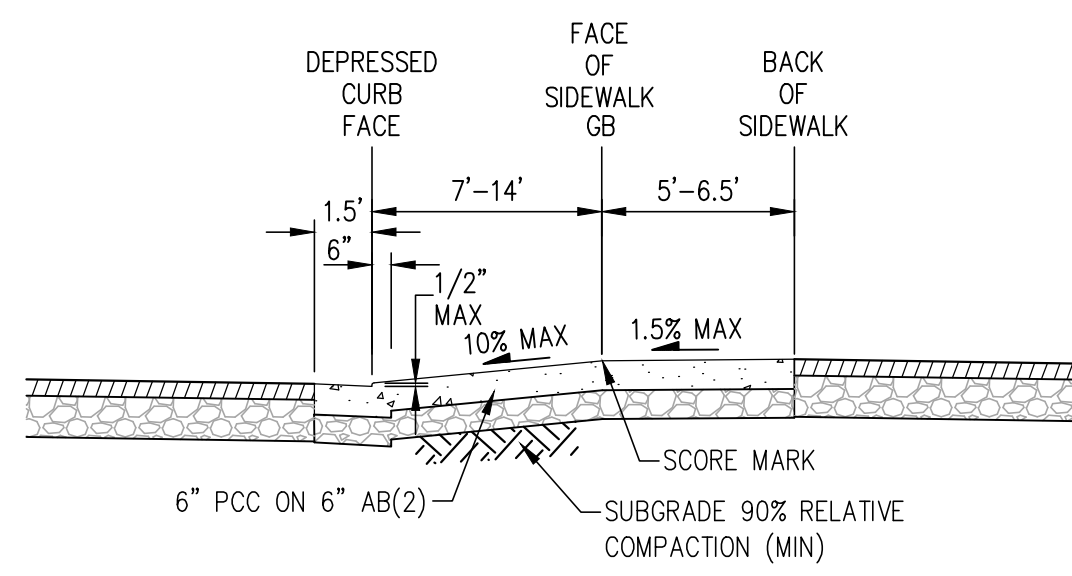

SECTION A
NOT TO SCALE

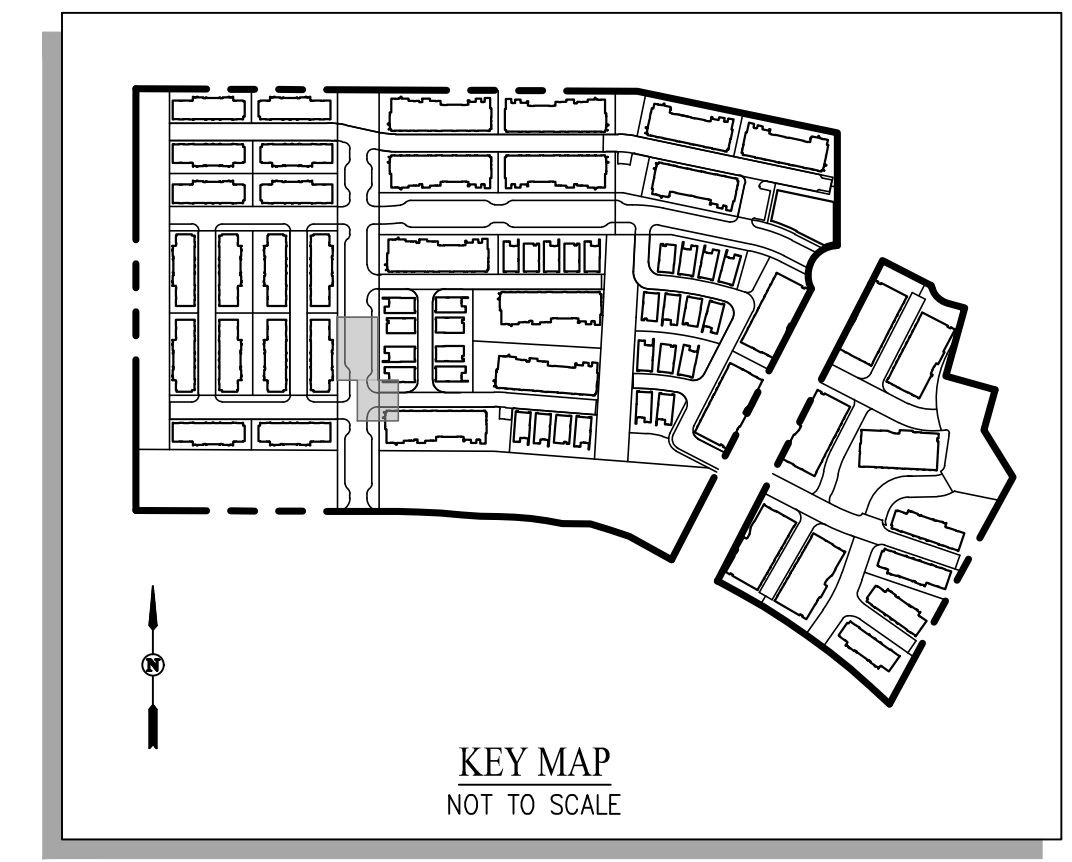

LEGEND

- PUBLIC STREET/PARKING
- PRIVATE STREET
- PRIVATE ALLEY
- PRIVATE ALLEY DRIVEWAY
- RAISED PEDESTRIAN CROSSING
- PROPOSED SIDEWALK
- EXISTING SIDEWALK


ABBREVIATIONS

- FC TOP OF FLUSH CURB
- FL CURB FLOW LINE
- TC TOP OF VERTICAL CURB & GUTTER
- TRC TOP OF ROLLED CURB
- TVC TOP OF VERTICAL CURB
- WK SIDEWALK


TENTATIVE MAP DETAILS

ALAMEDA LANDING WATERFRONT

CITY OF ALAMEDA ALAMEDA COUNTY CALIFORNIA

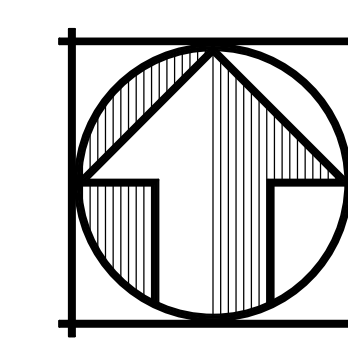


DATE: OCTOBER 2019
JOB NO.: 2022-010

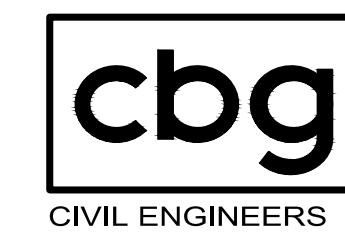


SAN RAMON (925) 866-0322
SACRAMENTO (916) 375-1877
WWW.CBANDG.COM
CIVIL ENGINEERS SURVEYORS PLANNERS

SHEET NO.
13
OF 21 SHEETS

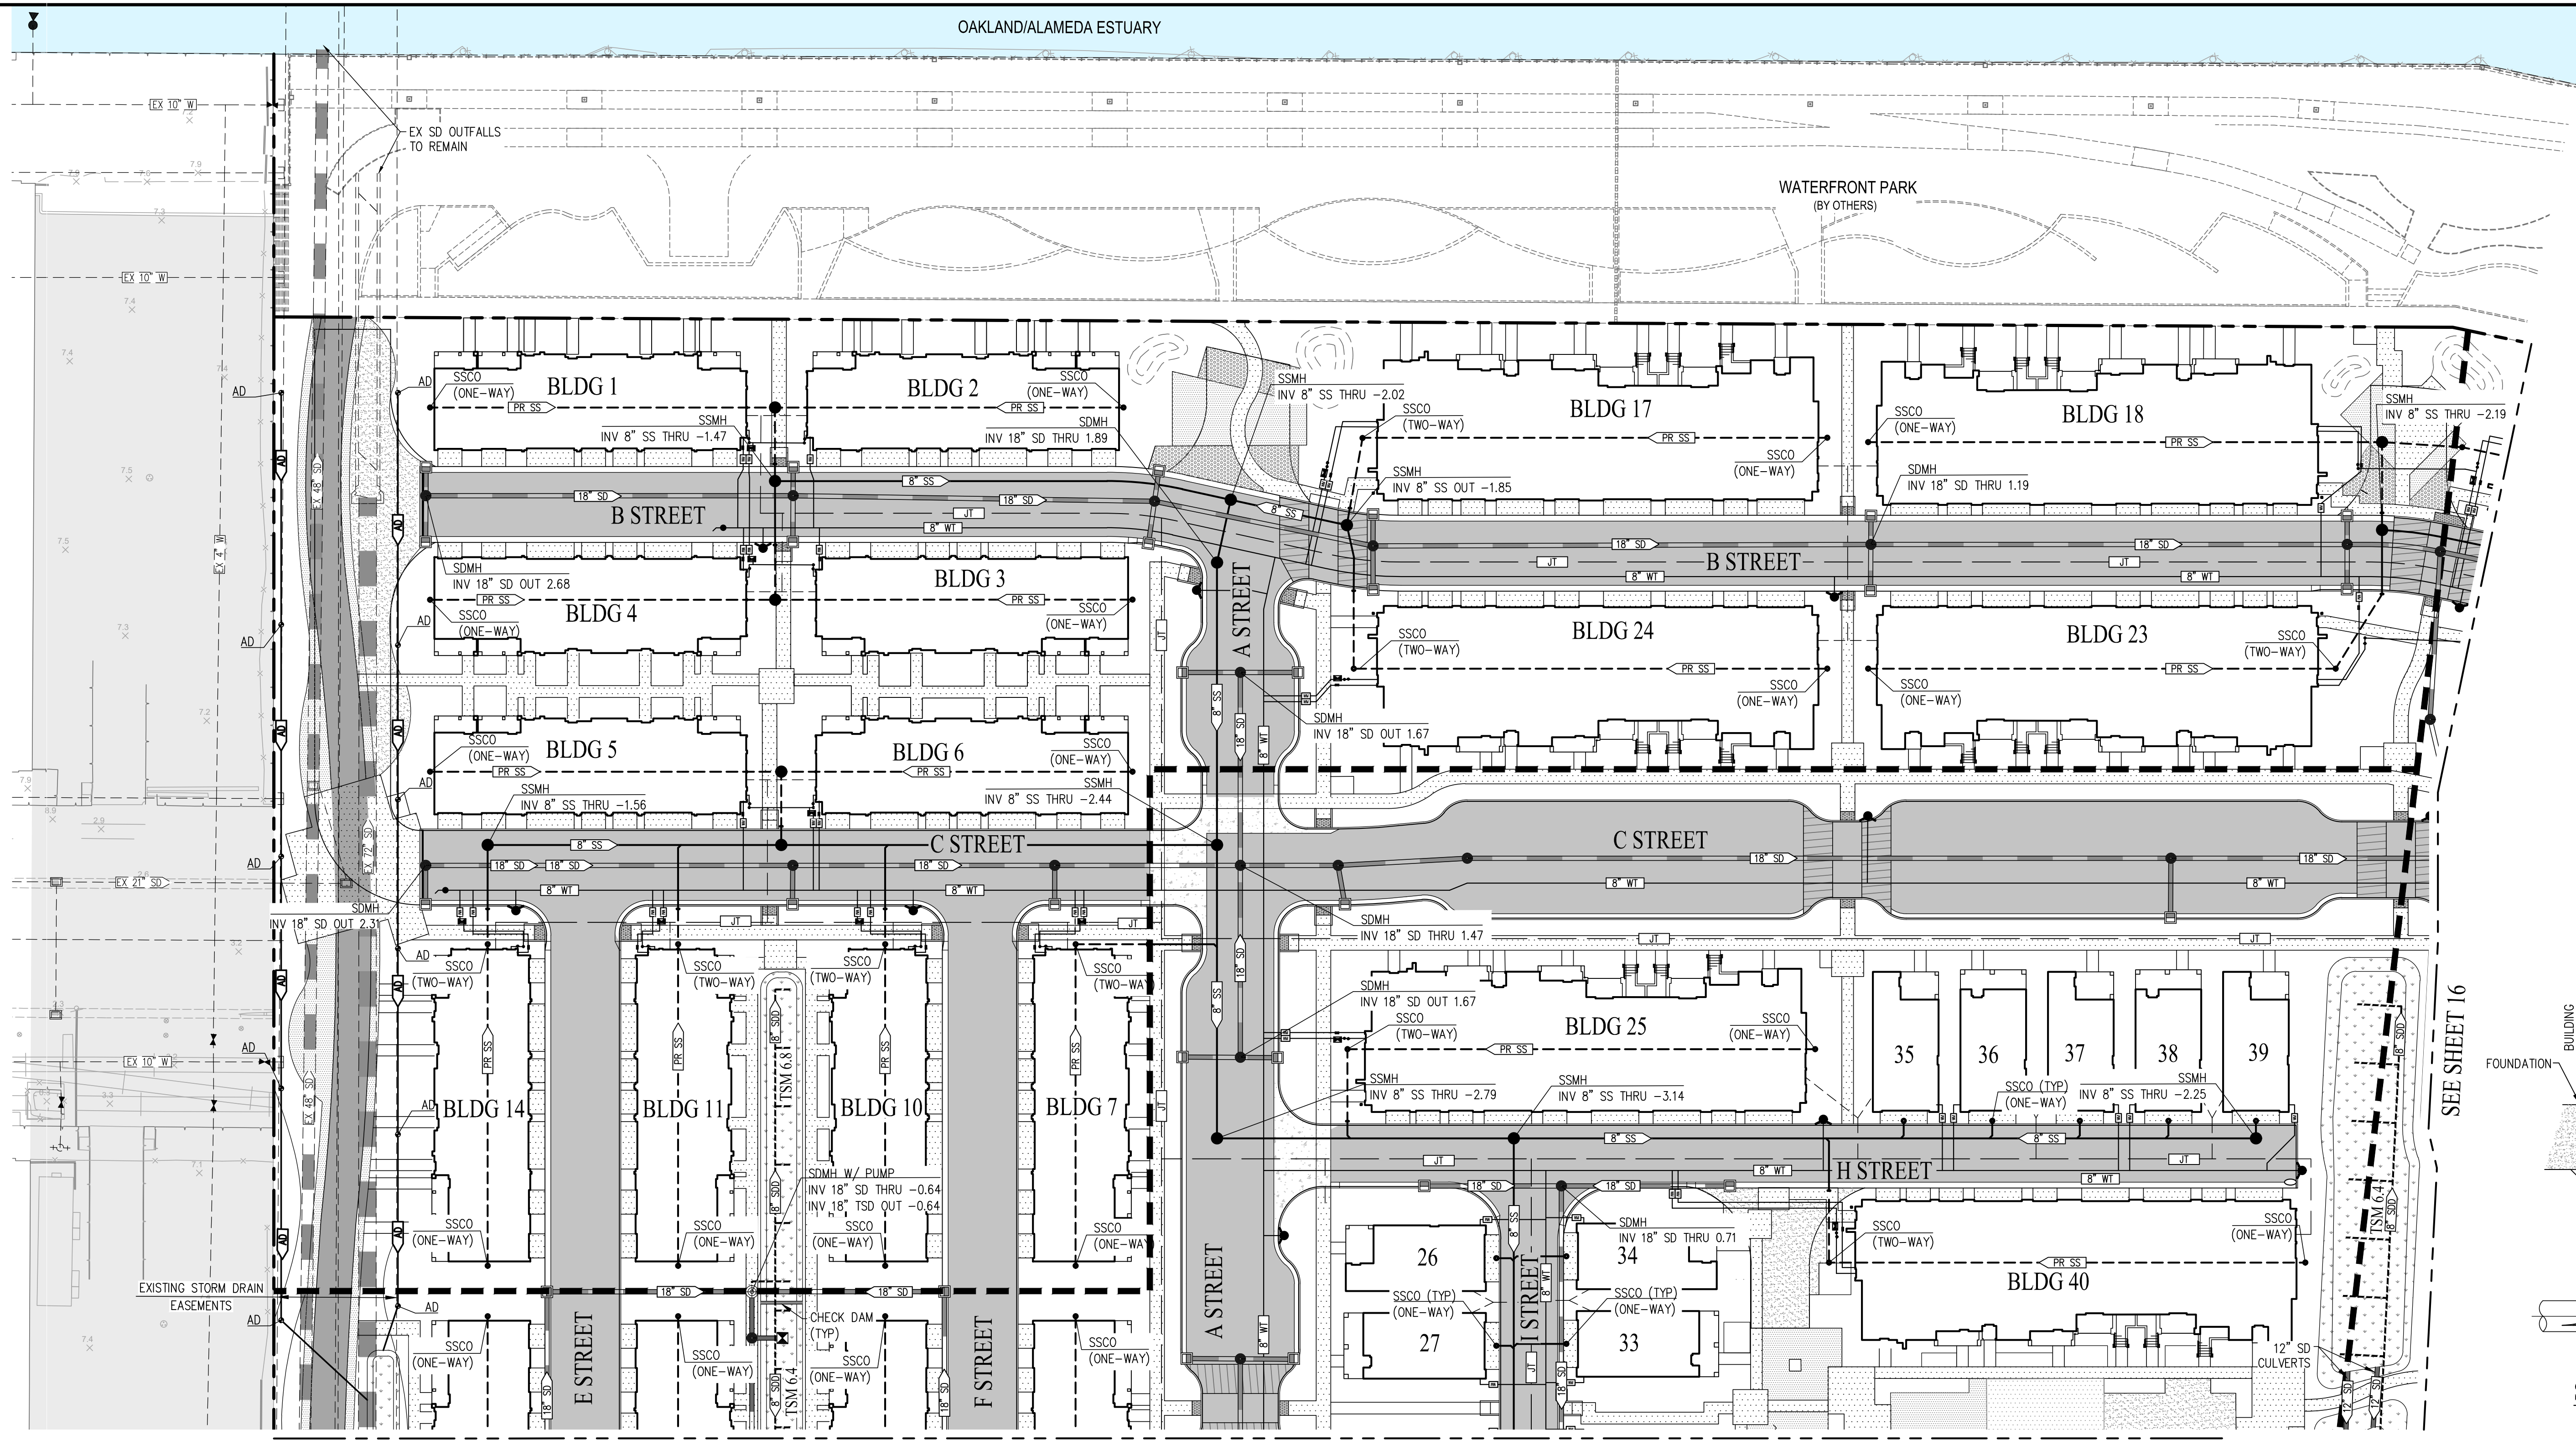

LEGEND

- PROJECT BOUNDARY
- ADJACENT PARCEL BOUNDARY
- PROPOSED GRADE BREAK
- PROPOSED PHASING BOUNDARY
- PROPOSED RETAINING WALL
- PROPOSED STORM DRAIN (PRIVATE)
- PROPOSED TREATED STORM DRAIN (PRIVATE)
- STORM DRAIN DIFFUSER PIPE (PRIVATE)
- STORM DRAIN AREA DRAIN (PRIVATE)
- EXISTING STORM DRAIN (PUBLIC - CITY OF ALAMEDA)
- SANITARY SEWER MAIN
- PRIVATE BUILDING SEWER LATERAL
- WATER MAIN
- JOINT TRENCH
- BUILDING FIRE SERVICE
- BUILDING WATER SERVICE
- FIRE HYDRANT
- STORM DRAIN LOW FLOW PUMP (PRIVATE)
- PROPOSED PAVEMENT
- PROPOSED BIORETENTION PLANTER
- EXISTING PAVEMENT
- PROPOSED SIDEWALK



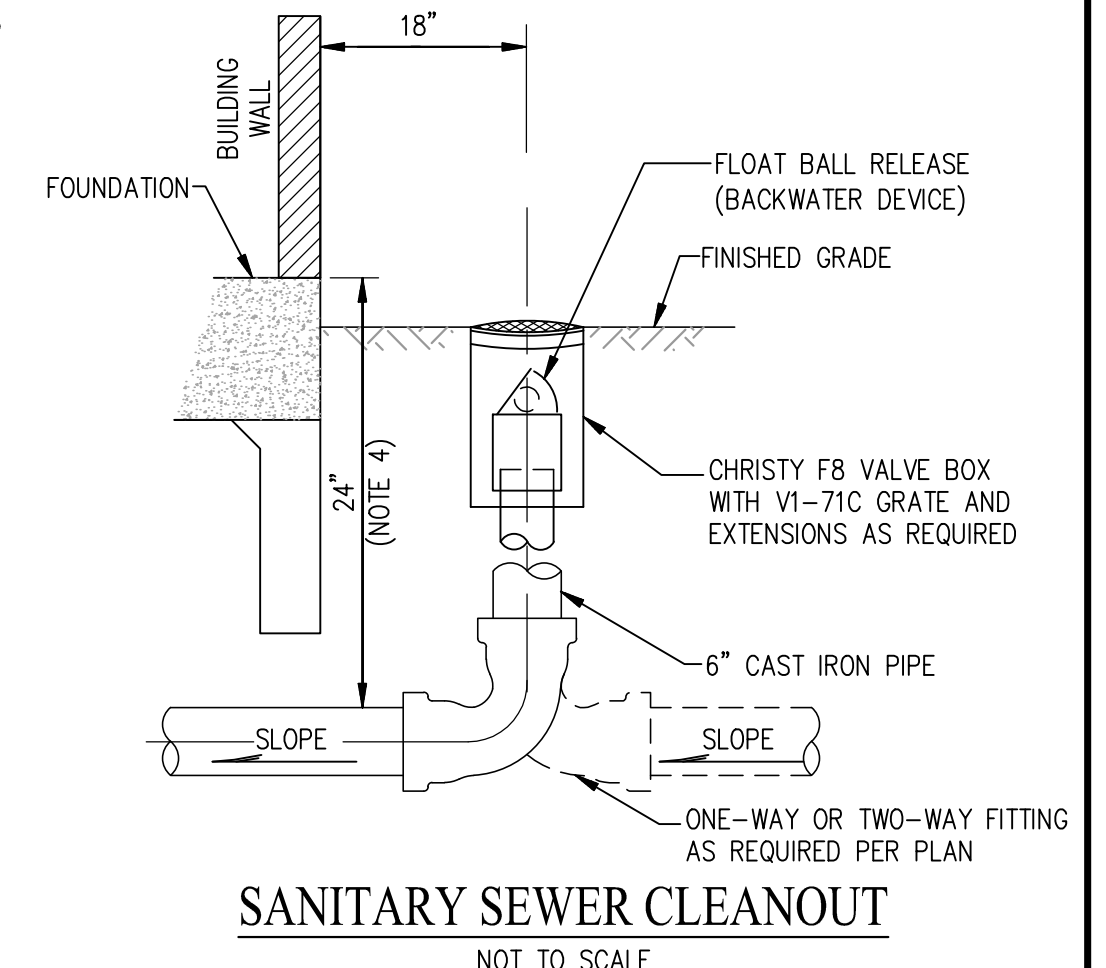


SEE SHEET 15

SEE SHEET 16

TENTATIVE MAP
PRELIMINARY
UTILITY PLAN
ALAMEDA LANDING WATERFRONT


CITY OF ALAMEDA ALAMEDA COUNTY CALIFORNIA

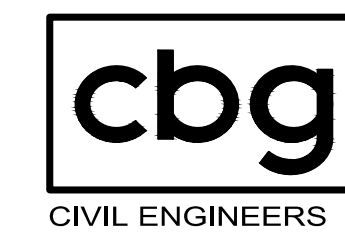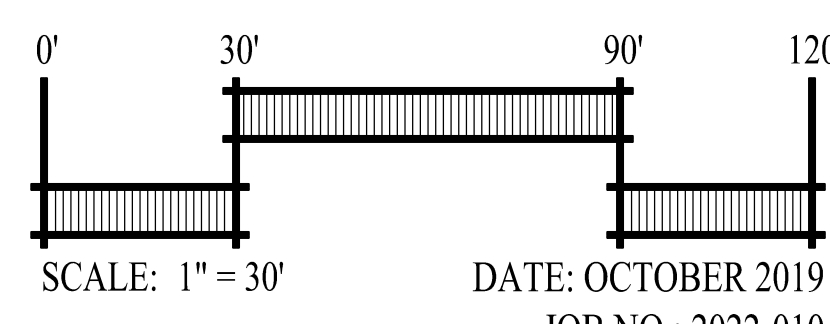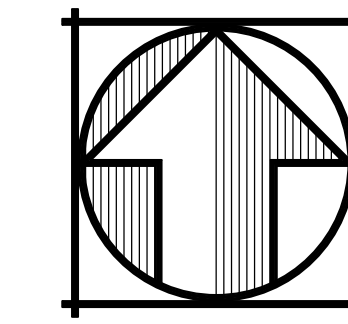

SAN RAMON (925) 866-0322
SACRAMENTO (916) 375-1877
WWW.CBANDG.COM
CIVIL ENGINEERS SURVEYORS PLANNERS

SHEET NO.
14
OF 21 SHEETS

SEE SHEET 14

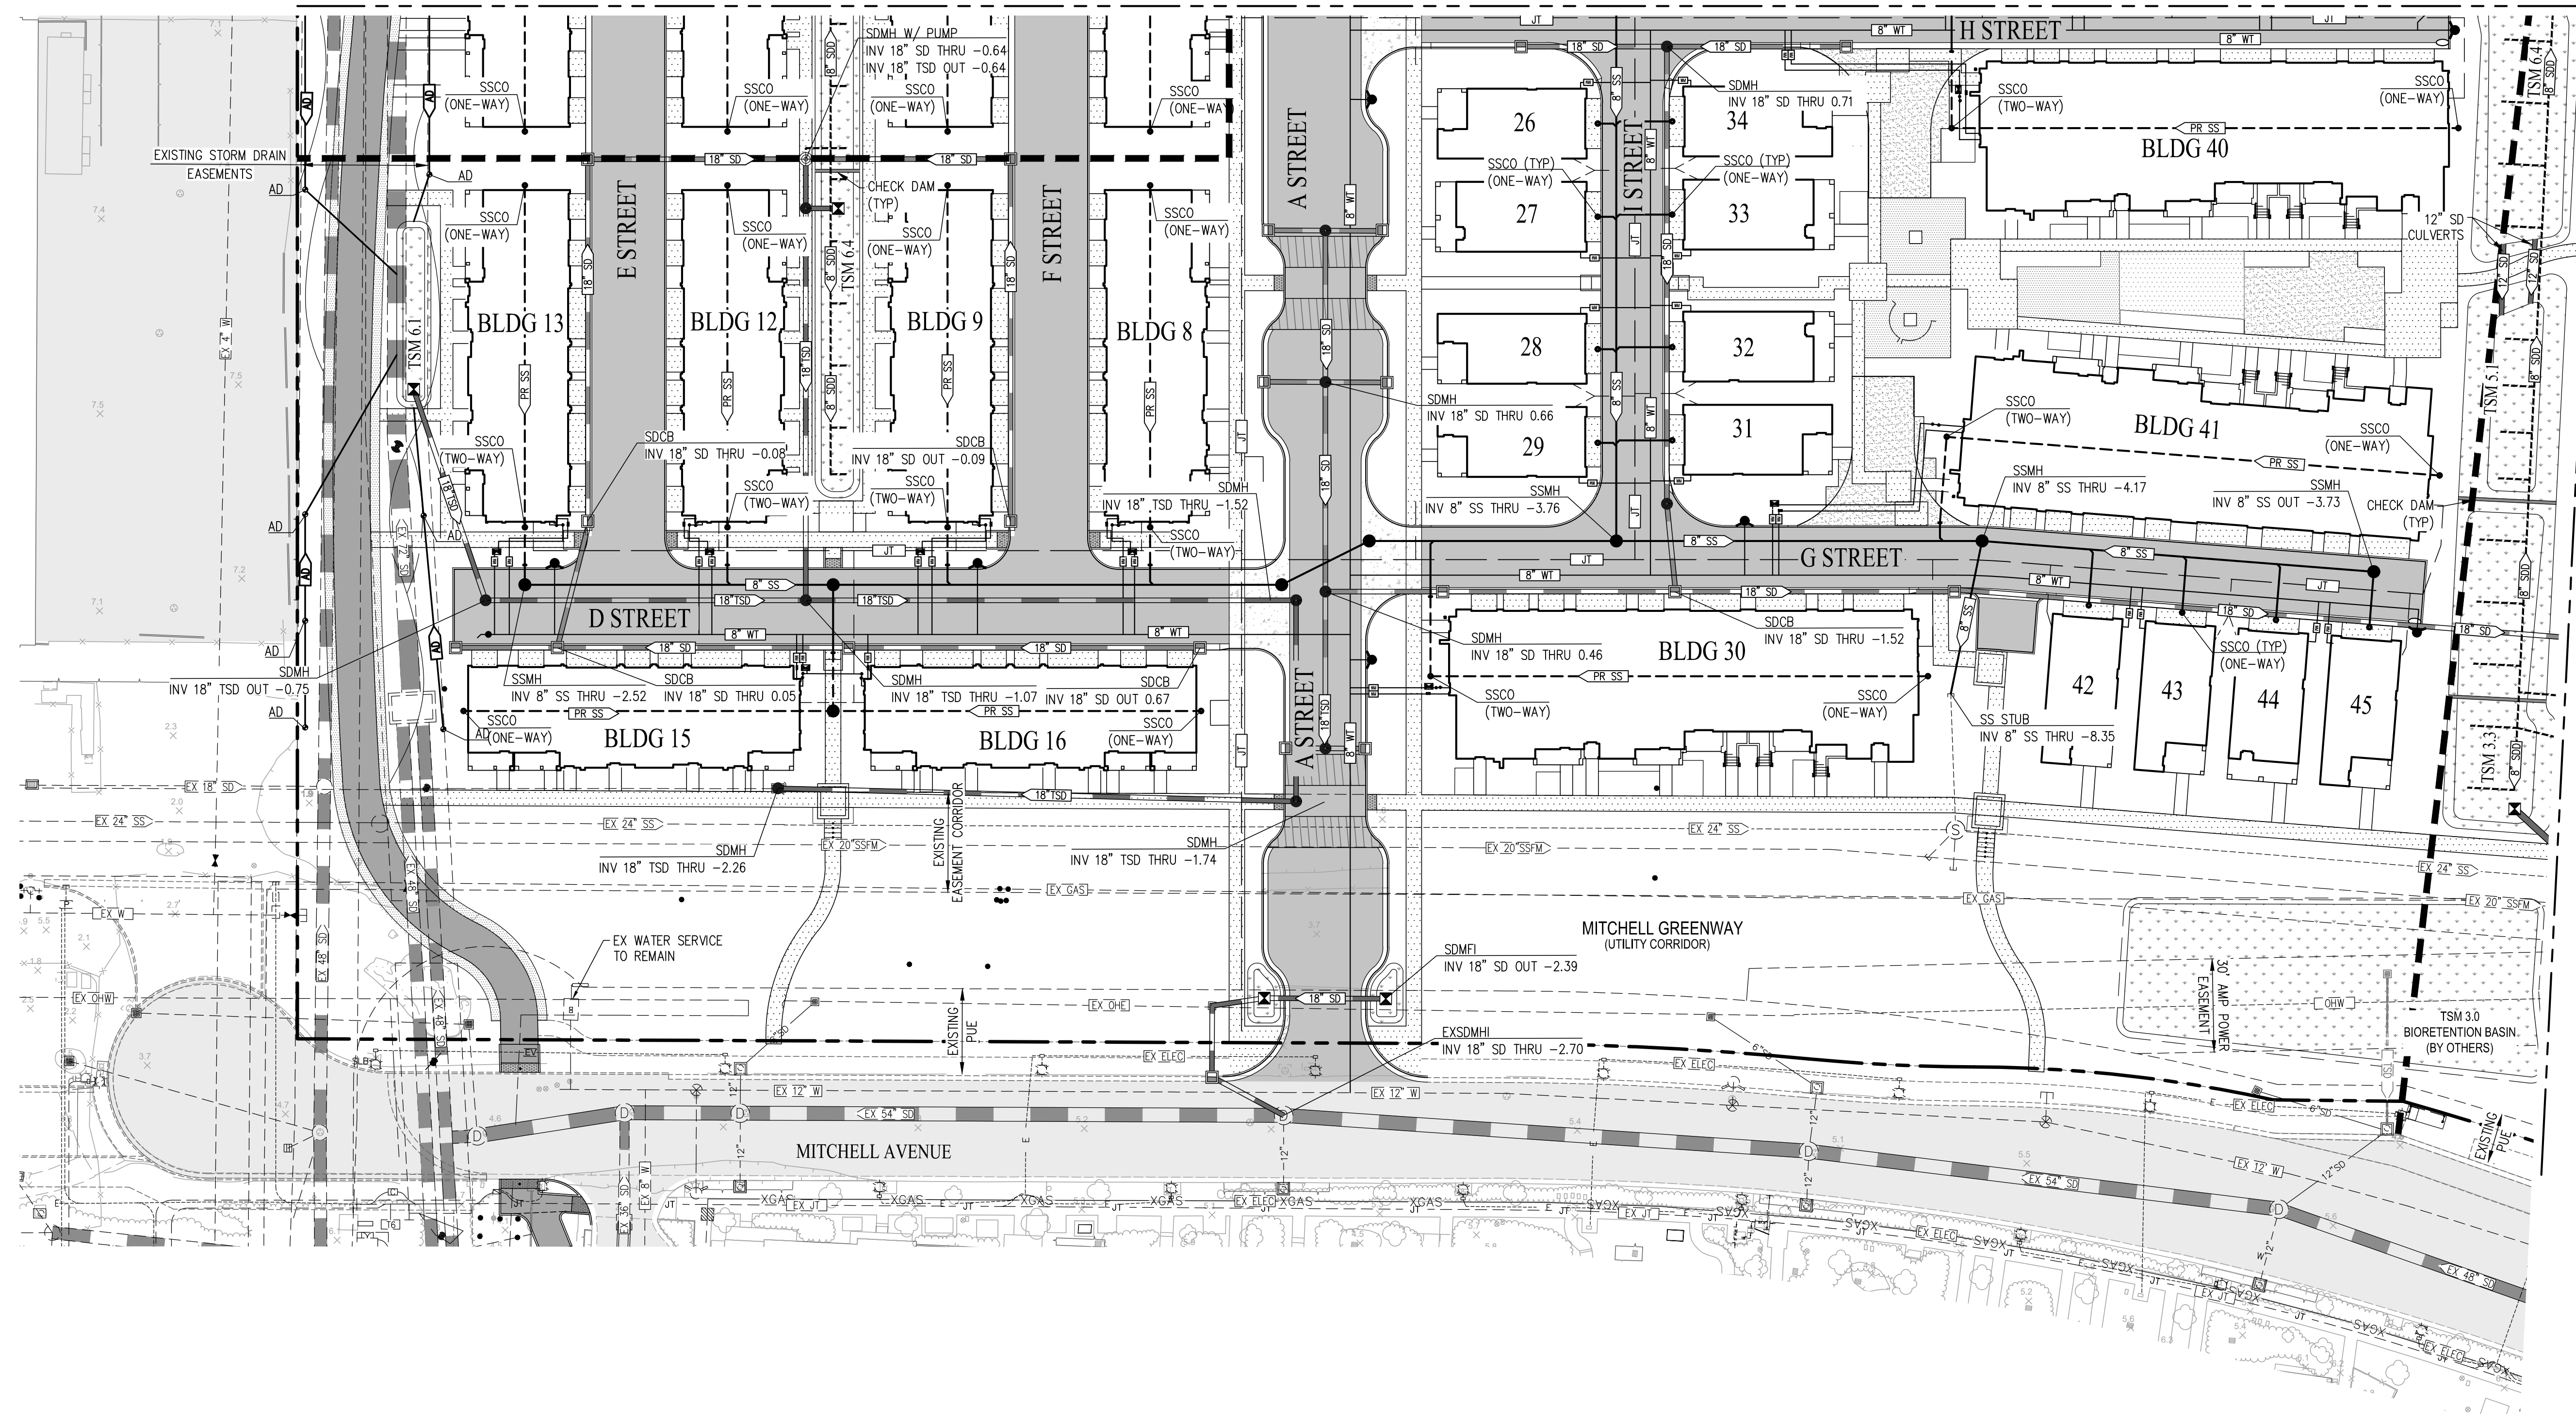

SEE SHEET 17



LEGEND

- PROJECT BOUNDARY
- ADJACENT PARCEL BOUNDARY
- PROPOSED GRADE BREAK
- PROPOSED PHASING BOUNDARY
- PROPOSED RETAINING WALL
- PROPOSED STORM DRAIN (PRIVATE)
- PROPOSED TREATED STORM DRAIN (PRIVATE)
- STORM DRAIN DIFFUSER PIPE (PRIVATE)
- STORM DRAIN AREA DRAIN (PRIVATE)
- EXISTING STORM DRAIN (PUBLIC - CITY OF ALAMEDA)
- SANITARY SEWER MAIN
- PRIVATE BUILDING SEWER LATERAL
- WATER MAIN
- JOINT TRENCH
- BUILDING FIRE SERVICE
- BUILDING WATER SERVICE
- FIRE HYDRANT
- STORM DRAIN LOW FLOW PUMP (PRIVATE)
- PROPOSED PAVEMENT
- PROPOSED BIORETENTION PLANTER
- EXISTING PAVEMENT
- PROPOSED SIDEWALK

TENTATIVE MAP PRELIMINARY UTILITY PLAN

ALAMEDA LANDING WATERFRONT

CITY OF ALAMEDA ALAMEDA COUNTY CALIFORNIA

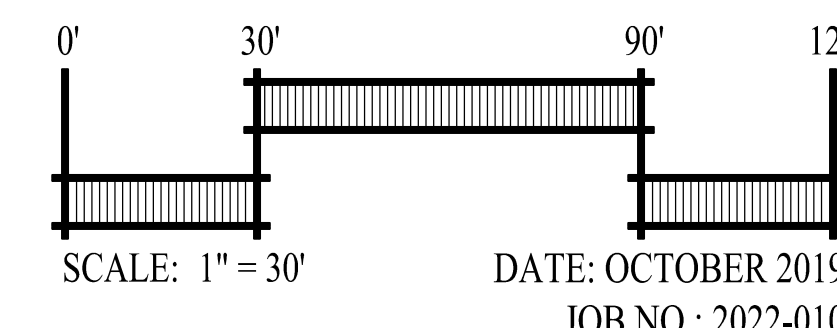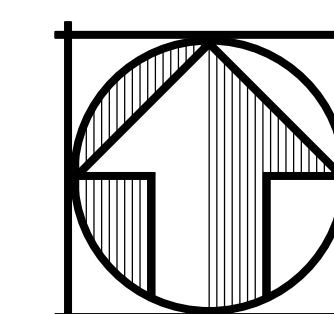

SAN RAMON (925) 866-0322
SACRAMENTO (916) 375-1877
WWW.CBANDG.COM
CIVIL ENGINEERS SURVEYORS PLANNERS

SHEET NO.
15
OF 21 SHEETS






LEGEND

- PROJECT BOUNDARY
- ADJACENT PARCEL BOUNDARY
- PROPOSED GRADE BREAK
- PROPOSED PHASING BOUNDARY
- PROPOSED RETAINING WALL
- PROPOSED STORM DRAIN (PRIVATE)
- PROPOSED TREATED STORM DRAIN (PRIVATE)
- STORM DRAIN DIFFUSER PIPE (PRIVATE)
- STORM DRAIN AREA DRAIN (PRIVATE)
- EXISTING STORM DRAIN (PUBLIC - CITY OF ALAMEDA)
- SANITARY SEWER MAIN
- PRIVATE BUILDING SEWER LATERAL
- WATER MAIN
- JOINT TRENCH
- BUILDING FIRE SERVICE
- BUILDING WATER SERVICE
- FIRE HYDRANT
- STORM DRAIN LOW FLOW PUMP (PRIVATE)
- PROPOSED PAVEMENT
- PROPOSED BIORETENTION PLANTER
- EXISTING PAVEMENT
- PROPOSED SIDEWALK

TENTATIVE MAP
PRELIMINARY
UTILITY PLAN

ALAMEDA LANDING WATERFRONT

CITY OF ALAMEDA ALAMEDA COUNTY CALIFORNIA

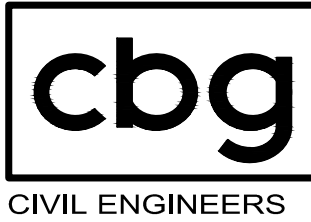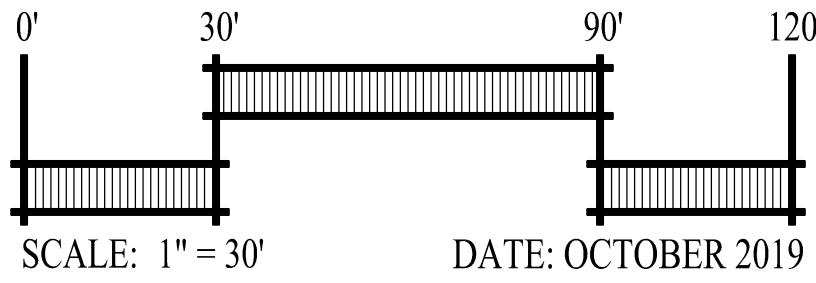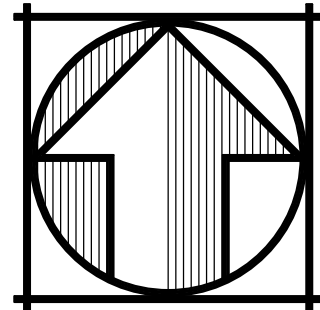



SAN RAMON (925) 866-0322
SACRAMENTO (916) 375-1877
WWW.CBANDG.COM

SHEET NO.
16
OF 21 SHEETS

[illegible]

	PROJECT BOUNDARY
	ADJACENT PARCEL BOUNDARY
	PROPOSED GRADE BREAK
	PROPOSED PHASING BOUNDARY
	PROPOSED RETAINING WALL
	PROPOSED STORM DRAIN (PRIVATE)
	PROPOSED TREATED STORM DRAIN (PRIVATE)
	STORM DRAIN DIFFUSER PIPE (PRIVATE)
	STORM DRAIN AREA DRAIN (PRIVATE)
	EXISTING STORM DRAIN (PUBLIC – CITY OF ALAMEDA)
	SANITARY SEWER MAIN
	PRIVATE BUILDING SEWER LATERAL
	WATER MAIN
	JOINT TRENCH
	BUILDING FIRE SERVICE
	BUILDING WATER SERVICE
	FIRE HYDRANT
	STORM DRAIN LOW FLOW PUMP (PRIVATE)
	PROPOSED PAVEMENT
	PROPOSED BIORETENTION PLANTER
	EXISTING PAVEMENT
	PROPOSED SIDEWALK

CITY OF ALAMEDA ALAMEDA COUNTY CALIFORNIA

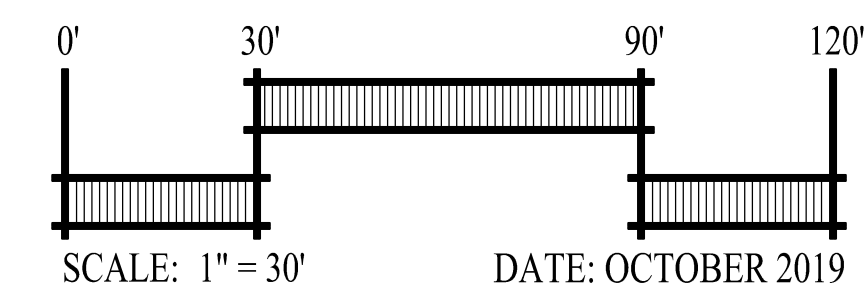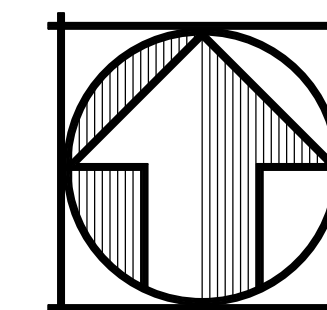

DATE: OCTOBER 2019
JOB NO.: 2022-010




CIVIL ENGINEERS

SAN RAMON ■ (925) 866-0322
SACRAMENTO ■ (916) 375-1877
WWW.CBANDG.COM

- SURVEYORS
- PLANNERS

SHEET NO.
17
OF 21 SHEETS

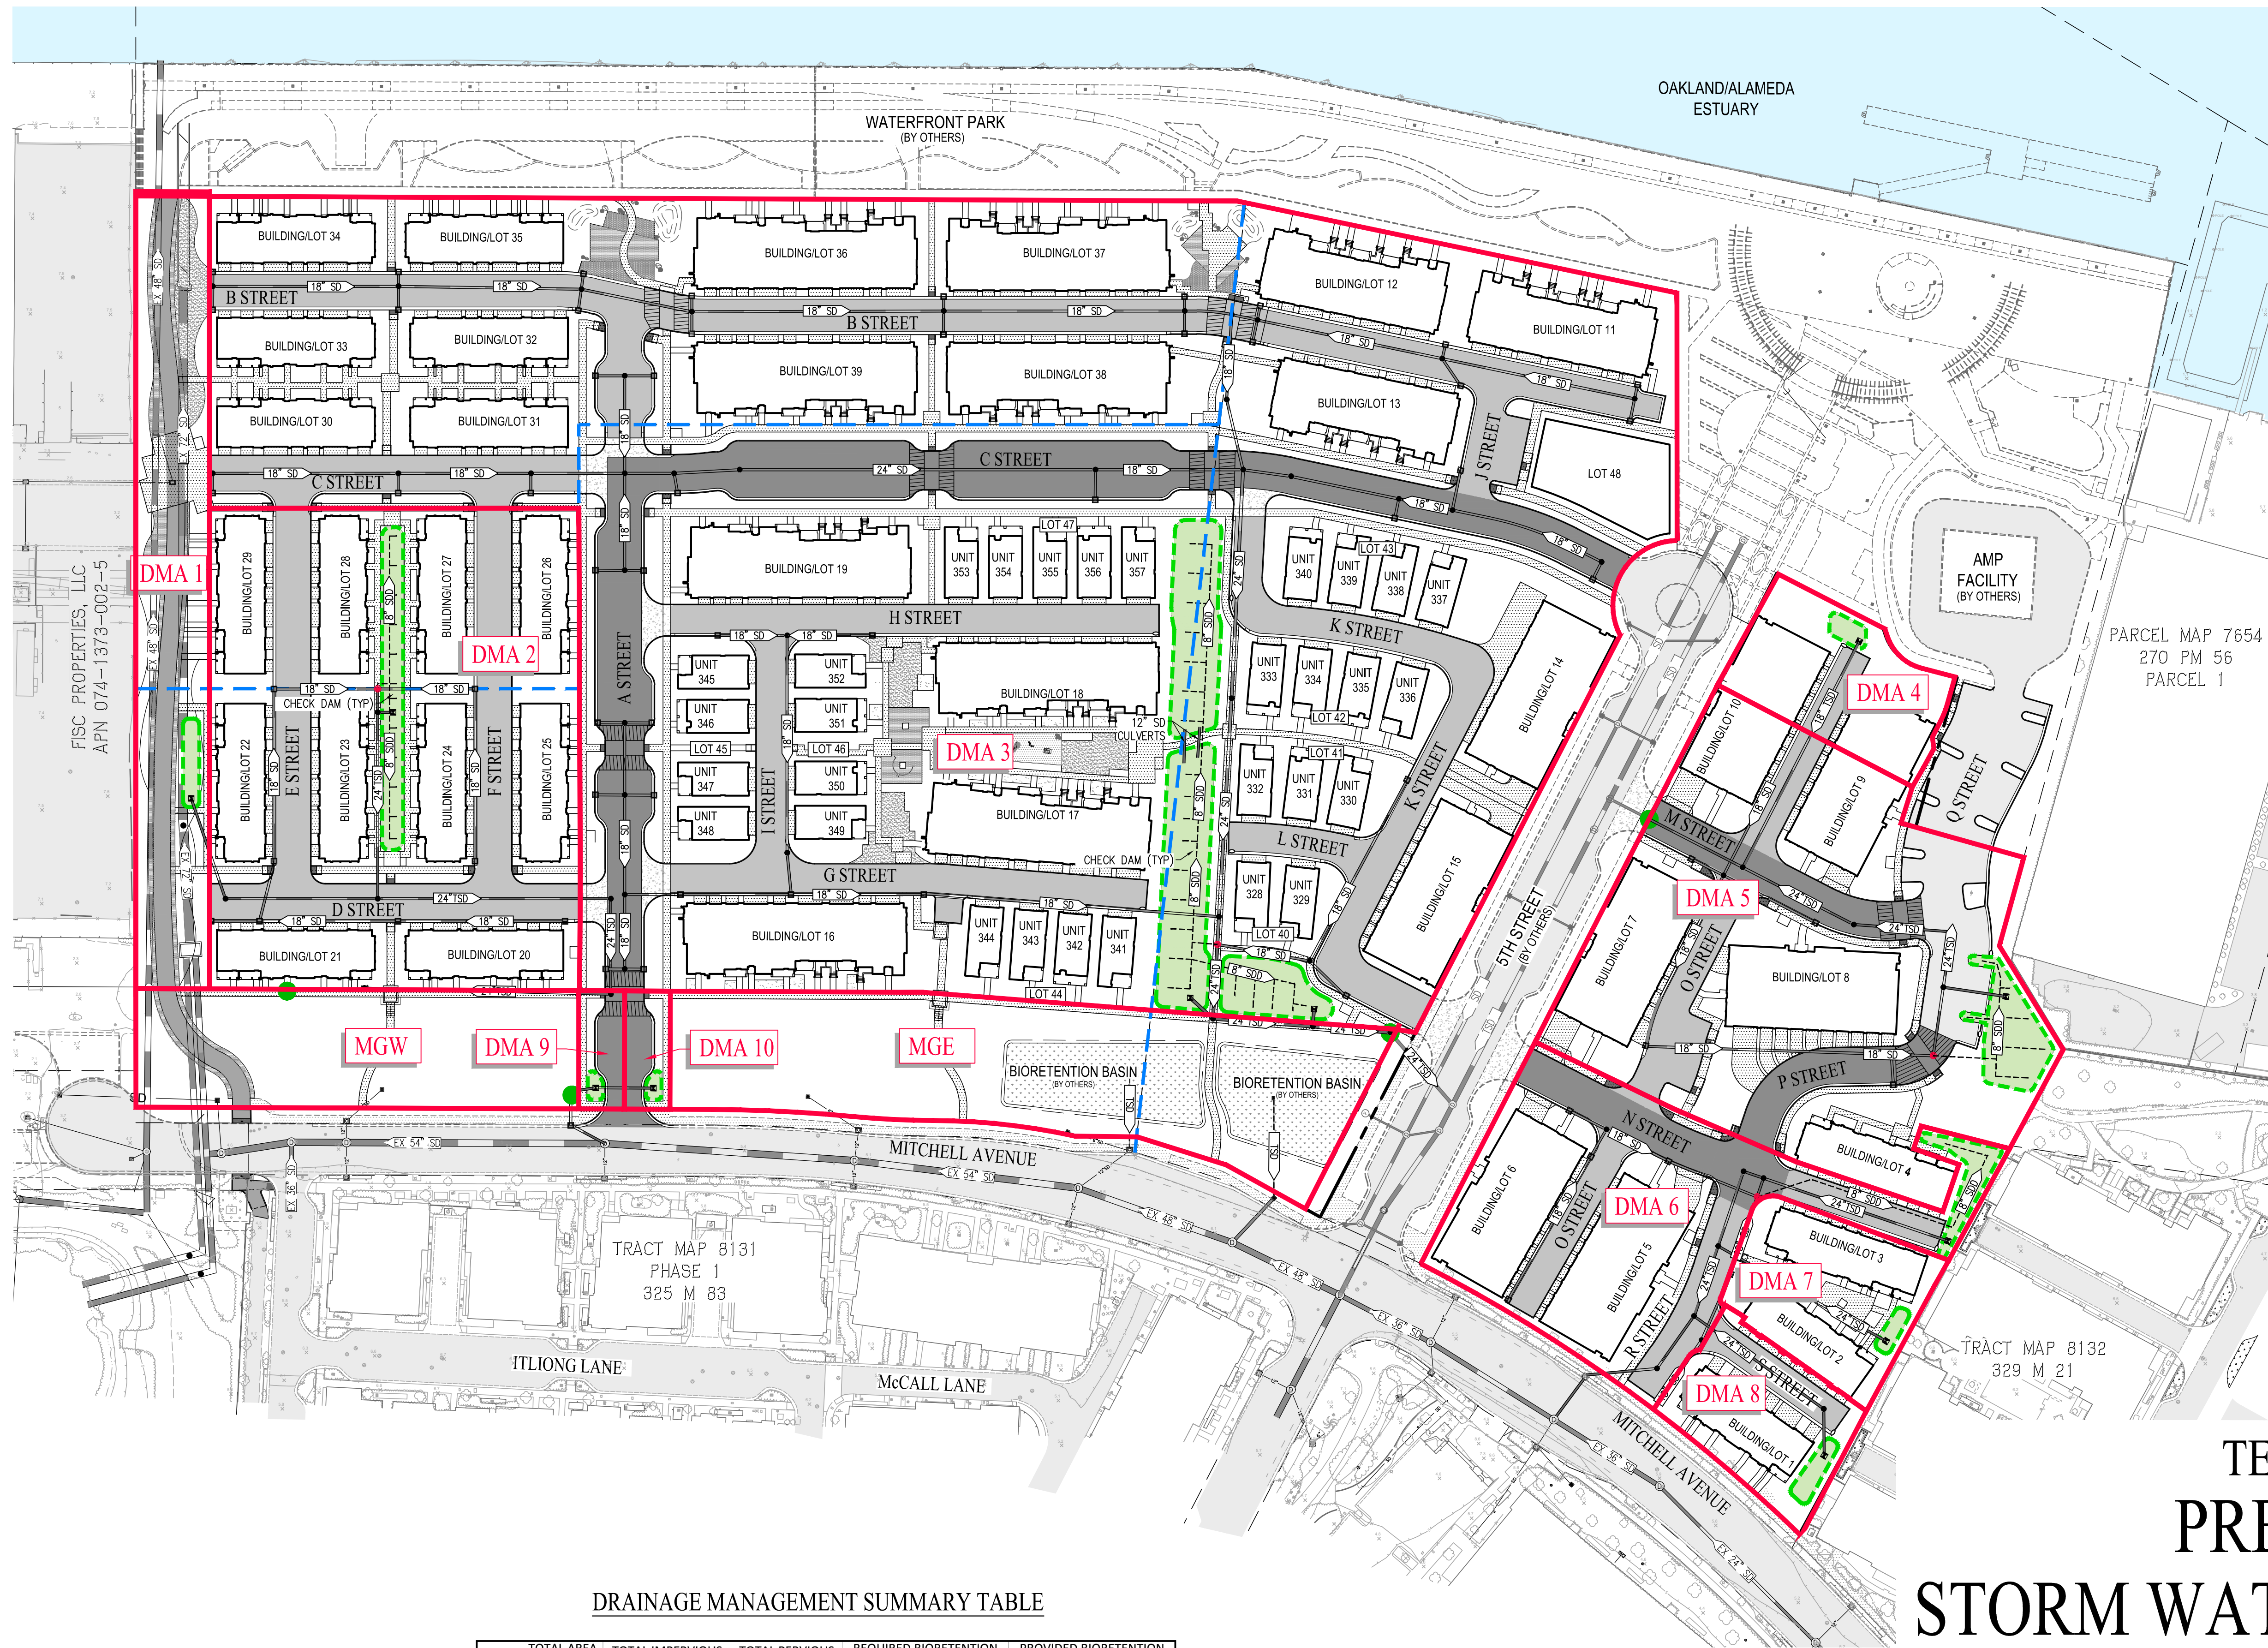

LEGEND



- PHASING BOUNDARY
- DMA BOUNDARY
- PROPOSED STORM DRAIN
- PROPOSED TREATED STORM DRAIN
- EXISTING STORM DRAIN
- STORM DRAIN DIFFUSER PIPE
- PROPOSED BIORETENTION
- PUBLIC STREET/PARKING
- PRIVATE STREET
- PRIVATE ALLEY
- ENHANCED PRIVATE STREET ENTRY
- RAISED PEDESTRIAN CROSSING
- PROPOSED SIDEWALK
- STORM DRAIN LOW FLOW PUMP
- TRASH CAPTURE DEVICE PER CA SWRCB CERTIFIED DEVICE LIST

DRAINAGE MANAGEMENT SUMMARY TABLE

DMA #	TOTAL AREA (SF)	TOTAL IMPERVIOUS AREA (SF)	TOTAL PERVIOUS AREA (SF)	REQUIRED BIORETENTION AREA (SF) 4% MIN	PROVIDED BIORETENTION AREA (SF)
1	26,818	11,115	15,703	507	646
2	81,747	68,705	13,042	2,800	3,102
3	419,968	290,109	129,859	12,124	12,642
4	12,219	7,209	5,010	308	396
5	74,194	51,355	22,839	2,146	2,678
6	39,077	30,764	8,313	1,264	1,292
7	12,542	10,365	2,177	423	429
8	10,898	7,124	3,774	300	585
9	2,476	1,963	513	81	130
10	2,482	2,068	414	84	130
MGW	24,642	2,970	21,672	SELF-RETAINING AREA	
MGE	42,907	3,253	39,654	SELF-RETAINING AREA	
TOTAL	749,970	487,000	262,970	20,038	22,030


TENTATIVE MAP
PRELIMINARY
STORM WATER CONTROL PLAN
ALAMEDA LANDING WATERFRONT

CITY OF ALAMEDA ALAMEDA COUNTY CALIFORNIA

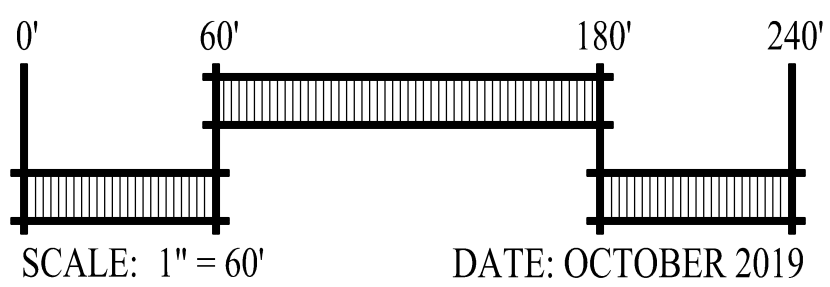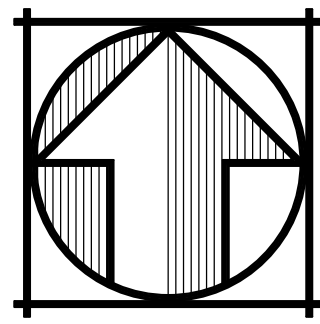


SAN RAMON (925) 866-0322
SACRAMENTO (916) 375-1877
WWW.CBANG.COM
CIVIL ENGINEERS SURVEYORS PLANNERS


SHEET NO.
18
OF 21 SHEETS

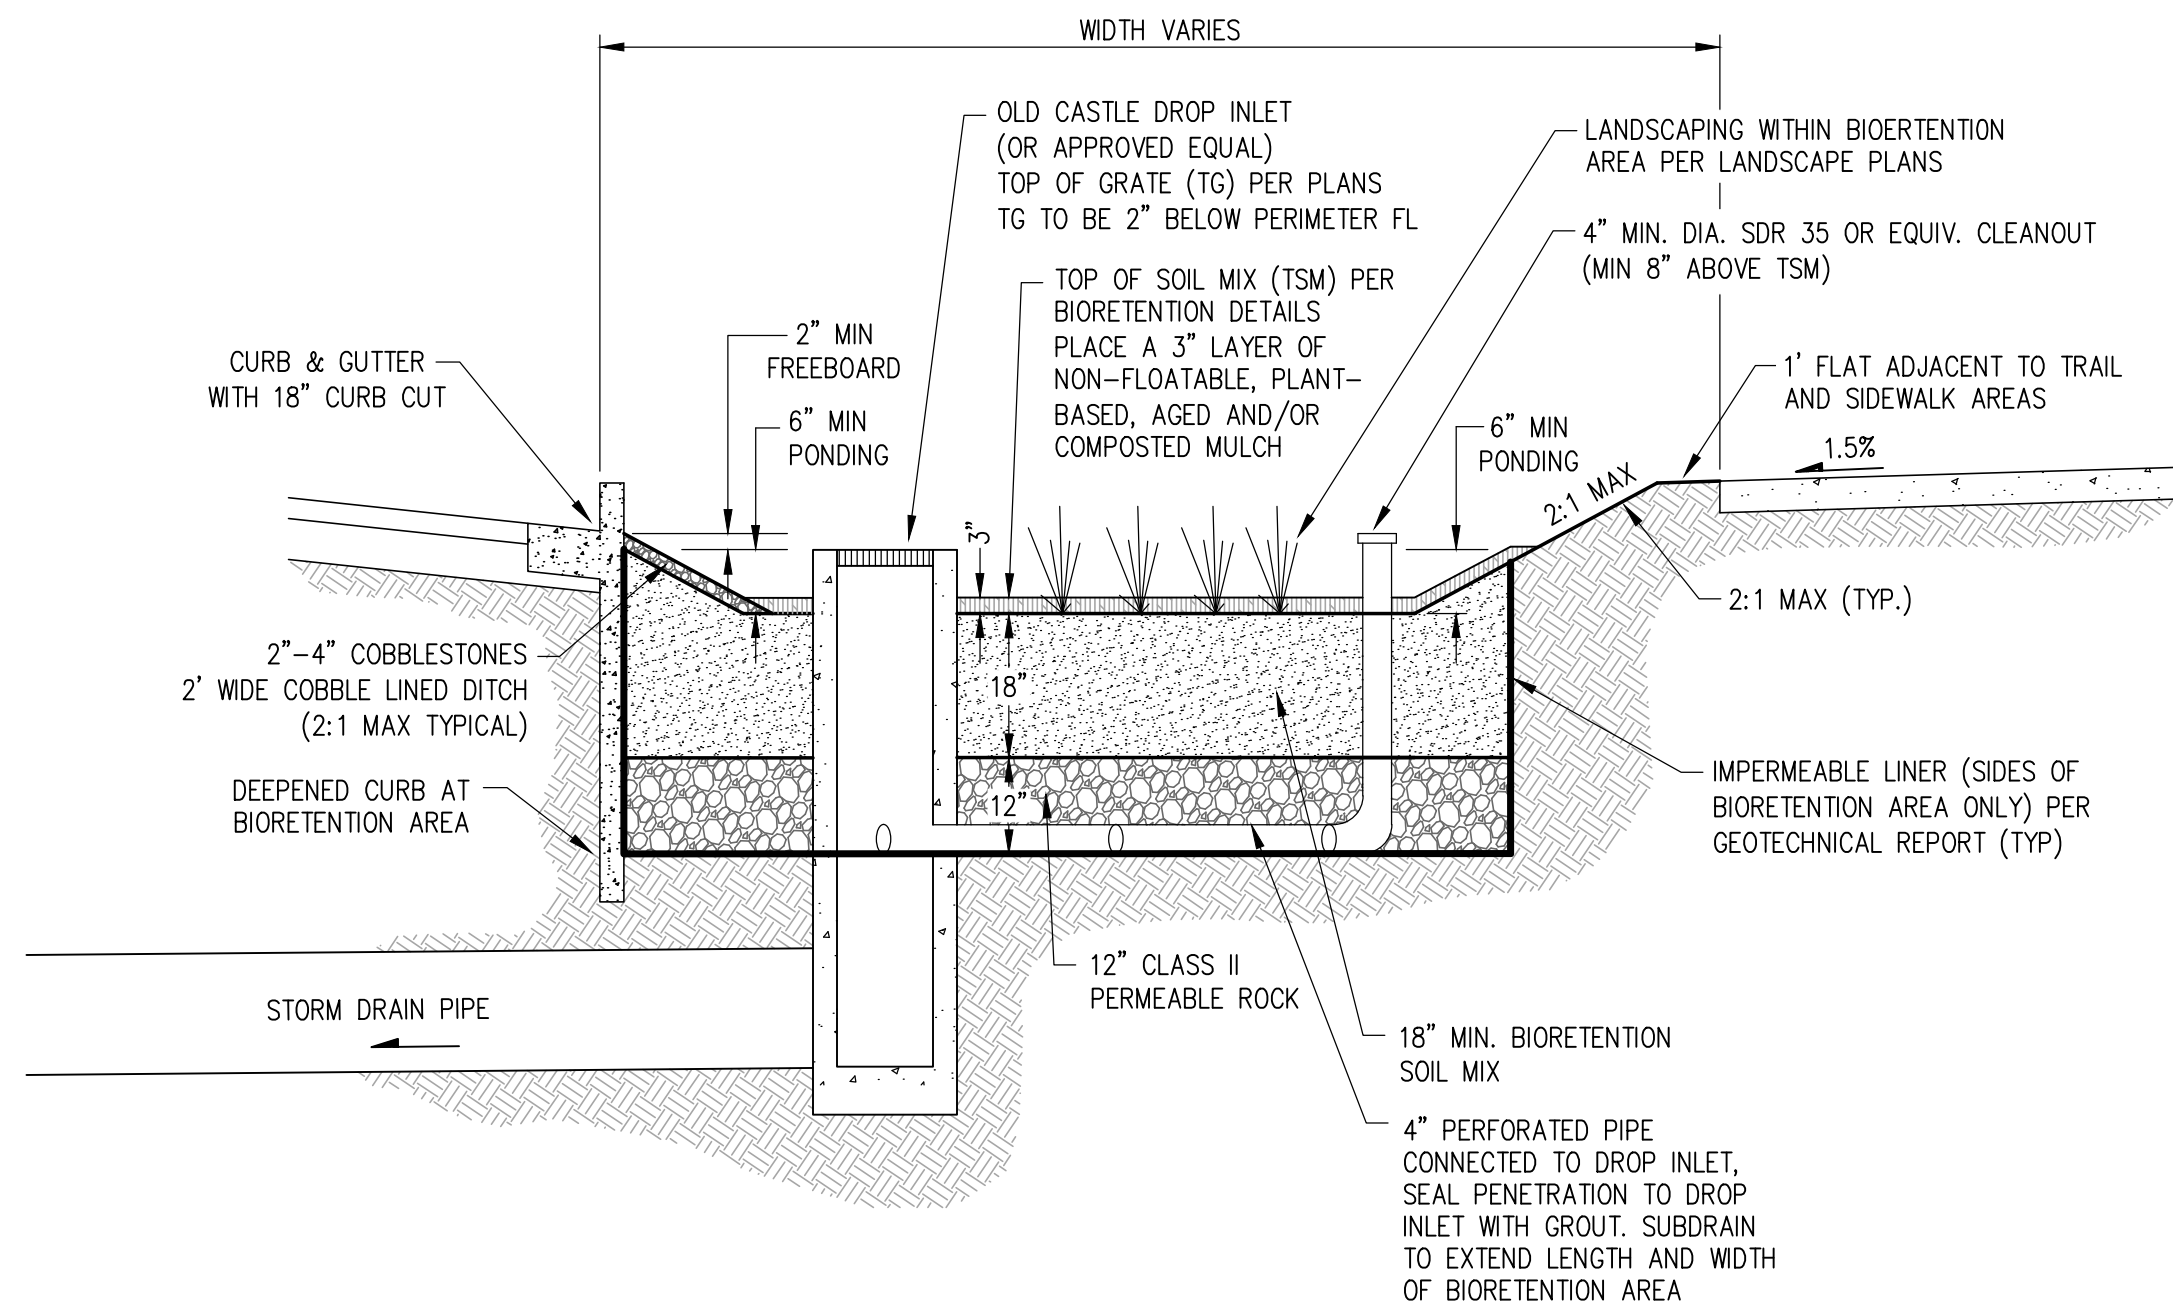


**BIORETENTION AREA
ADJACENT TO STREET**
NOT TO SCALE

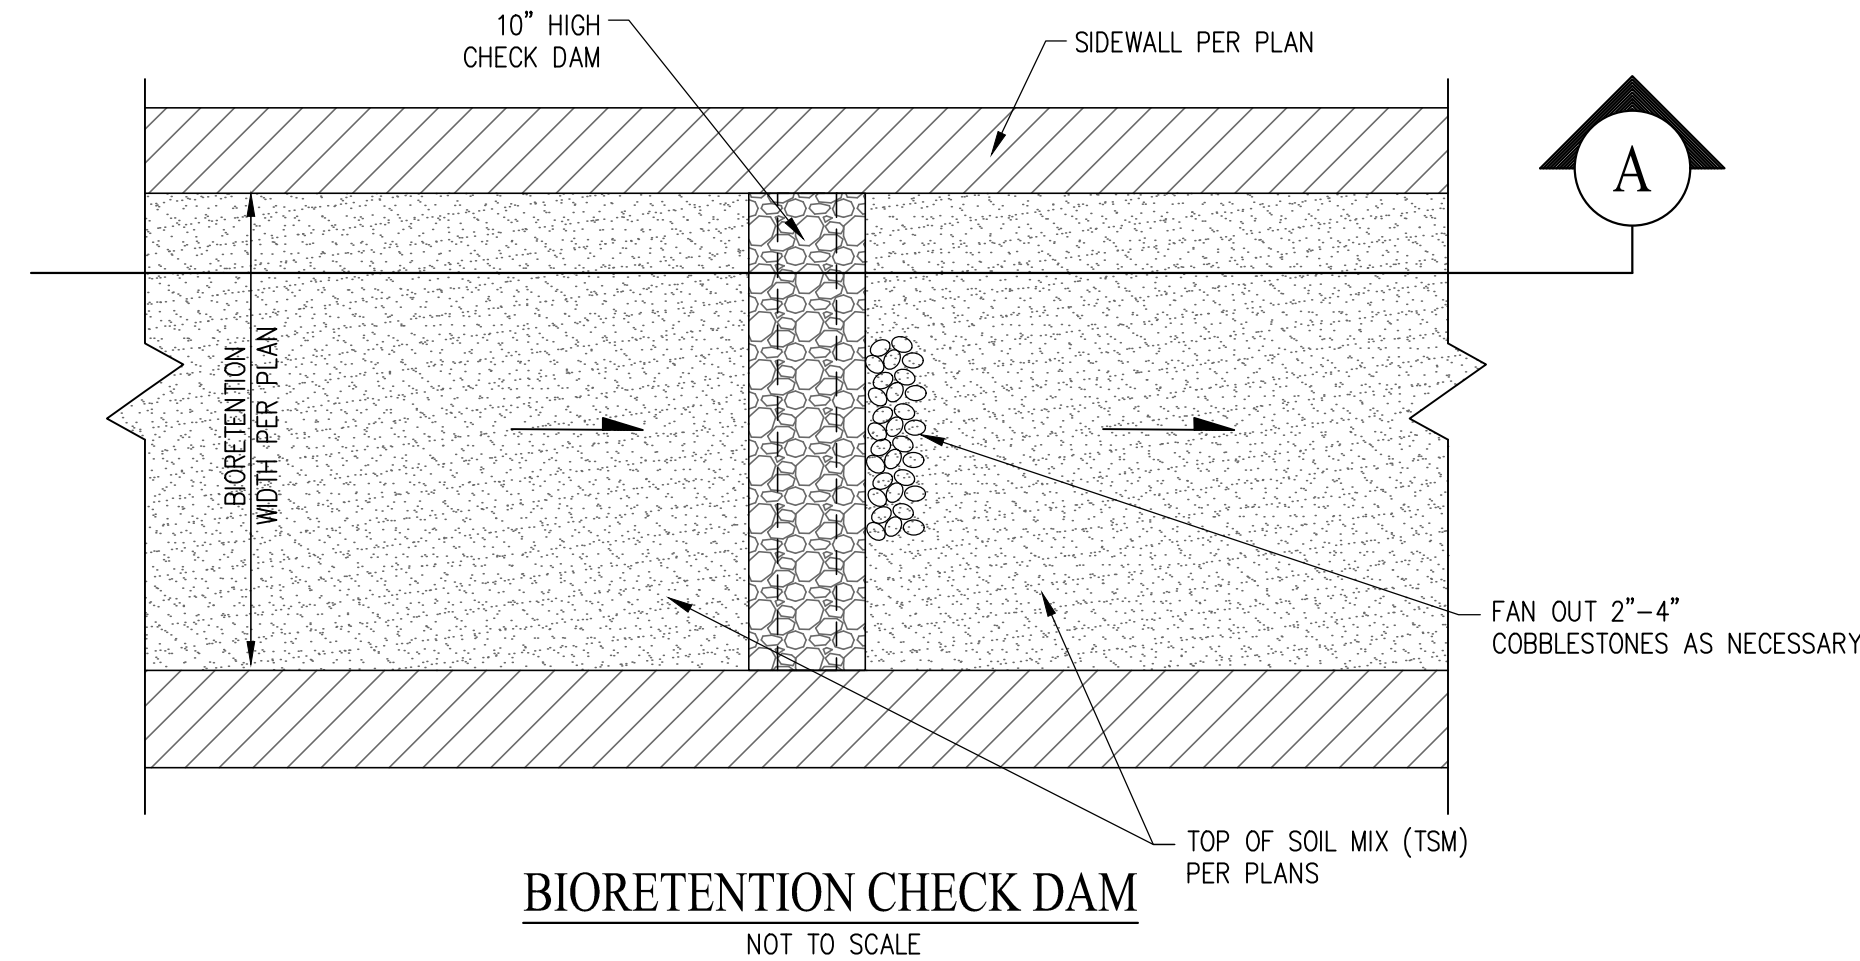


BIORETENTION CHECK DAM
NOT TO SCALE

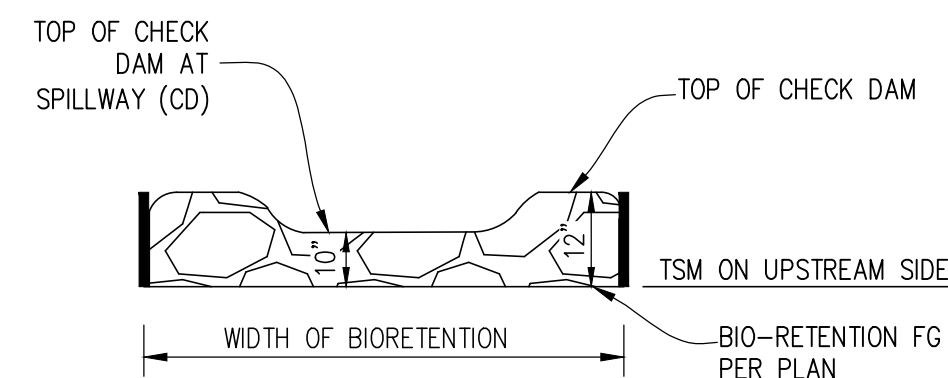


FRONT ELEVATION
NOT TO SCALE

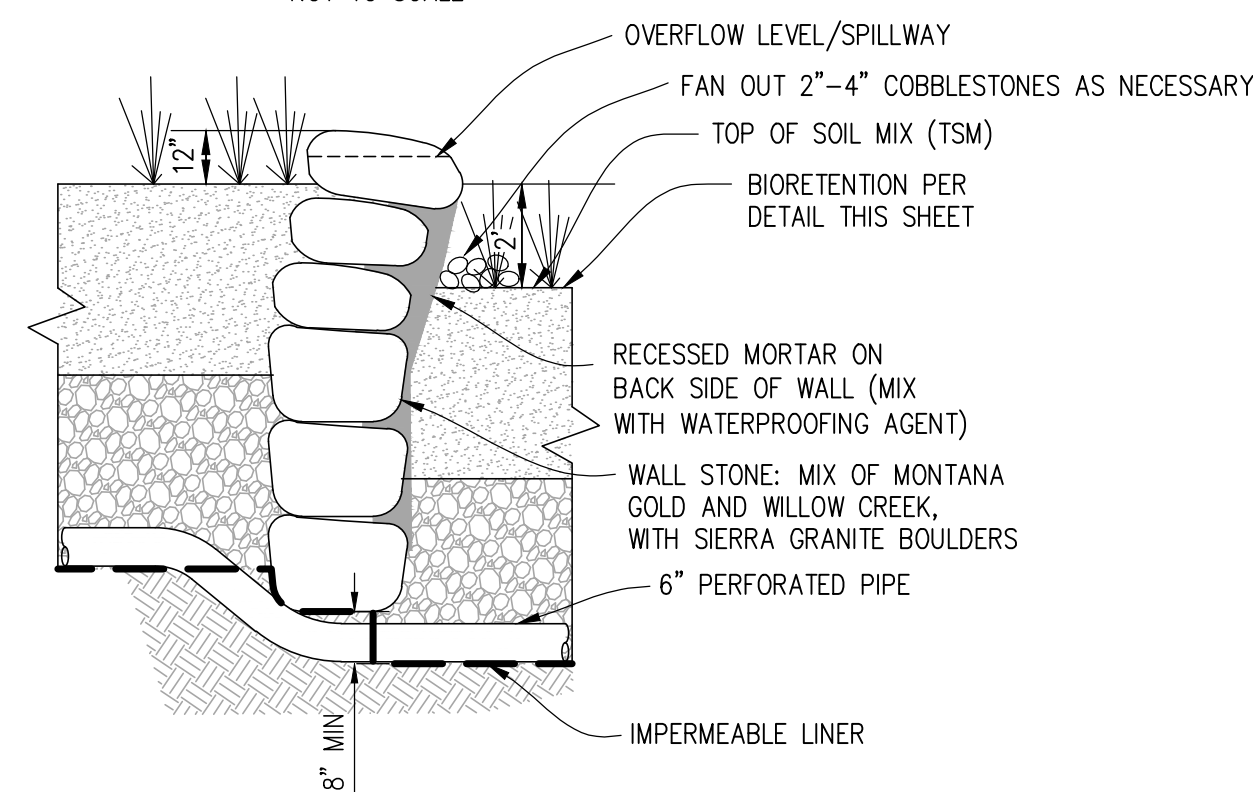

SECTION A-A
NOT TO SCALE

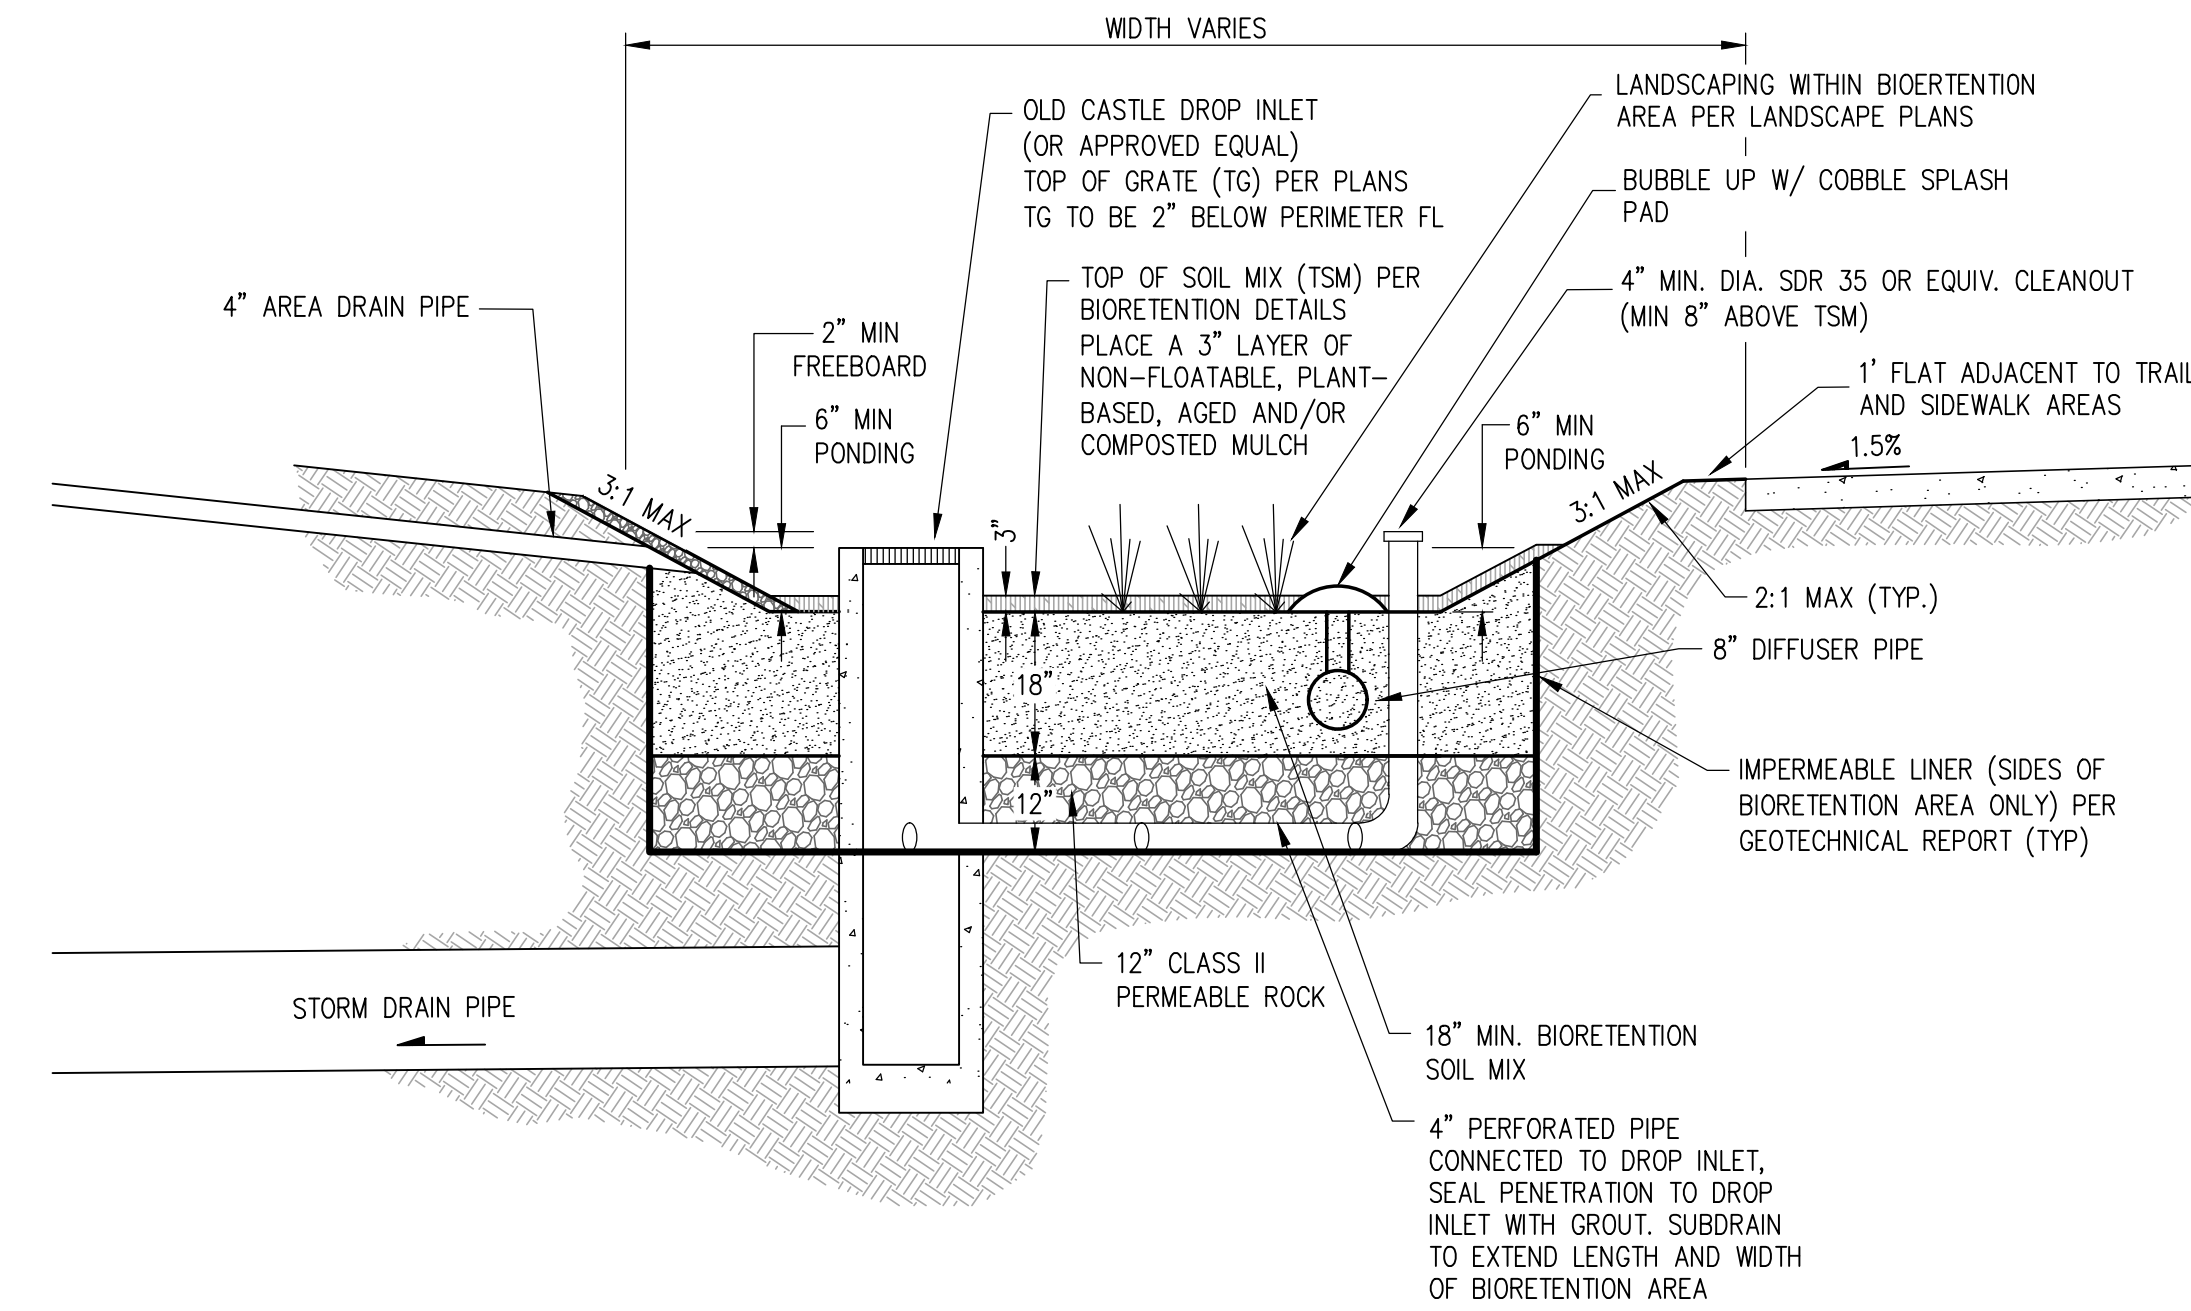



**BIORETENTION AREA
IN LANDSCAPE AREAS**
NOT TO SCALE

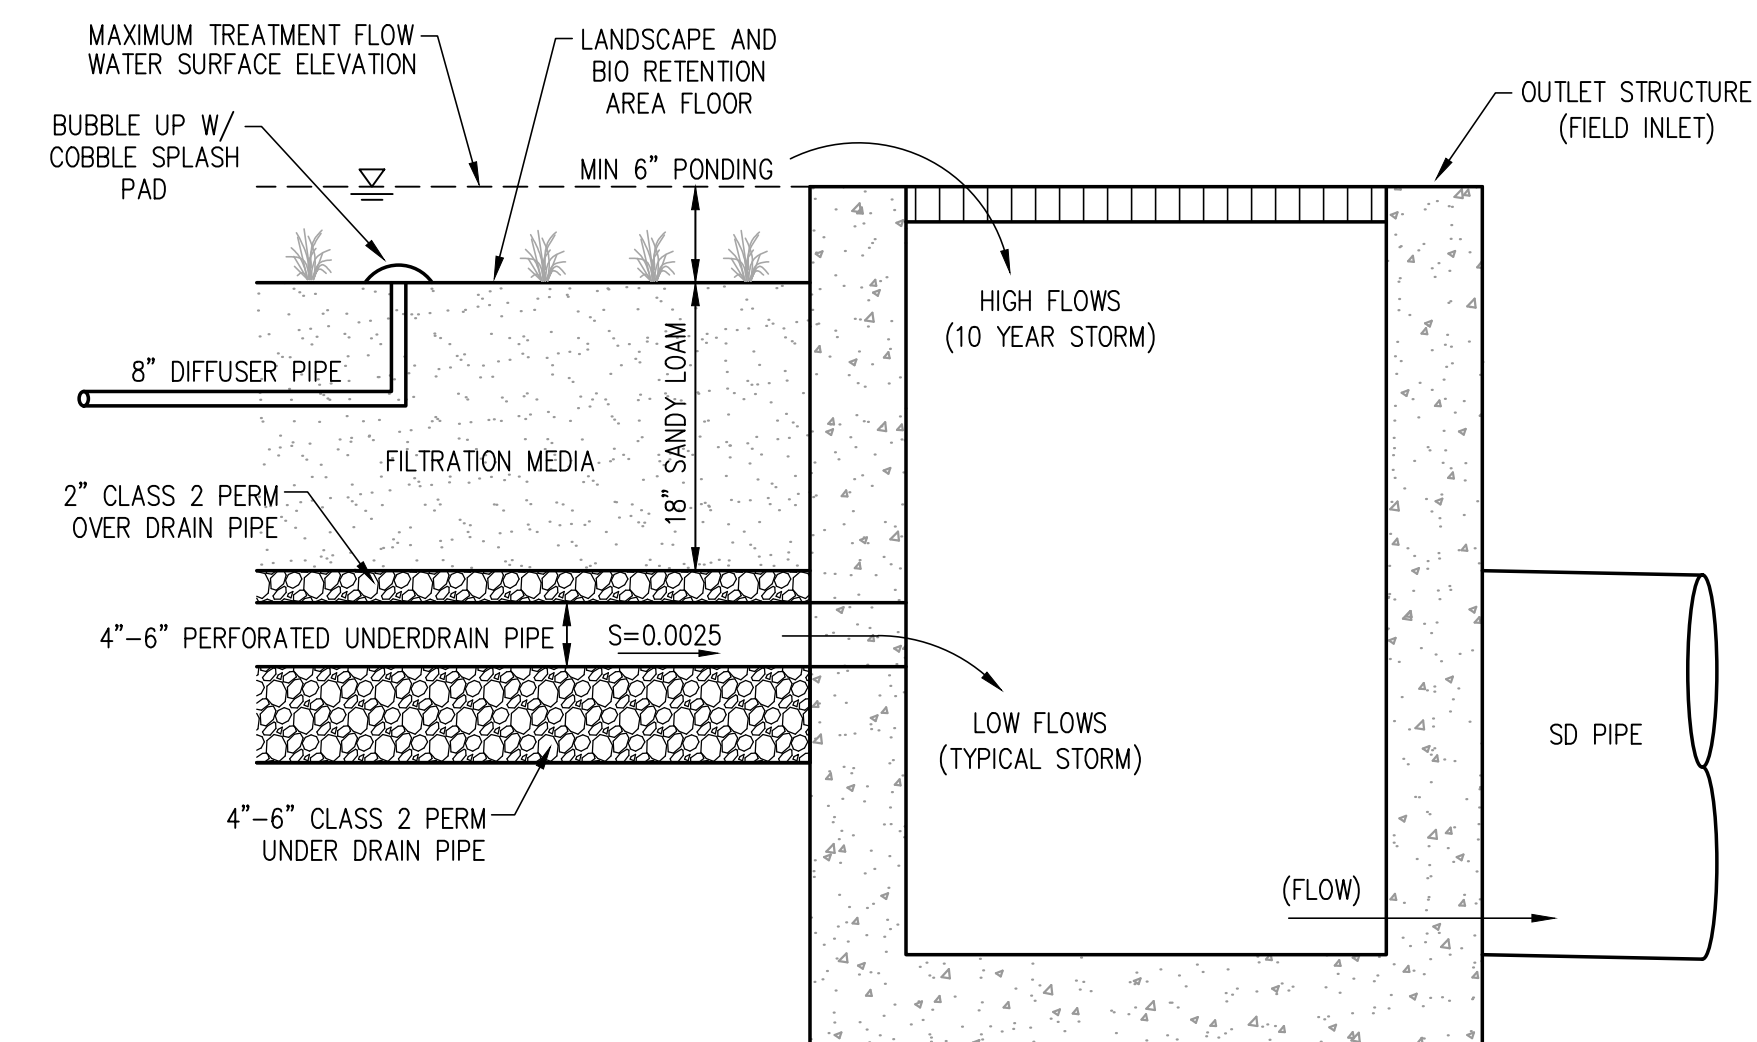

CONCEPTUAL OUTLET STRUCTURE
NOT TO SCALE

TENTATIVE MAP STORM WATER DETAILS ALAMEDA LANDING WATERFRONT

CITY OF ALAMEDA ALAMEDA COUNTY CALIFORNIA

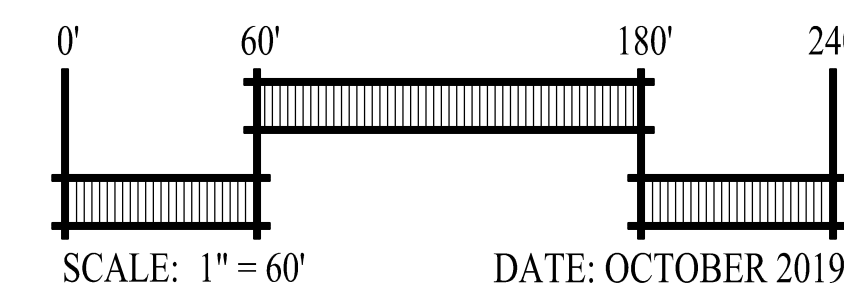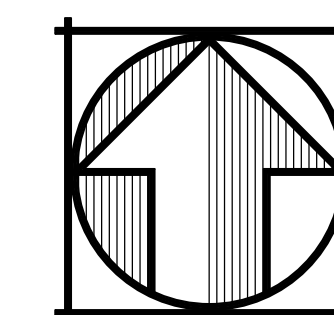



SCALE: 1" = 60'

DATE: OCTOBER 2019
JOB NO.: 2022-010




SAN RAMON (925) 866-0322
SACRAMENTO (916) 375-1877
WWW.CBANDG.COM
CIVIL ENGINEERS SURVEYORS PLANNERS


SHEET NO.
19
OF 21 SHEETS

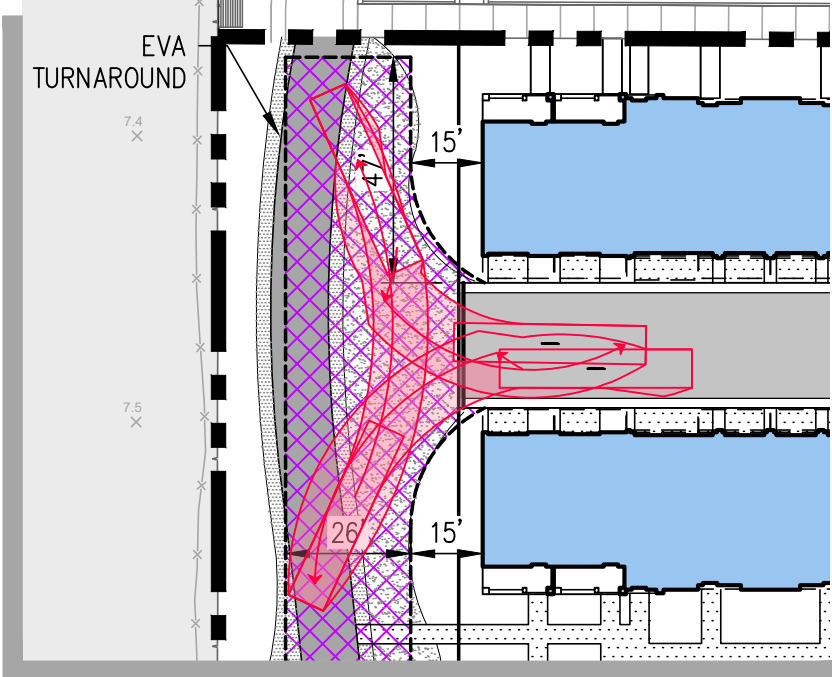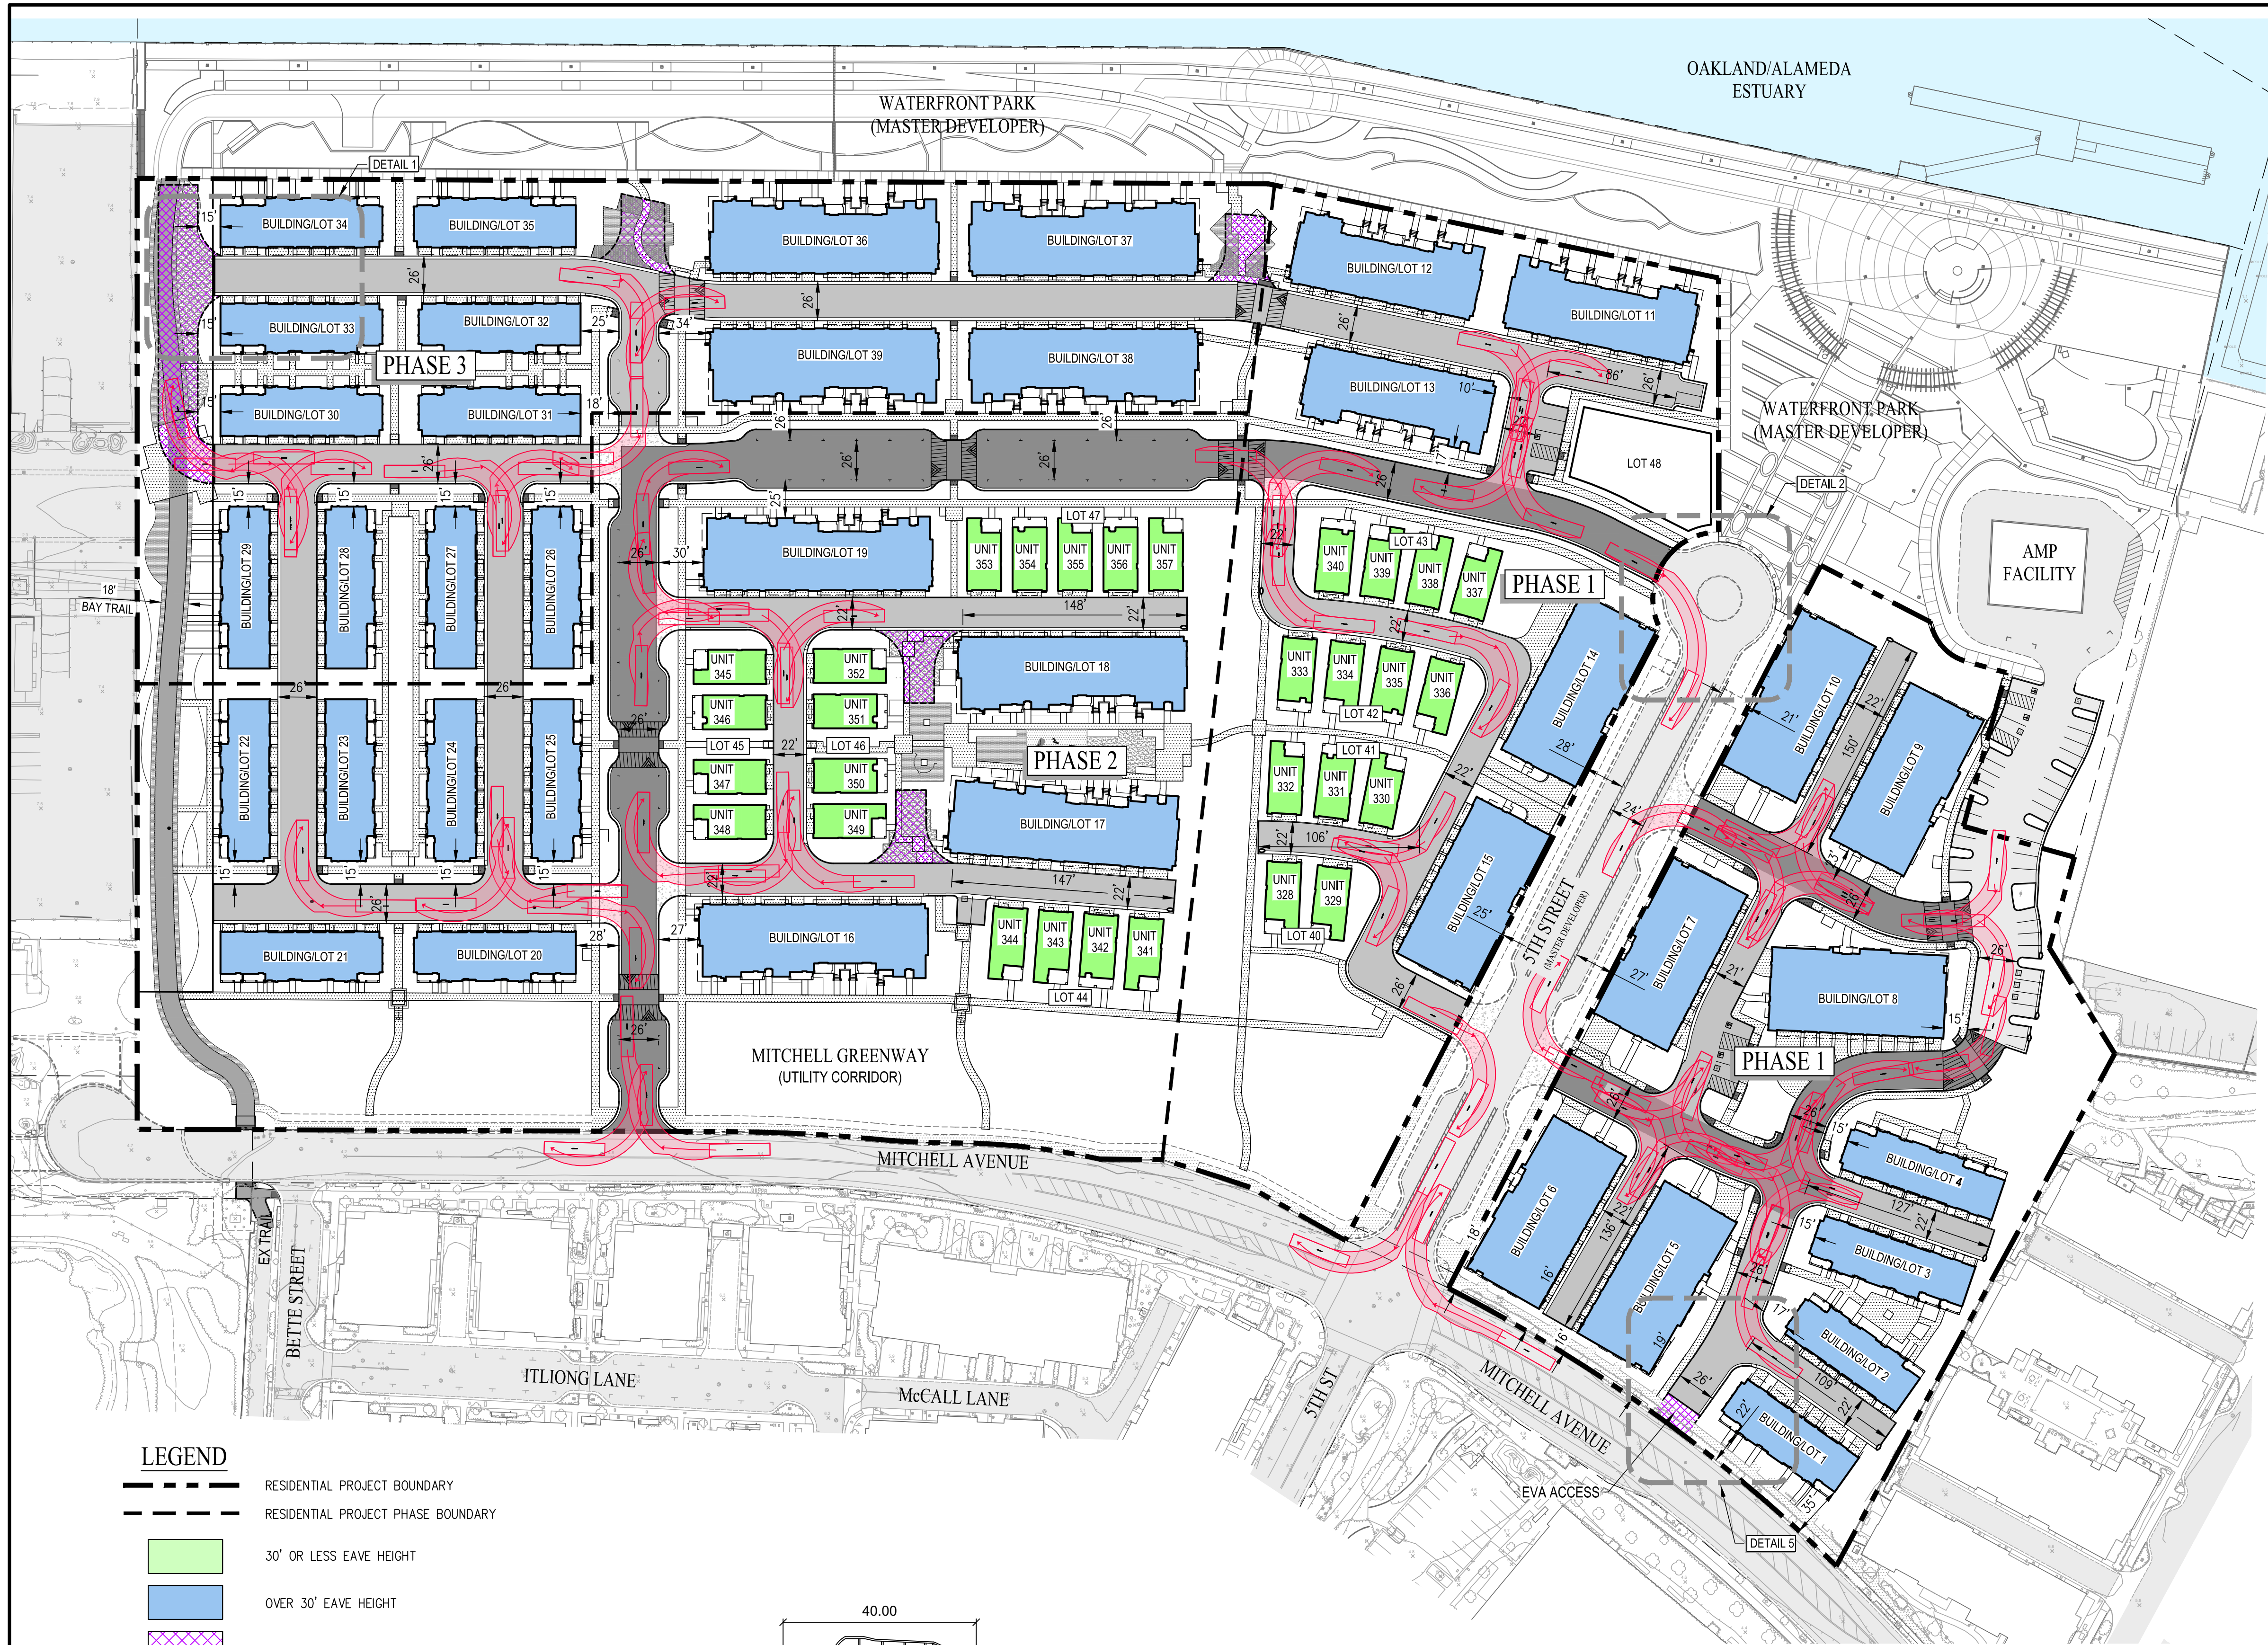

DETAIL 1

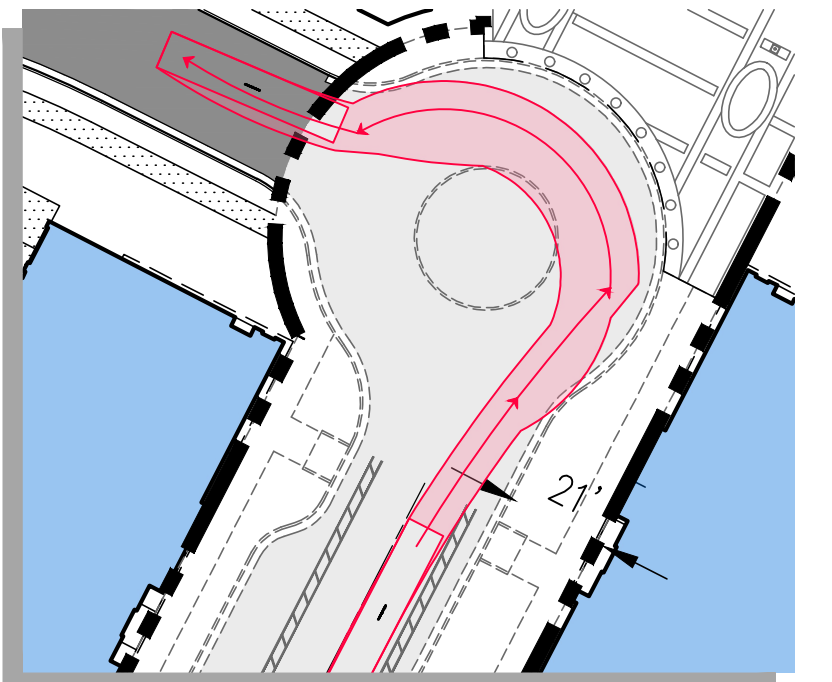


DETAIL 2

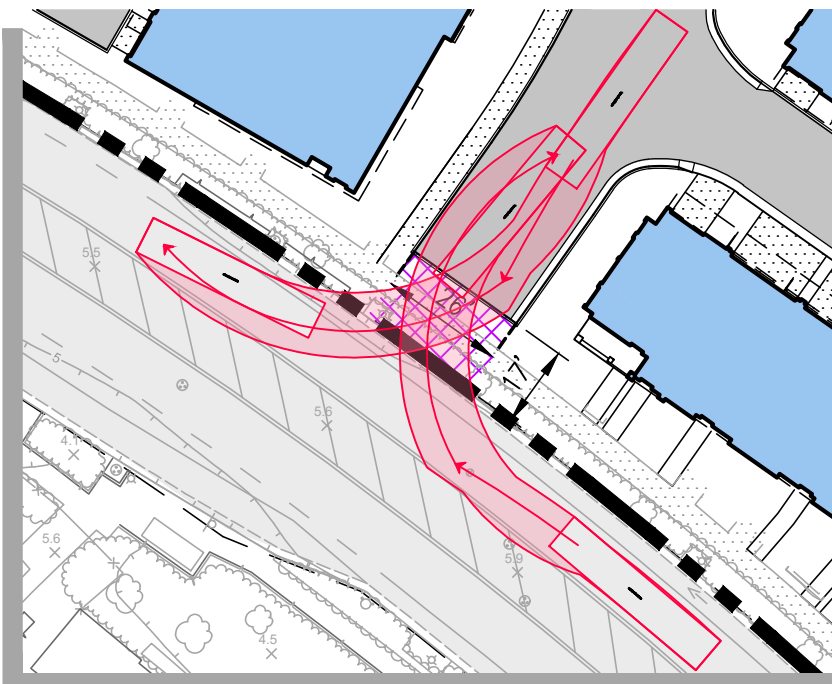

DETAIL 3

- LEGEND**
- RESIDENTIAL PROJECT BOUNDARY
 - RESIDENTIAL PROJECT PHASE BOUNDARY
 - 30' OR LESS EAVE HEIGHT
 - OVER 30' EAVE HEIGHT
 - PROPOSED EMERGENCY VEHICLE ACCESS
 - PUBLIC STREET/PARKING
 - PRIVATE STREET
 - PRIVATE ALLEY
 - PROPOSED SIDEWALK/PATHWAY
 - EXISTING SIDEWALK
 - RAISED PEDESTRIAN CROSSING
 - PRIVATE ALLEY DRIVEWAY

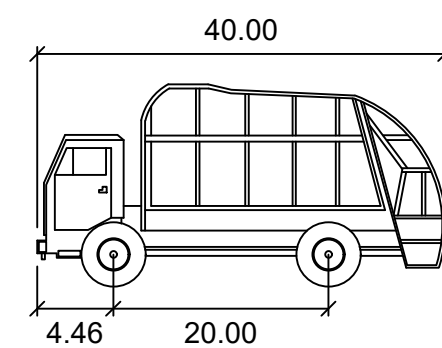

Garbage Truck	feet
Width	: 8.00
Track	: 8.20
Lock to Lock Time	: 6.0
Steering Angle	: 35.9

TENTATIVE MAP WASTE COLLECTION ACCESS PLAN ALAMEDA LANDING WATERFRONT

CITY OF ALAMEDA ALAMEDA COUNTY CALIFORNIA

cbg
CIVIL ENGINEERS SURVEYORS PLANNERS

SAN RAMON (925) 866-0322
SACRAMENTO (916) 375-1877
WWW.CBANDG.COM

DATE: OCTOBER 2019
JOB NO.: 2022-010

SCALE: 1" = 60'

SHEET NO.
21
OF 21 SHEETS