CXT OPTION 1:

- 6 FIXTURES + 2 URINALS + 2 GENDER NEUTRAL
- BUILDING AND SET: ABOUT $270K

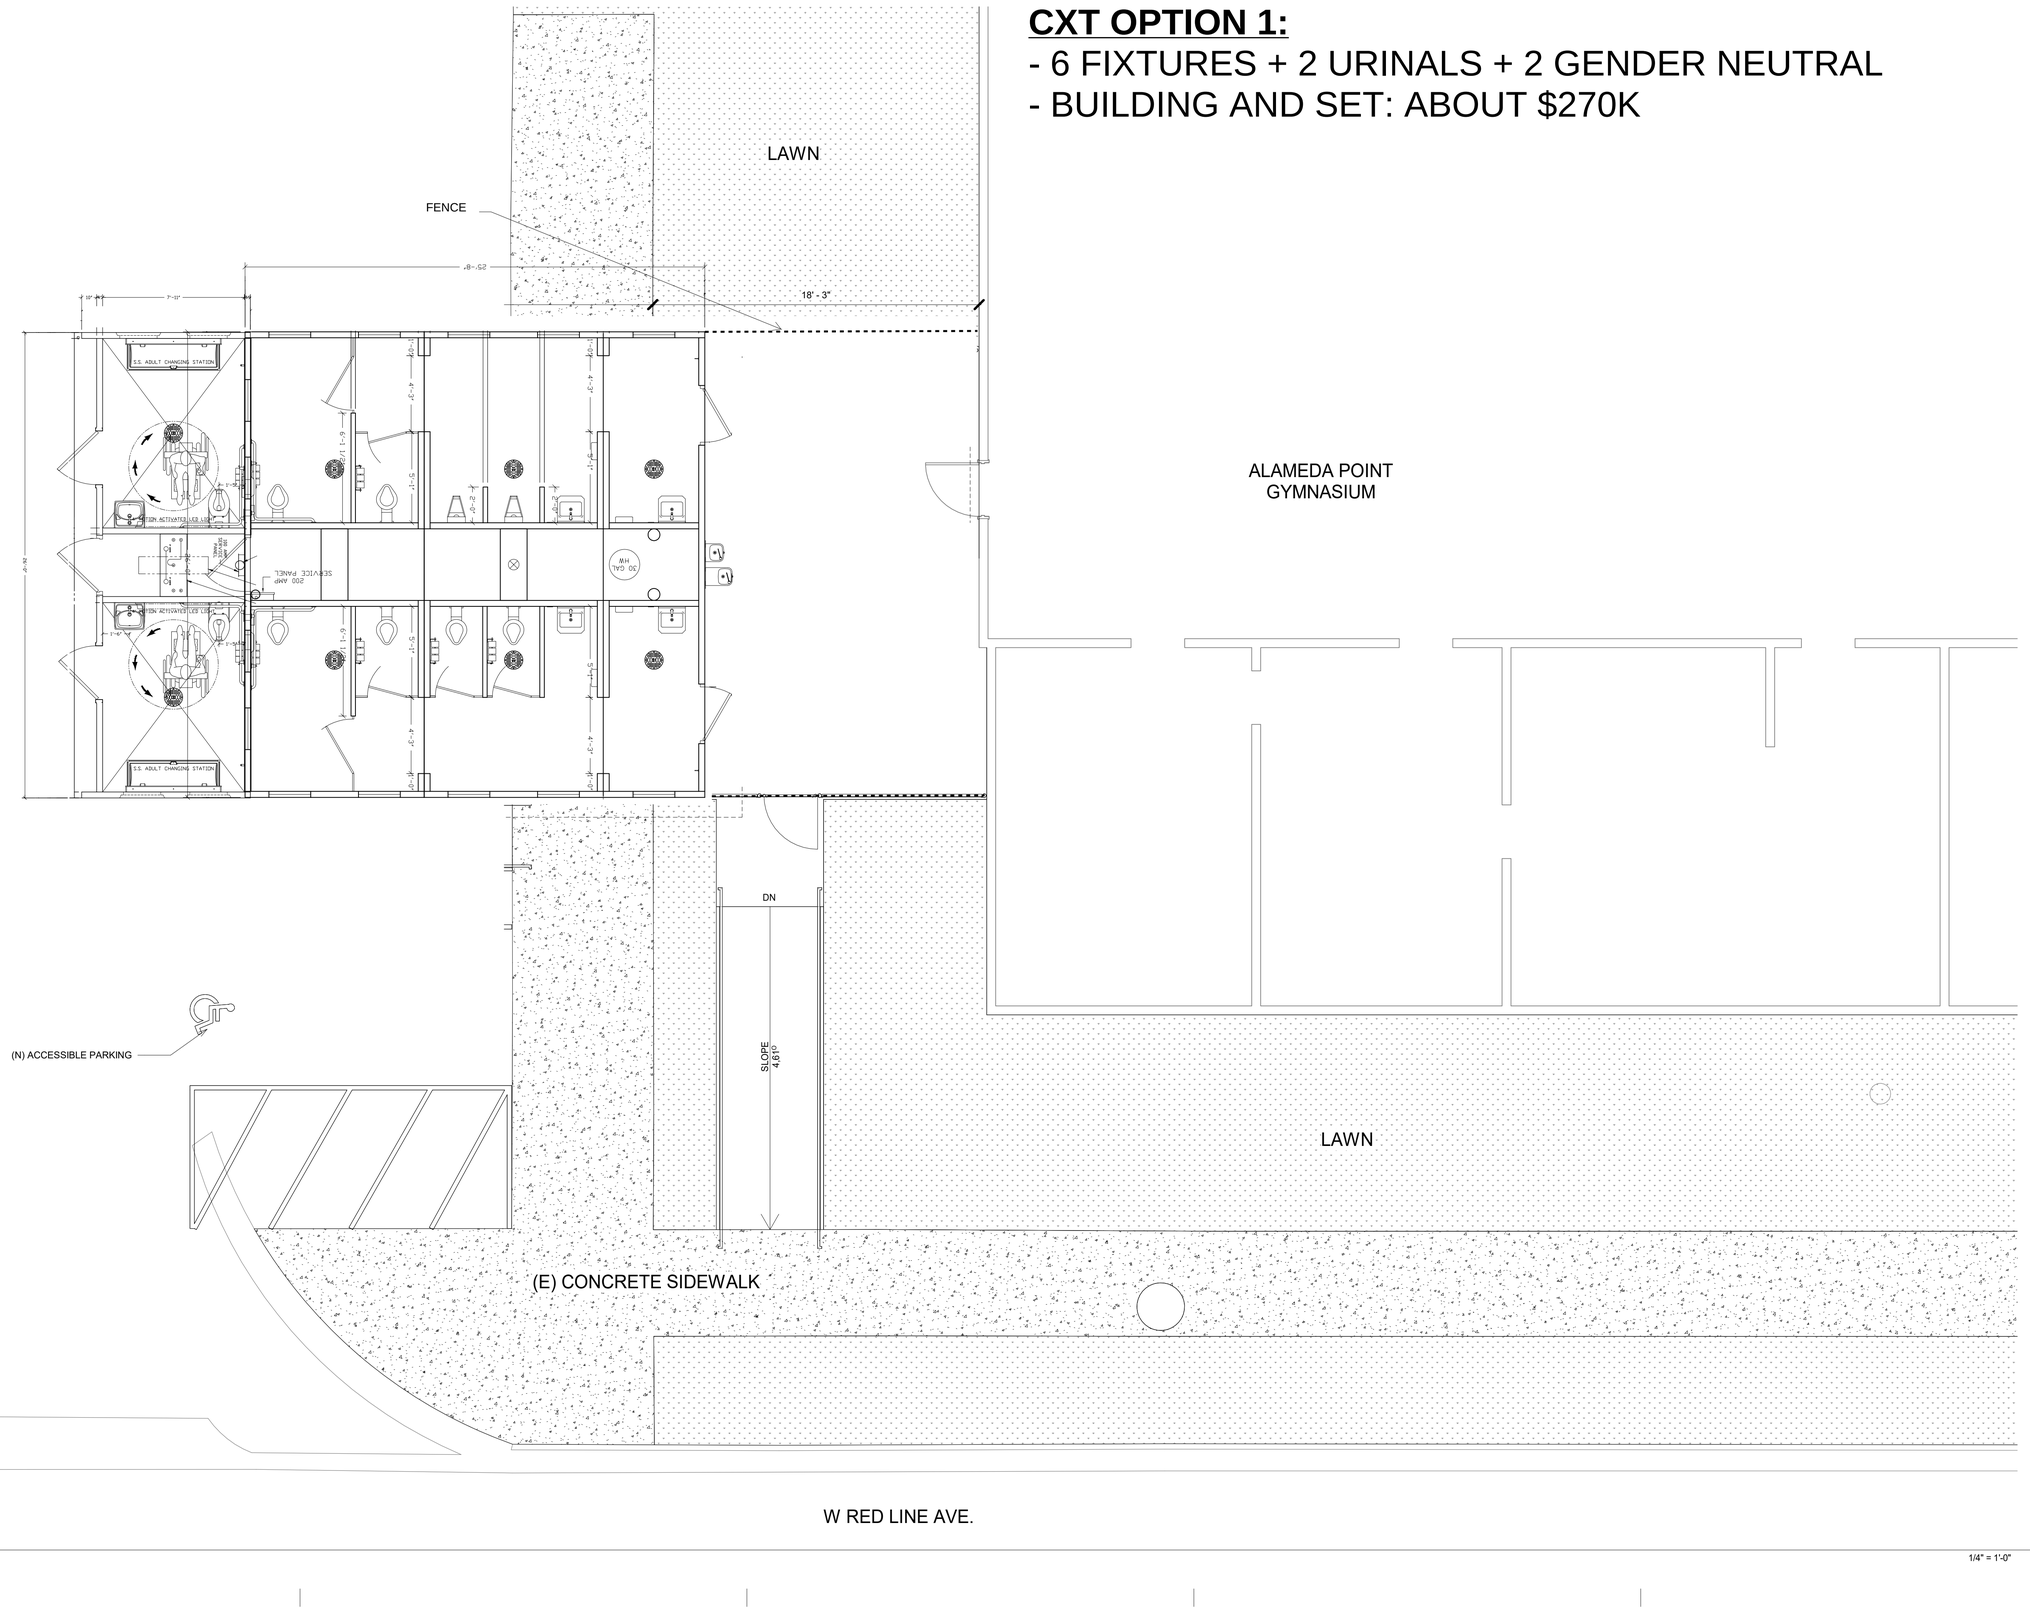

ENLARGED SITE PLAN

1/4" = 1'-0"

A1
A110

APPROVAL STAMP

BYRENSKIM DESIGNWORKS
681 4TH STREET OAKLAND CA 94607 510-452-2224
WWW.BYRENSKIM.COM

ALAMEDA POINT
GYMNASIUM NEW MODULAR
RESTROOM

CITY OF ALAMEDA

1101 WEST RED LINE AVENUE, ALAMEDA, CA 94501

PRELIMINARY
LAYOUT

REV	DATE	DESCRIPTION

ENLARGED PLAN

Date:	05/13/2019
Scale:	1/4" = 1'-0"
Drawn:	CG
Checked:	DK
Job:	A18.12
Sheet:	

A110

CXT OPTION 2:

- 8 INDIVIDUAL RESTROOMS (4 STANDARD & 4 ACCESSIBLE)
- BUILDING AND SET: ABOUT $180K

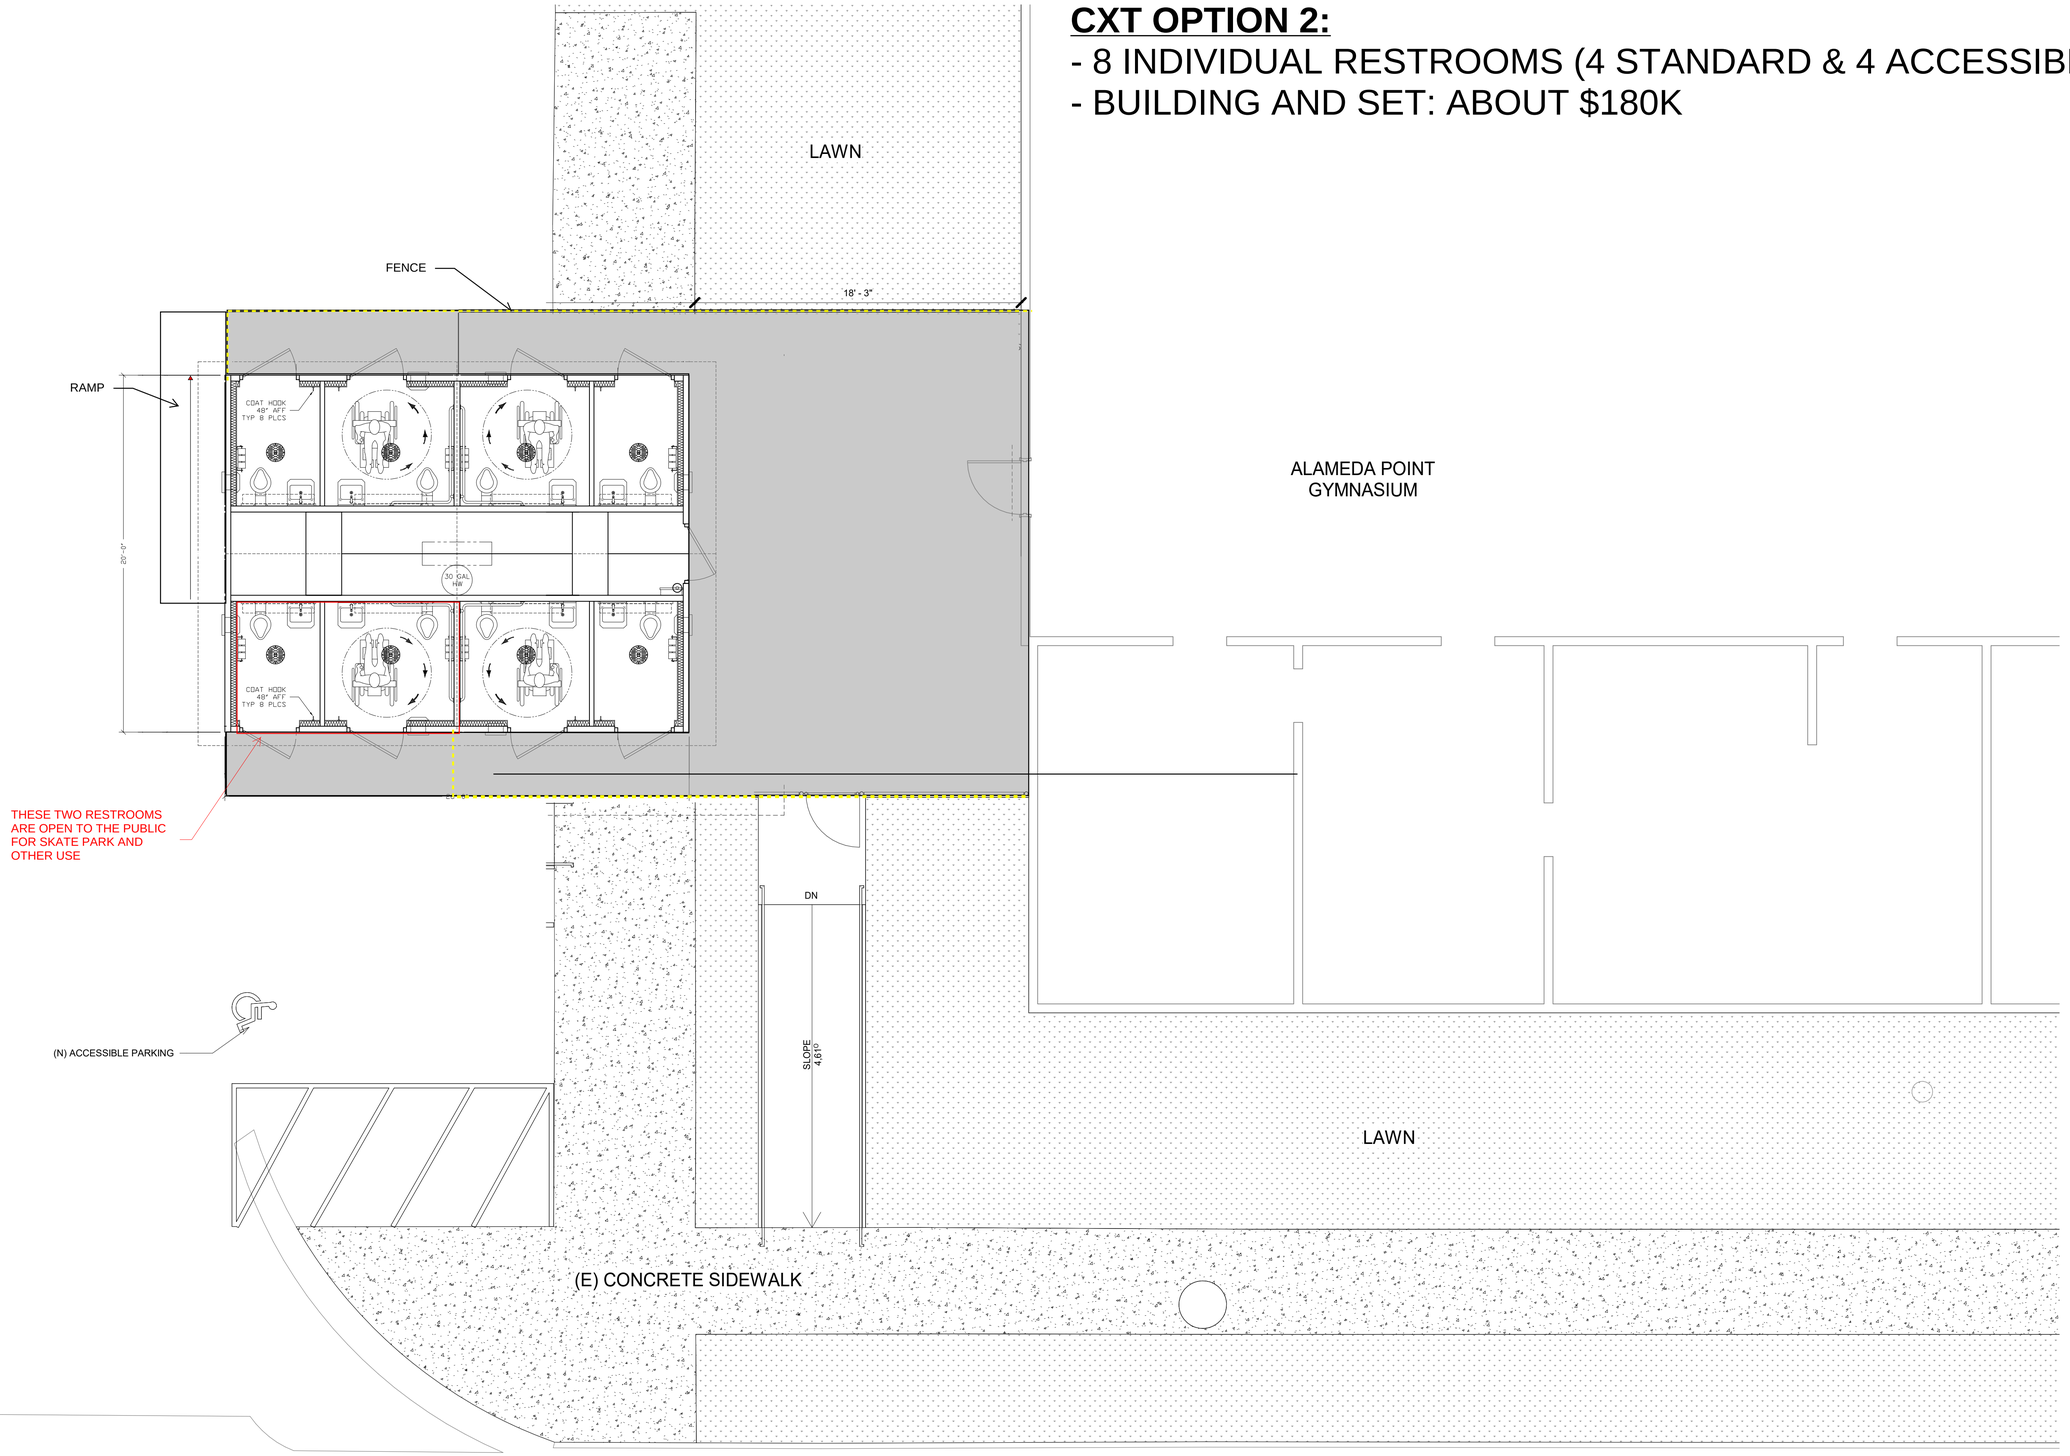

ENLARGED SITE PLAN

1/4" = 1'-0"

A1
A110

APPROVAL STAMP

BYRENSKIM DESIGNWORKS
681 4TH STREET OAKLAND CA 94607 510-452-2224
WWW.BYRENSKIM.COM

ALAMEDA POINT
GYMNASIUM NEW MODULAR
RESTROOM

CITY OF ALAMEDA

1101 WEST RED LINE AVENUE, ALAMEDA, CA 94501

PRELIMINARY LAYOUT

REV	DATE	DESCRIPTION

ENLARGED PLAN

Date:	05/13/2019
Scale:	1/4" = 1'-0"
Drawn:	CG
Checked:	DK
Job:	A18.12

Sheet:

A110