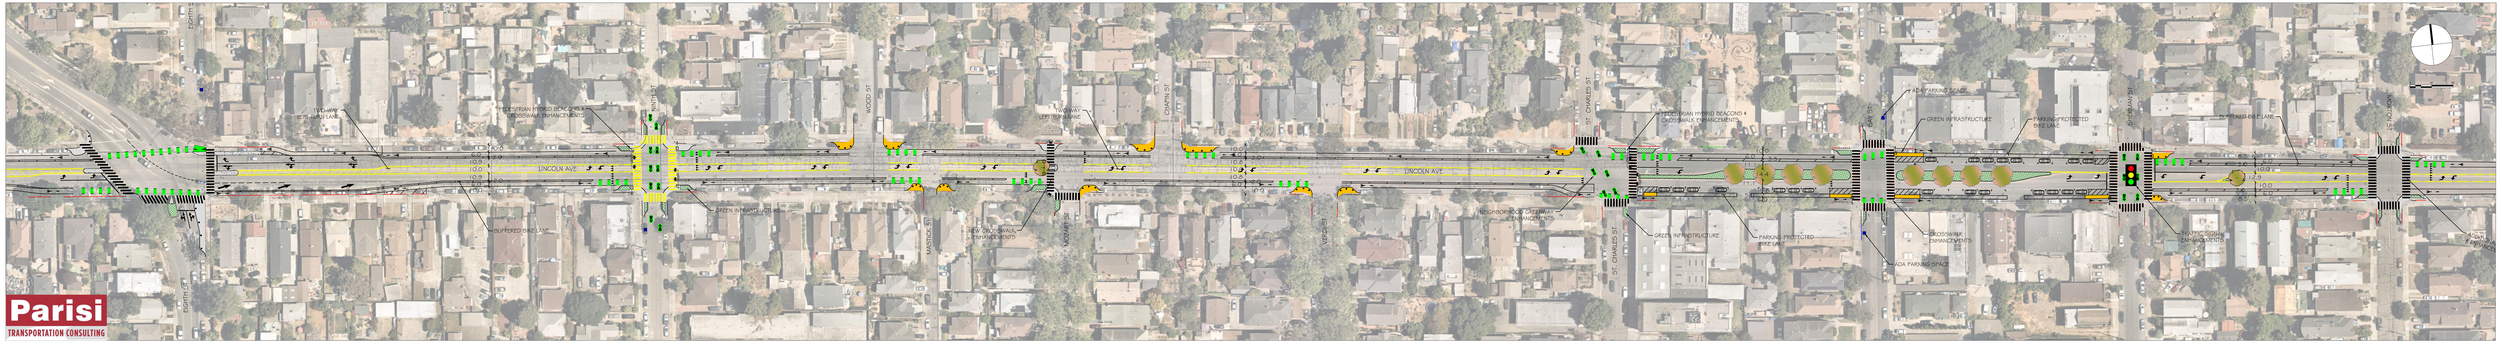


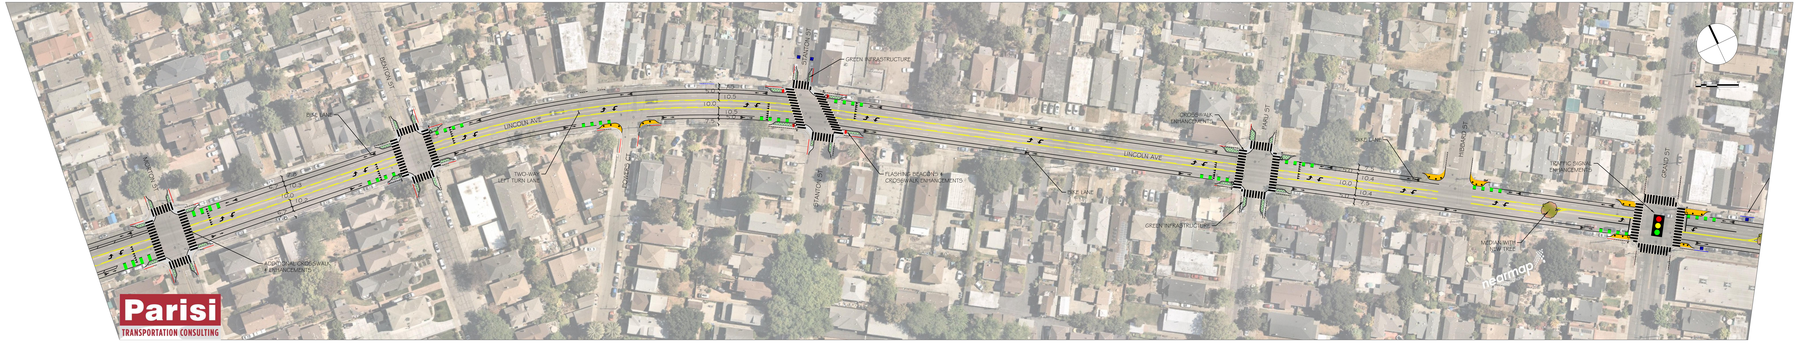


PRELIMINARY
DRAFT CONCEPT
03/16/2023
(2 OF 3)

# LINCOLN AVENUE / MARSHALL WAY / PACIFIC AVENUE CORRIDOR IMPROVEMENTS

ALAMEDA