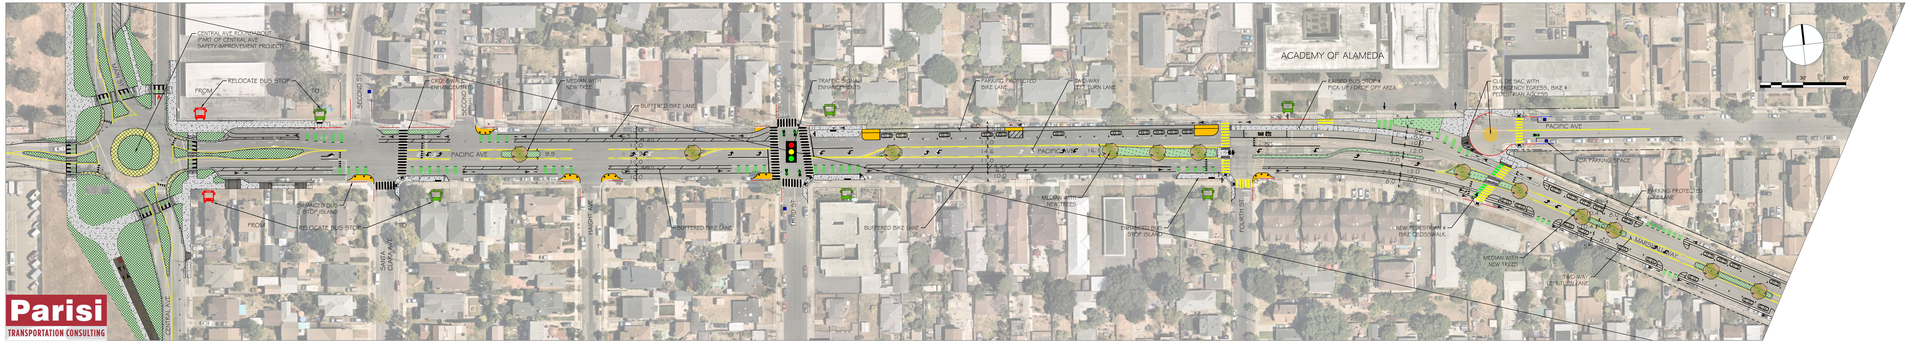

PRELIMINARY DRAFT CONCEPT 02/02/2023 (1 OF 3)

ALAMEDA

LINCOLN AVENUE / MARSHALL WAY / PACIFIC AVENUE CORRIDOR IMPROVEMENTS