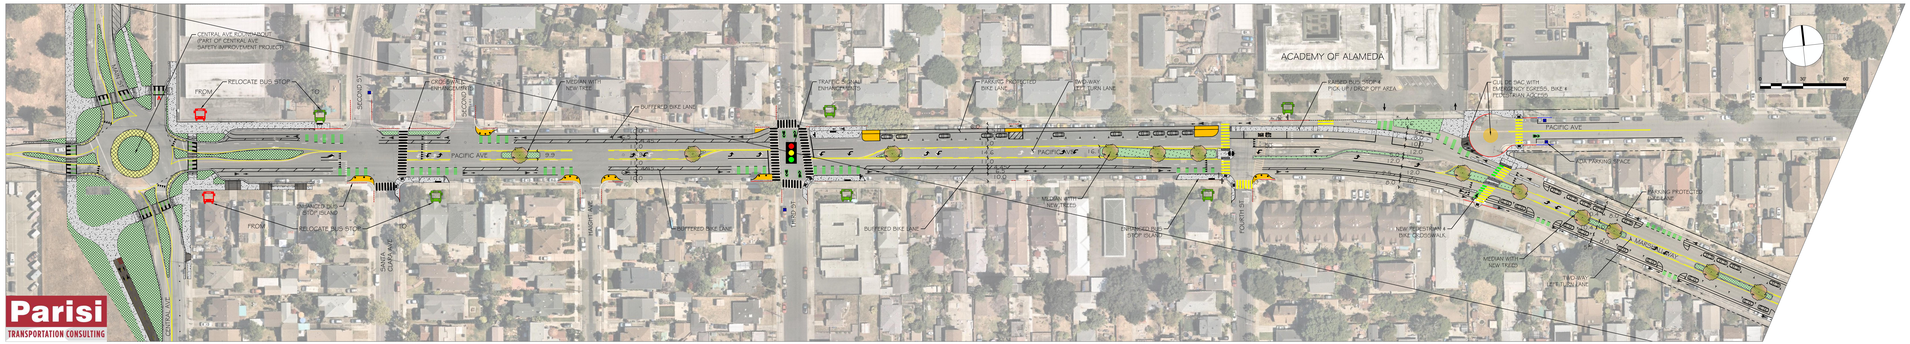

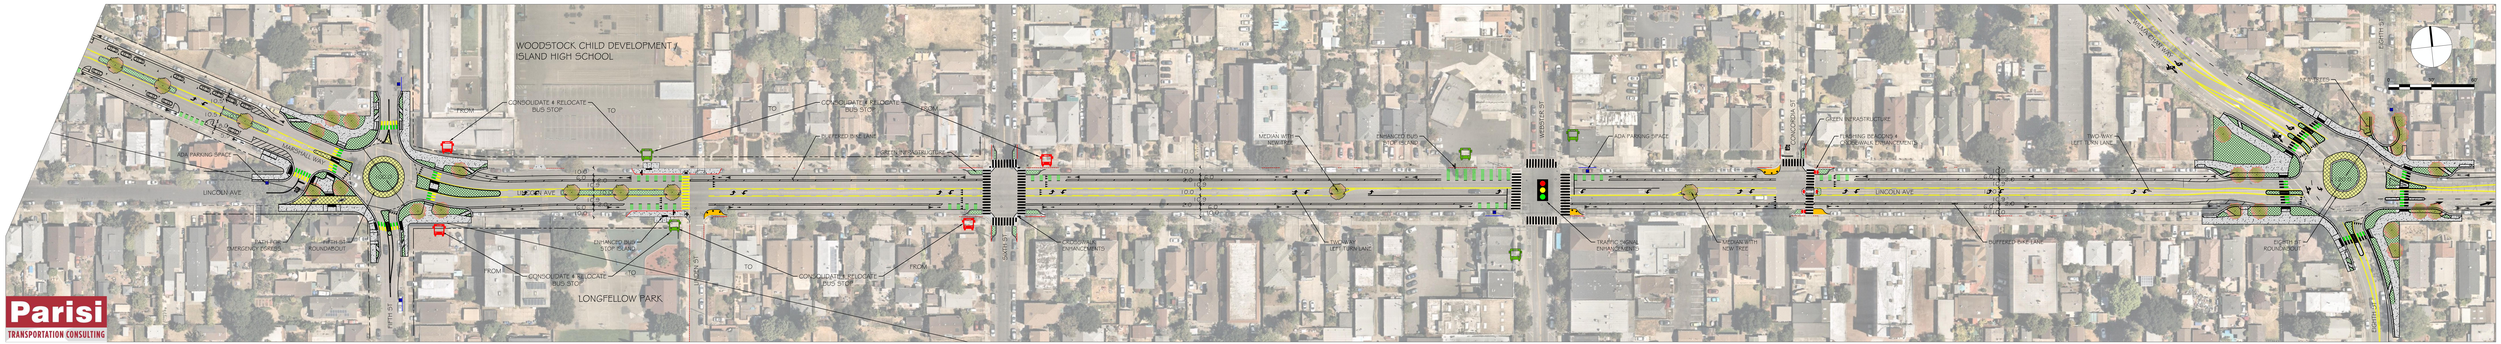

PRELIMINARY
DRAFT CONCEPT
02/02/2023
(1 OF 3)

ALAMEDA

LINCOLN AVENUE / MARSHALL WAY / PACIFIC AVENUE CORRIDOR IMPROVEMENTS