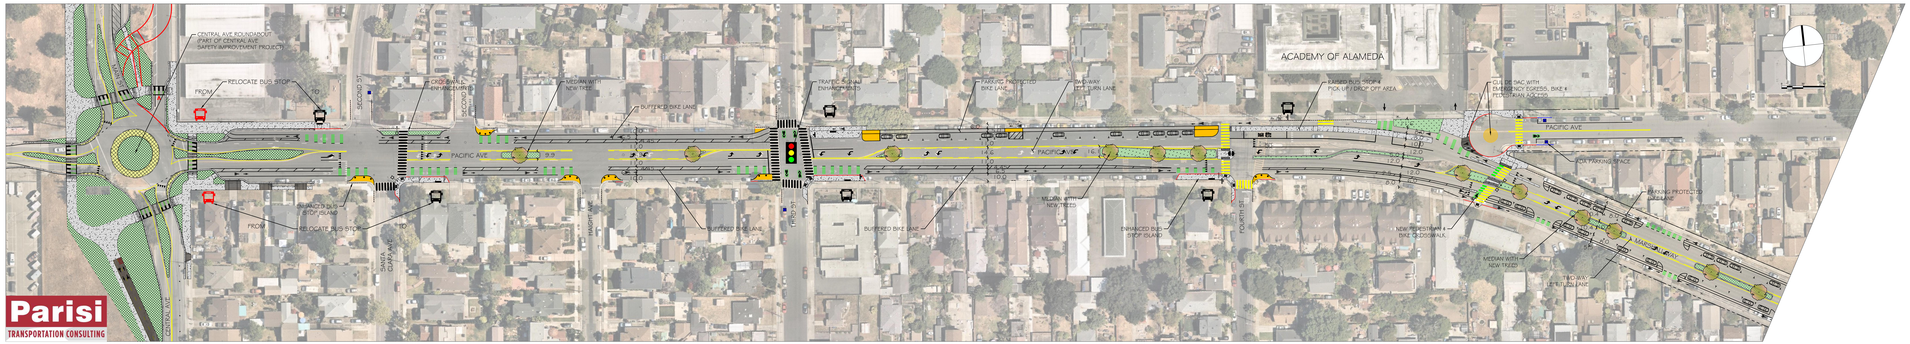

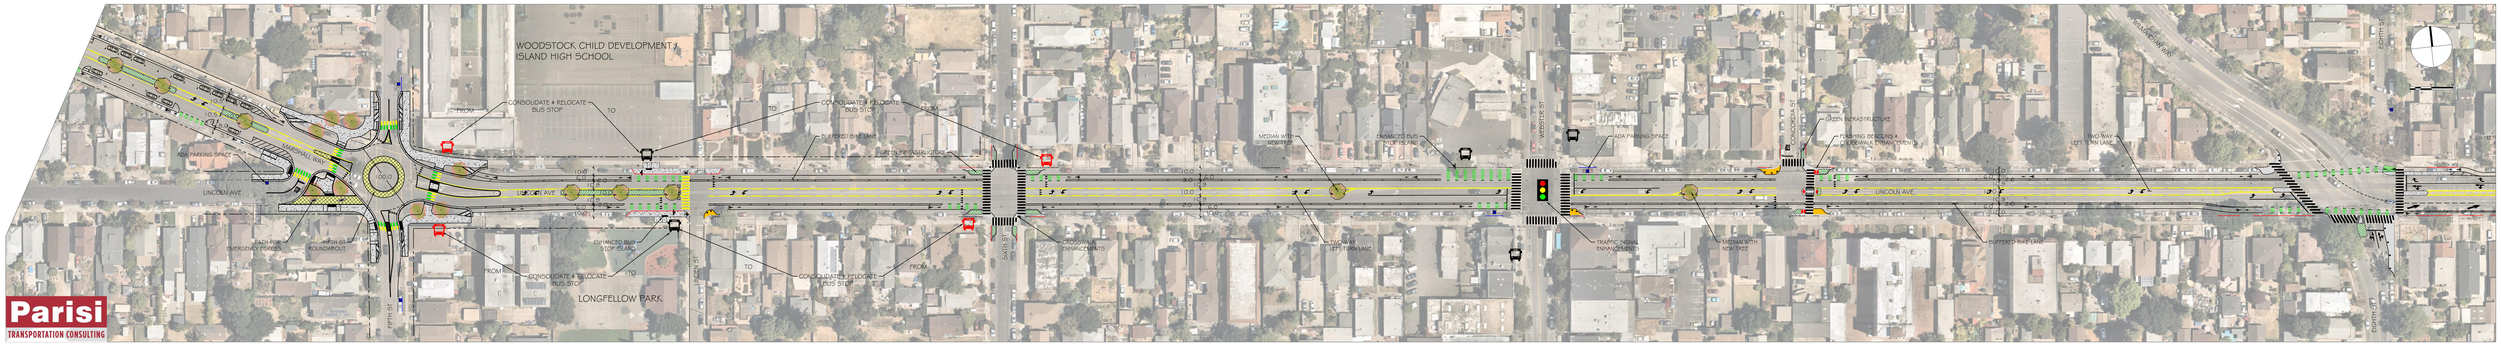

ALAMEDA

PRELIMINARY
DRAFT CONCEPT
03/16/2023
(1 OF 3)

LINCOLN AVENUE / MARSHALL WAY / PACIFIC AVENUE CORRIDOR IMPROVEMENTS