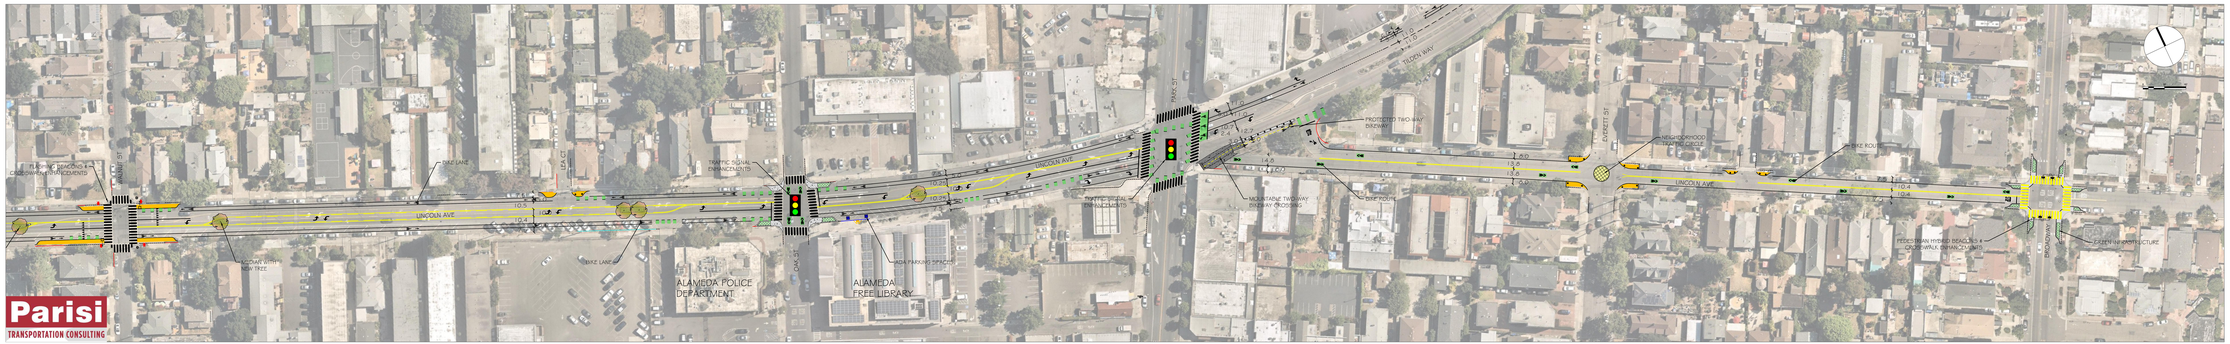

PRELIMINARY
DRAFT CONCEPT
03/16/2023
(3 OF 3)

LINCOLN AVENUE / MARSHALL WAY / PACIFIC AVENUE CORRIDOR IMPROVEMENTS

ALAMEDA