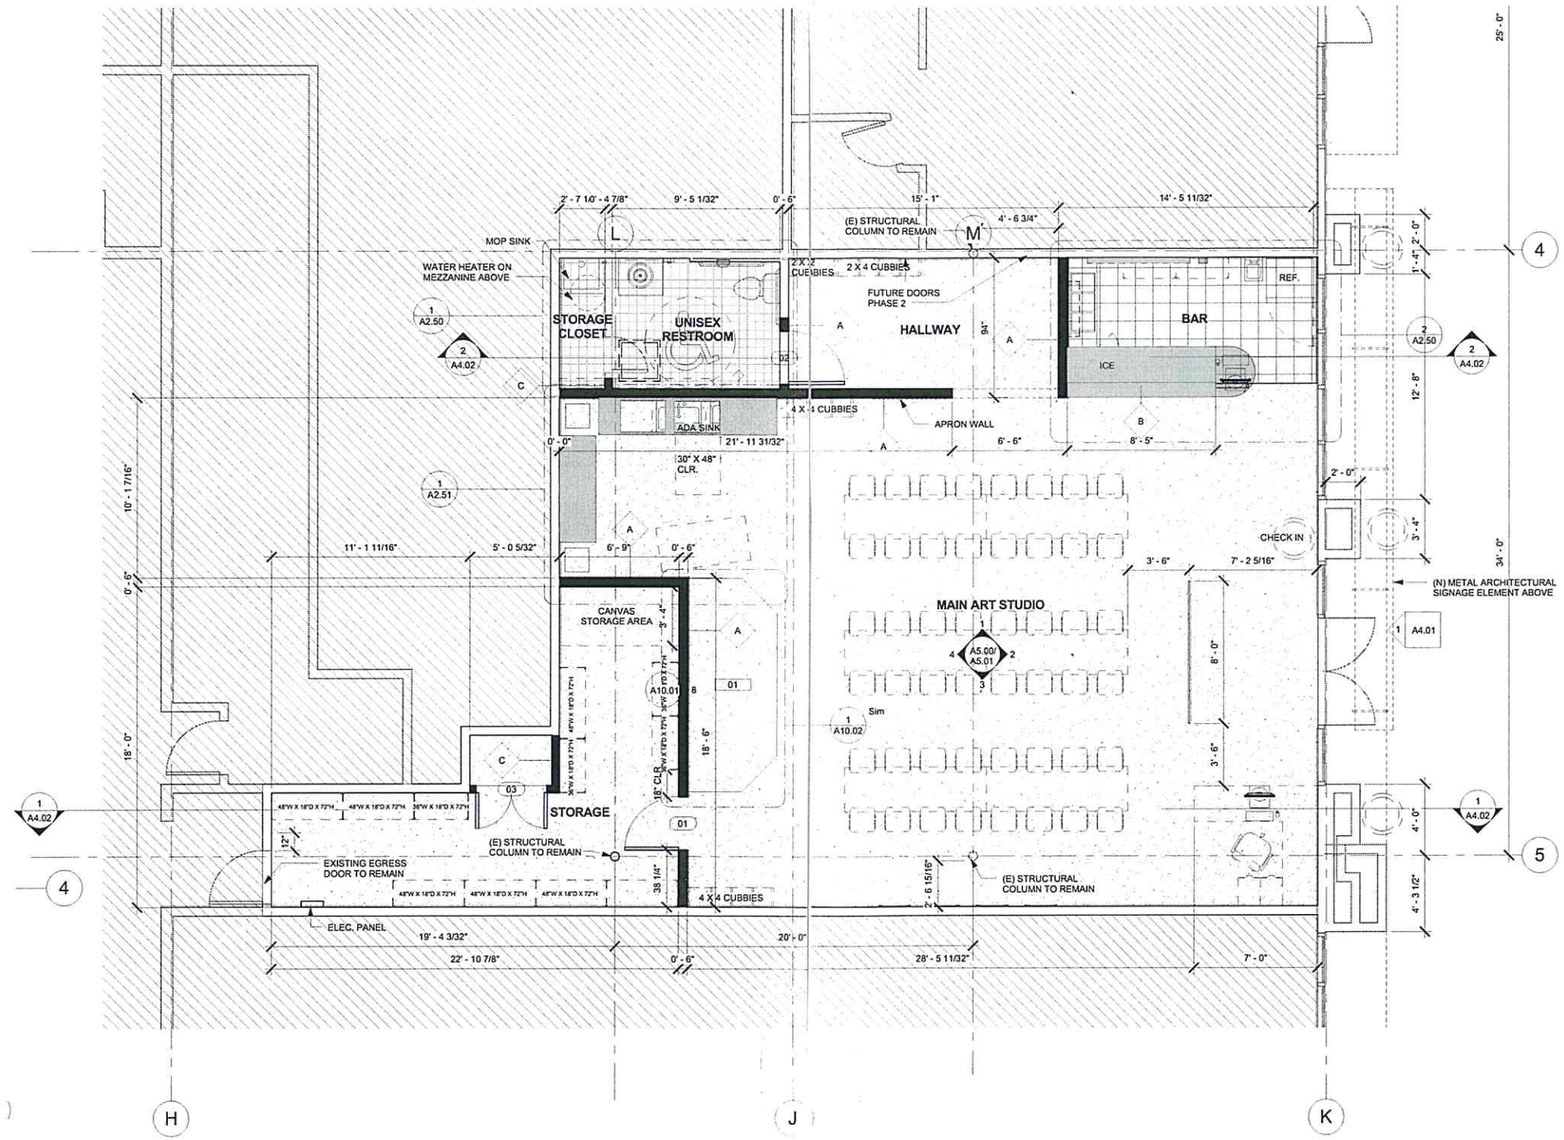

FLOOR PLAN

RECEIVED
MAR 25 2015
PERMIT CENTER
ALAMEDA, CA 94501

Attachment 1
Item 3-A, 4/27/15
Zoning Administrator Hearing