WATERFRONT PARK
(BY OTHERS)

OAKLAND/ALAMEDA ESTUARY

B STREET

C STREET

D STREET

A STREET

F STREET

H STREET

I STREET

G STREET

J STREET

K STREET

L STREET

M STREET

O STREET

P STREET

N STREET

R STREET

S STREET

Q STREET

5TH STREET
(BY OTHERS)

TRAIL

MITCHELL GREENWAY

MITCHELL AVENUE

EX TRAIL

BETTE STREET

ITLIONG LANE

McCALL LANE

5TH ST

LOT 48

LOT 47

LOT 46

LOT 45

LOT 44

LOT 43

LOT 42

LOT 41


LOT 40

PRODUCT SUMMARY

TYPE	PLAN TYPE	TOTAL UNITS
LOOKOUT	1	40
	2	40
	3	58
	SUBTOTAL	138
COMPASS	1	11
	2	8
	2X	3
	3	11
	4	8
	4X	8
	5	8
	5Z	3
	6	8
	7	25
	SUBTOTAL	93
BREEZE	P1	10
	P2	20
	SUBTOTAL	30
LANDING	1	24
	2	24
	3	24
	4	24
	SUBTOTAL	96
	TOTAL	357

LEGEND

- B 65 / L 65 — BUILDING/LOT NUMBERS
- 312 — UNIT NUMBER
- TURN AROUND
- UPPER FLOOR OVERHANG

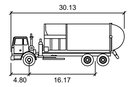

ACI Garbage

	feet
Width	: 8.50
Track	: 8.00
Lock to Lock Time	: 6.0
Steering Angle	: 36.7

TRASH ZONE LEGEND

- 9' TRASH RECEPTACLE ZONE (SINGLE CAR DRIVEWAY APRON – 127 ZONES)
- 11' TRASH RECEPTACLE ZONE (TYPICAL UNIT CONFIGURATION – 230 ZONES)

NOTES:
1. 1.6'+2'+1.6'+2+1.6' = 9' PER UNIT (SINGLE CAR DRIVEWAY APRON)
2. 1.6'+3'+1.6'+3+1.6' = 11' PER UNIT (TYPICAL UNIT CONFIGURATION)
3. MINIMUM 3' SEPARATION BETWEEN RECEPTACLES
4. 1 TRASH RECEPTACLE (1.6'), 1 RECYCLE RECEPTACLE (1.6') & 1 GREEN WASTE RECEPTACLE PER UNIT (1.6')

TRASH RECEPTACLE PLAN

ALAMEDA LANDING WATERFRONT - BAY 37

CITY OF ALAMEDA ALAMEDA COUNTY CALIFORNIA

0' 40' 120' 160'

SCALE: 1" = 40'


DATE: NOVEMBER 6, 2019

cbg
CIVIL ENGINEERS ▪ SURVEYORS ▪ PLANNERS
SAN RAMON ▪ (925) 866-0322
SACRAMENTO ▪ (916) 375-1877
WWW.CBANDG.COM

SHEET 1 OF 2

G:\2022-010\ACAD\EXHIBITS\XB_TRASH RECEPTACLE PLAN.DWG

Exhibit 2
Item 7-A, December 9, 2019
Planning Board Meeting

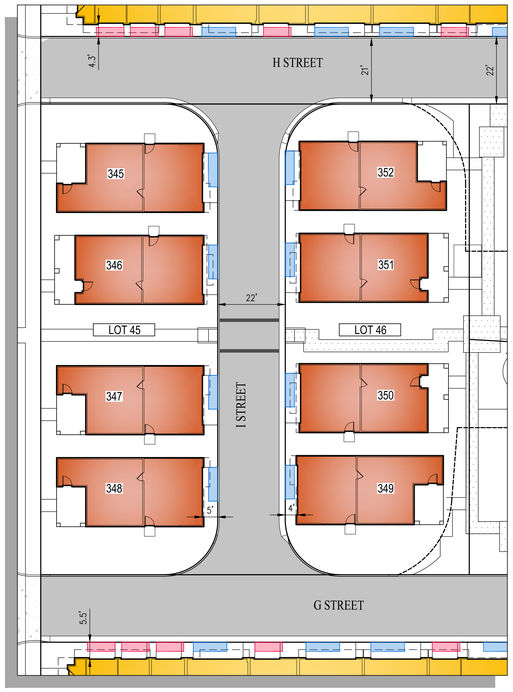


BREEZE PRODUCT

SCALE: 1" = 20'



COMPASS PRODUCT

SCALE: 1" = 20'

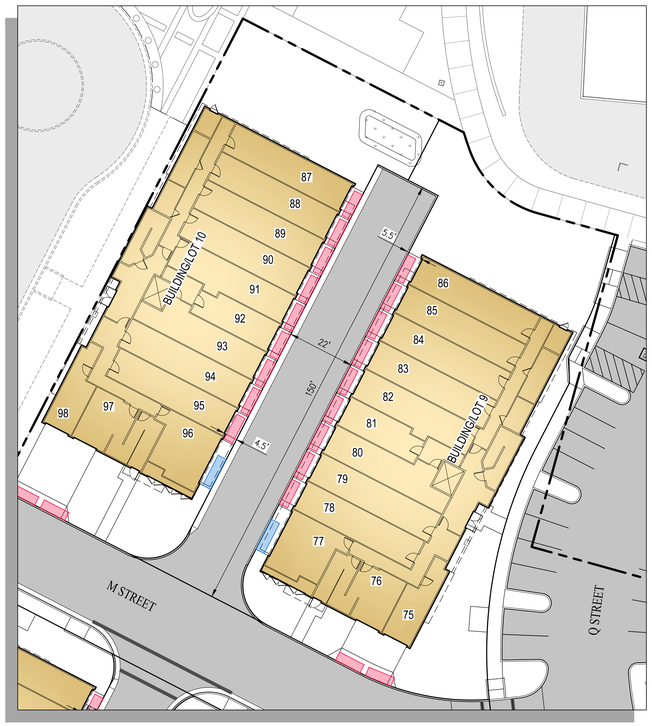

LANDING PRODUCT

SCALE: 1" = 20'



LOOKOUT PRODUCT

SCALE: 1" = 20'

LEGEND

B 65 / L 65	BUILDING/LOT NUMBERS
312	UNIT NUMBER
	BREEZE PRODUCT
	COMPASS PRODUCT
	LANDING PRODUCT
	LOOKOUT PRODUCT
	UPPER FLOOR OVERHANG

TRASH ZONE LEGEND

- 9' TRASH RECEPTACLE ZONE (SINGLE CAR DRIVEWAY APRON – 127 ZONES)
- 11' TRASH RECEPTACLE ZONE (TYPICAL UNIT CONFIGURATION – 230 ZONES)

NOTES:
1. 1.6'+2'+1.6'+2+1.6' = 9' PER UNIT (SINGLE CAR DRIVEWAY APRON)
2. 1.6'+3'+1.6'+3+1.6' = 11' PER UNIT (TYPICAL UNIT CONFIGURATION)
3. MINIMUM 3' SEPARATION BETWEEN RECEPTACLES
4. 1 TRASH RECEPTACLE (1.6'), 1 RECYCLE RECEPTACLE (1.6') & 1 GREEN WASTE RECEPTACLE PER UNIT (1.6')

PRODUCT DRIVEWAYS

TRASH RECEPTACLE PLAN

ALAMEDA LANDING WATERFRONT - BAY 37

CITY OF ALAMEDA ALAMEDA COUNTY CALIFORNIA

0' 20' 60' 80'


SCALE: 1" = 20'


DATE: NOVEMBER 5, 2019

cbg
CIVIL ENGINEERS ▪ SURVEYORS ▪ PLANNERS
SAN RAMON ▪ (925) 866-0322
SACRAMENTO ▪ (916) 375-1877
WWW.CBANDG.COM

SHEET 2 OF 2

G:\2022-010\ACAD\EXHIBITS\XB_TRASH RECEPTACLE PLAN.DWG

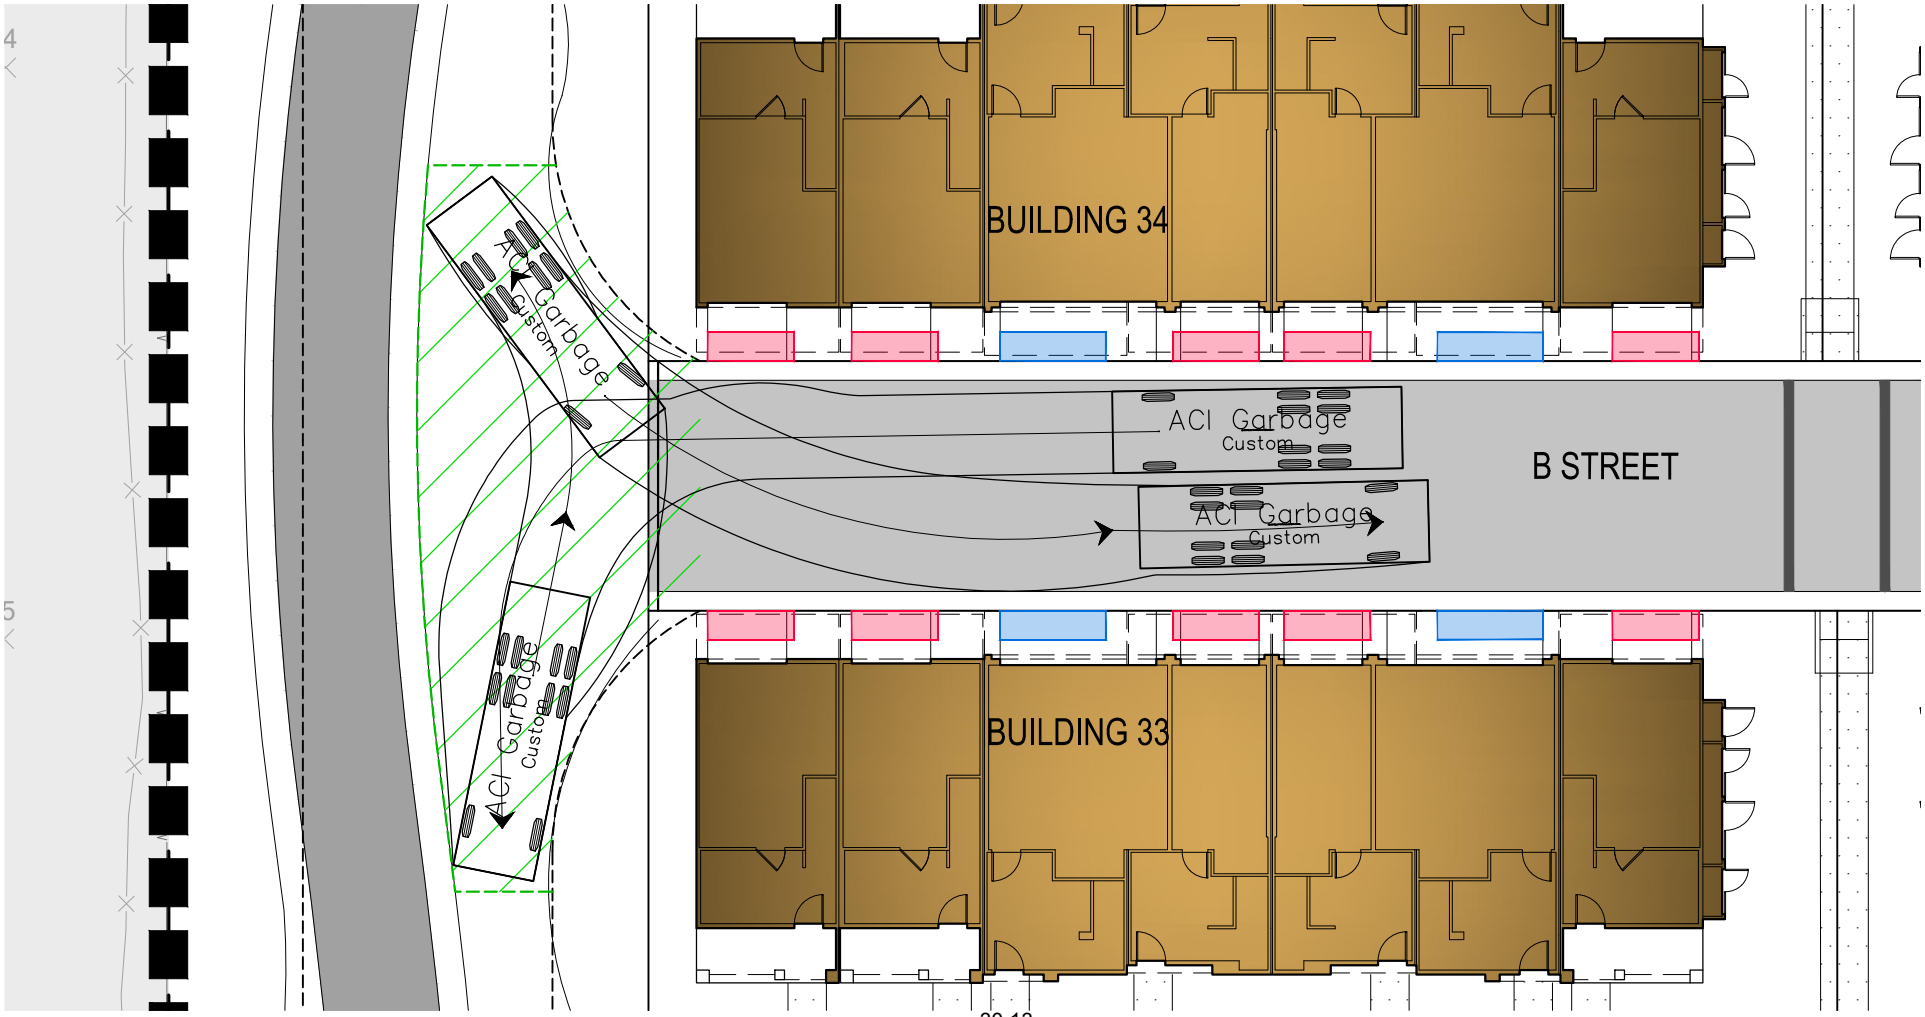

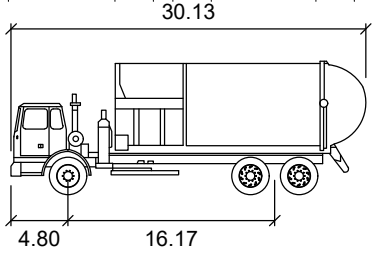

B ST TURNAROUND

ALAMEDA LANDING
WATERFRONT - BAY 37

CITY OF ALAMEDA ALAMEDA COUNTY CALIFORNIA

DATE: NOVEMBER 5, 2019 SCALE: 1" = 20'

LEGEND

TURN AROUND

9' TRASH RECEPTACLE ZONE
(SINGLE CAR DRIVEWAY APRON – 127 ZONES)

11' TRASH RECEPTACLE ZONE
(TYPICAL UNIT CONFIGURATION – 230 ZONES)


ACI Garbage

	feet
Width	: 8.50
Track	: 8.00
Lock to Lock Time	: 6.0
Steering Angle	: 36.7

cbg
SAN RAMON (925) 866-0322
SACRAMENTO (916) 375-1877
WWW.CBANDG.COM
CIVIL ENGINEERS ▪ SURVEYORS ▪ PLANNERS

11/5/2019 4:31 PM

G:\2022-010\ACAD\EXHIBITS\XB_TRASH RECEPTACLE PLAN.DWG

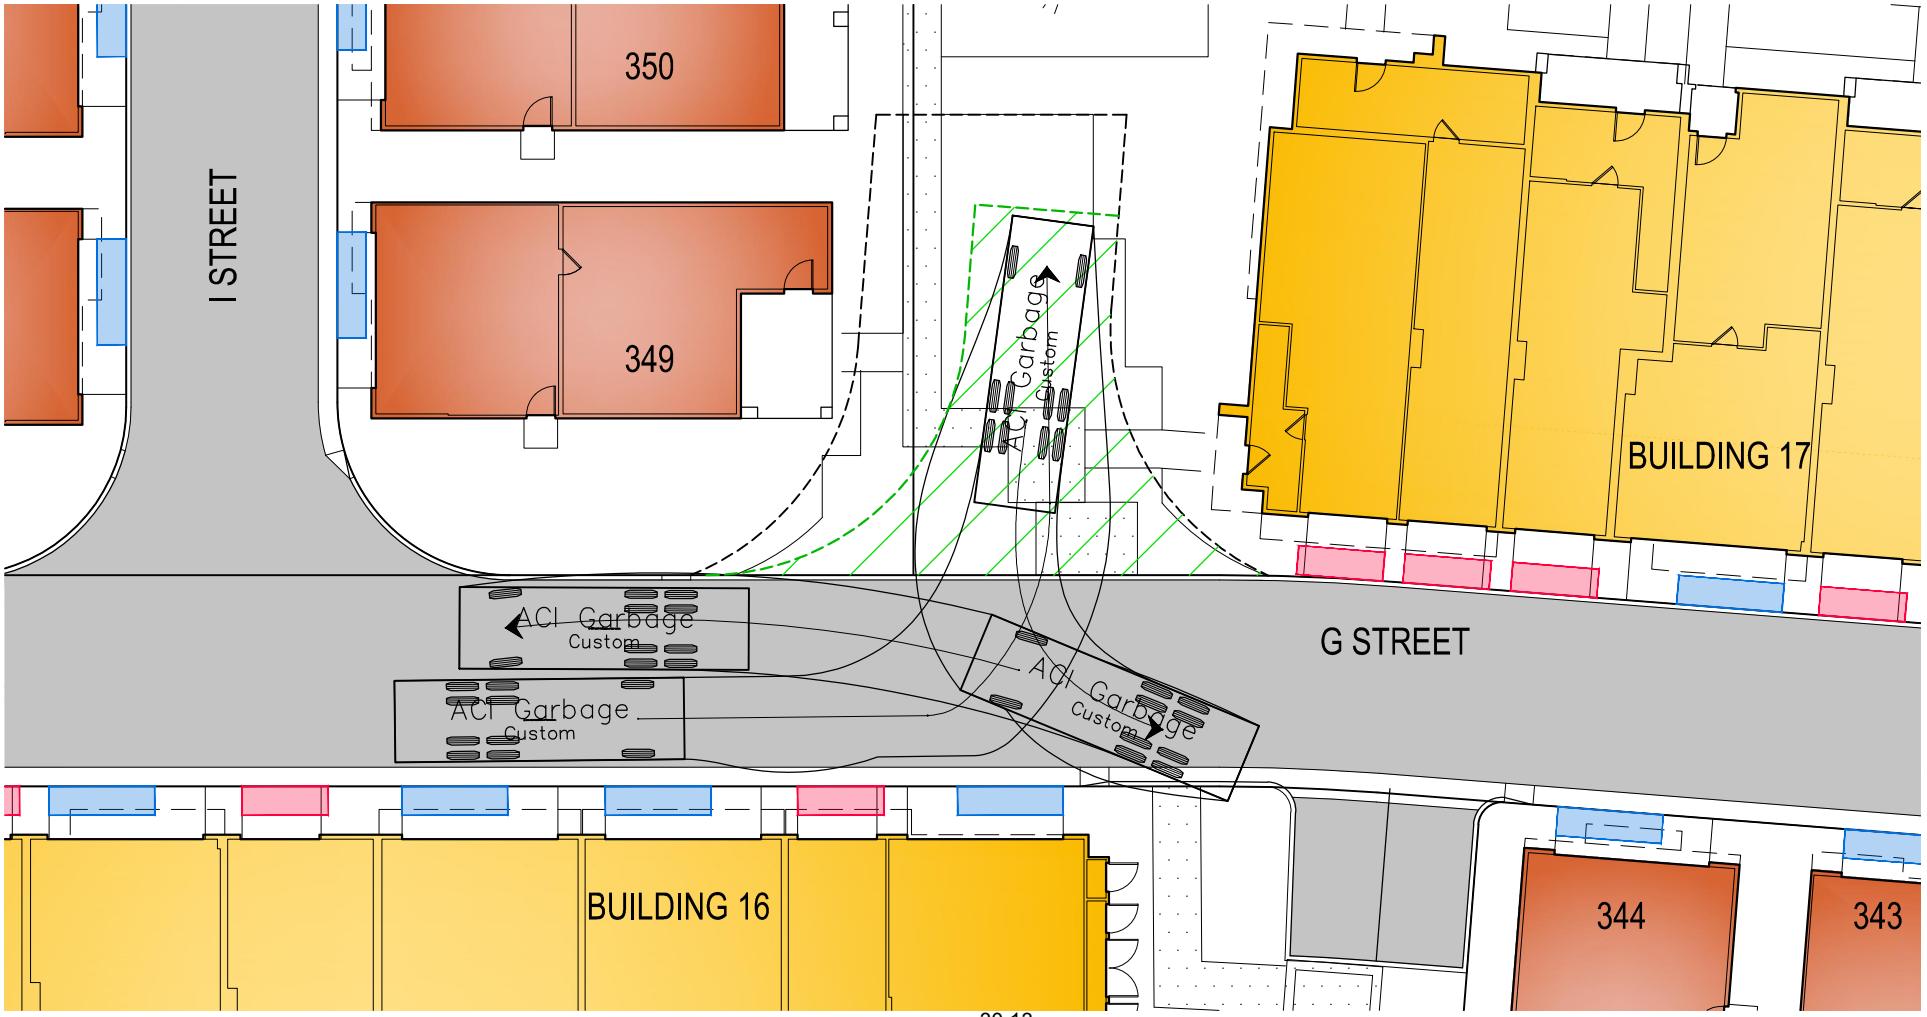

G ST TURNAROUND

ALAMEDA LANDING
WATERFRONT - BAY 37

CITY OF ALAMEDA ALAMEDA COUNTY CALIFORNIA


DATE: NOVEMBER 5, 2019 SCALE: 1" = 20'

LEGEND

TURN AROUND

9' TRASH RECEPTACLE ZONE
(SINGLE CAR DRIVEWAY APRON – 127 ZONES)

11' TRASH RECEPTACLE ZONE
(TYPICAL UNIT CONFIGURATION – 230 ZONES)

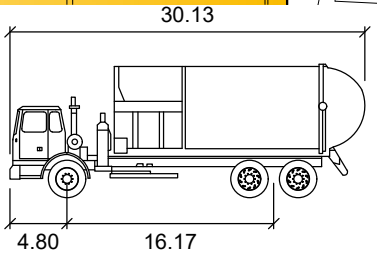


ACI Garbage

	feet
Width	: 8.50
Track	: 8.00
Lock to Lock Time	: 6.0
Steering Angle	: 36.7

cbg
CIVIL ENGINEERS ▪ SURVEYORS ▪ PLANNERS
SAN RAMON (925) 866-0322
SACRAMENTO (916) 375-1877
WWW.CBANDG.COM

11/5/2019 4:35 PM

G:\2022-010\ACAD\EXHIBITS\XB_TRASH RECEPTACLE PLAN.DWG

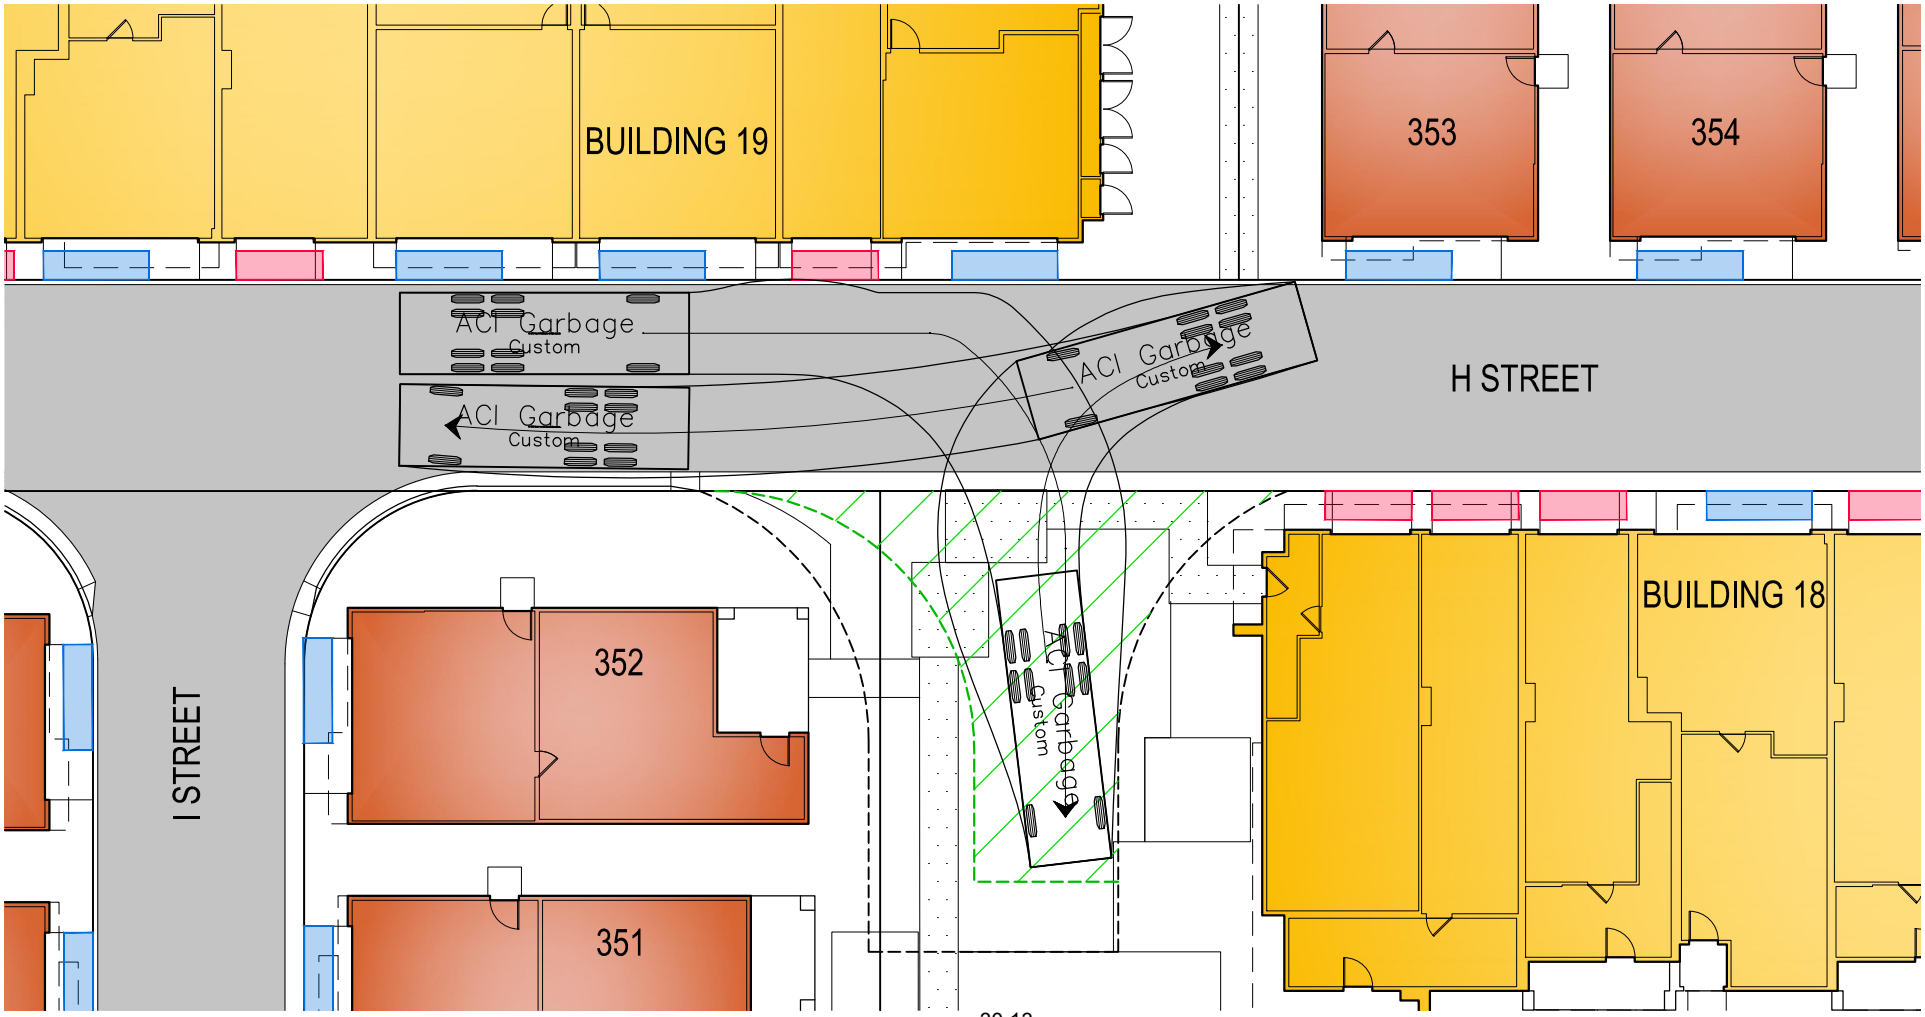

H ST TURNAROUND

ALAMEDA LANDING
WATERFRONT - BAY 37

CITY OF ALAMEDA ALAMEDA COUNTY CALIFORNIA


DATE: NOVEMBER 5, 2019 SCALE: 1" = 20'

LEGEND

TURN AROUND

9' TRASH RECEPTACLE ZONE
(SINGLE CAR DRIVEWAY APRON – 127 ZONES)

11' TRASH RECEPTACLE ZONE
(TYPICAL UNIT CONFIGURATION – 230 ZONES)

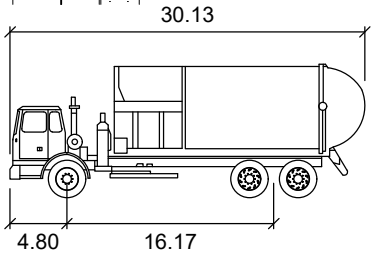

ACI Garbage

	feet
Width	: 8.50
Track	: 8.00
Lock to Lock Time	: 6.0
Steering Angle	: 36.7

cbg
CIVIL ENGINEERS ▪ SURVEYORS ▪ PLANNERS
SAN RAMON (925) 866-0322
SACRAMENTO (916) 375-1877
WWW.CBANDG.COM

11/5/2019 4:33 PM

G:\2022-010\ACAD\EXHIBITS\XB_TRASH RECEPTACLE PLAN.DWG