


Plot Plan - New

2694 BLANDING WAY
ALAMEDA, CALIFORNIA 94501

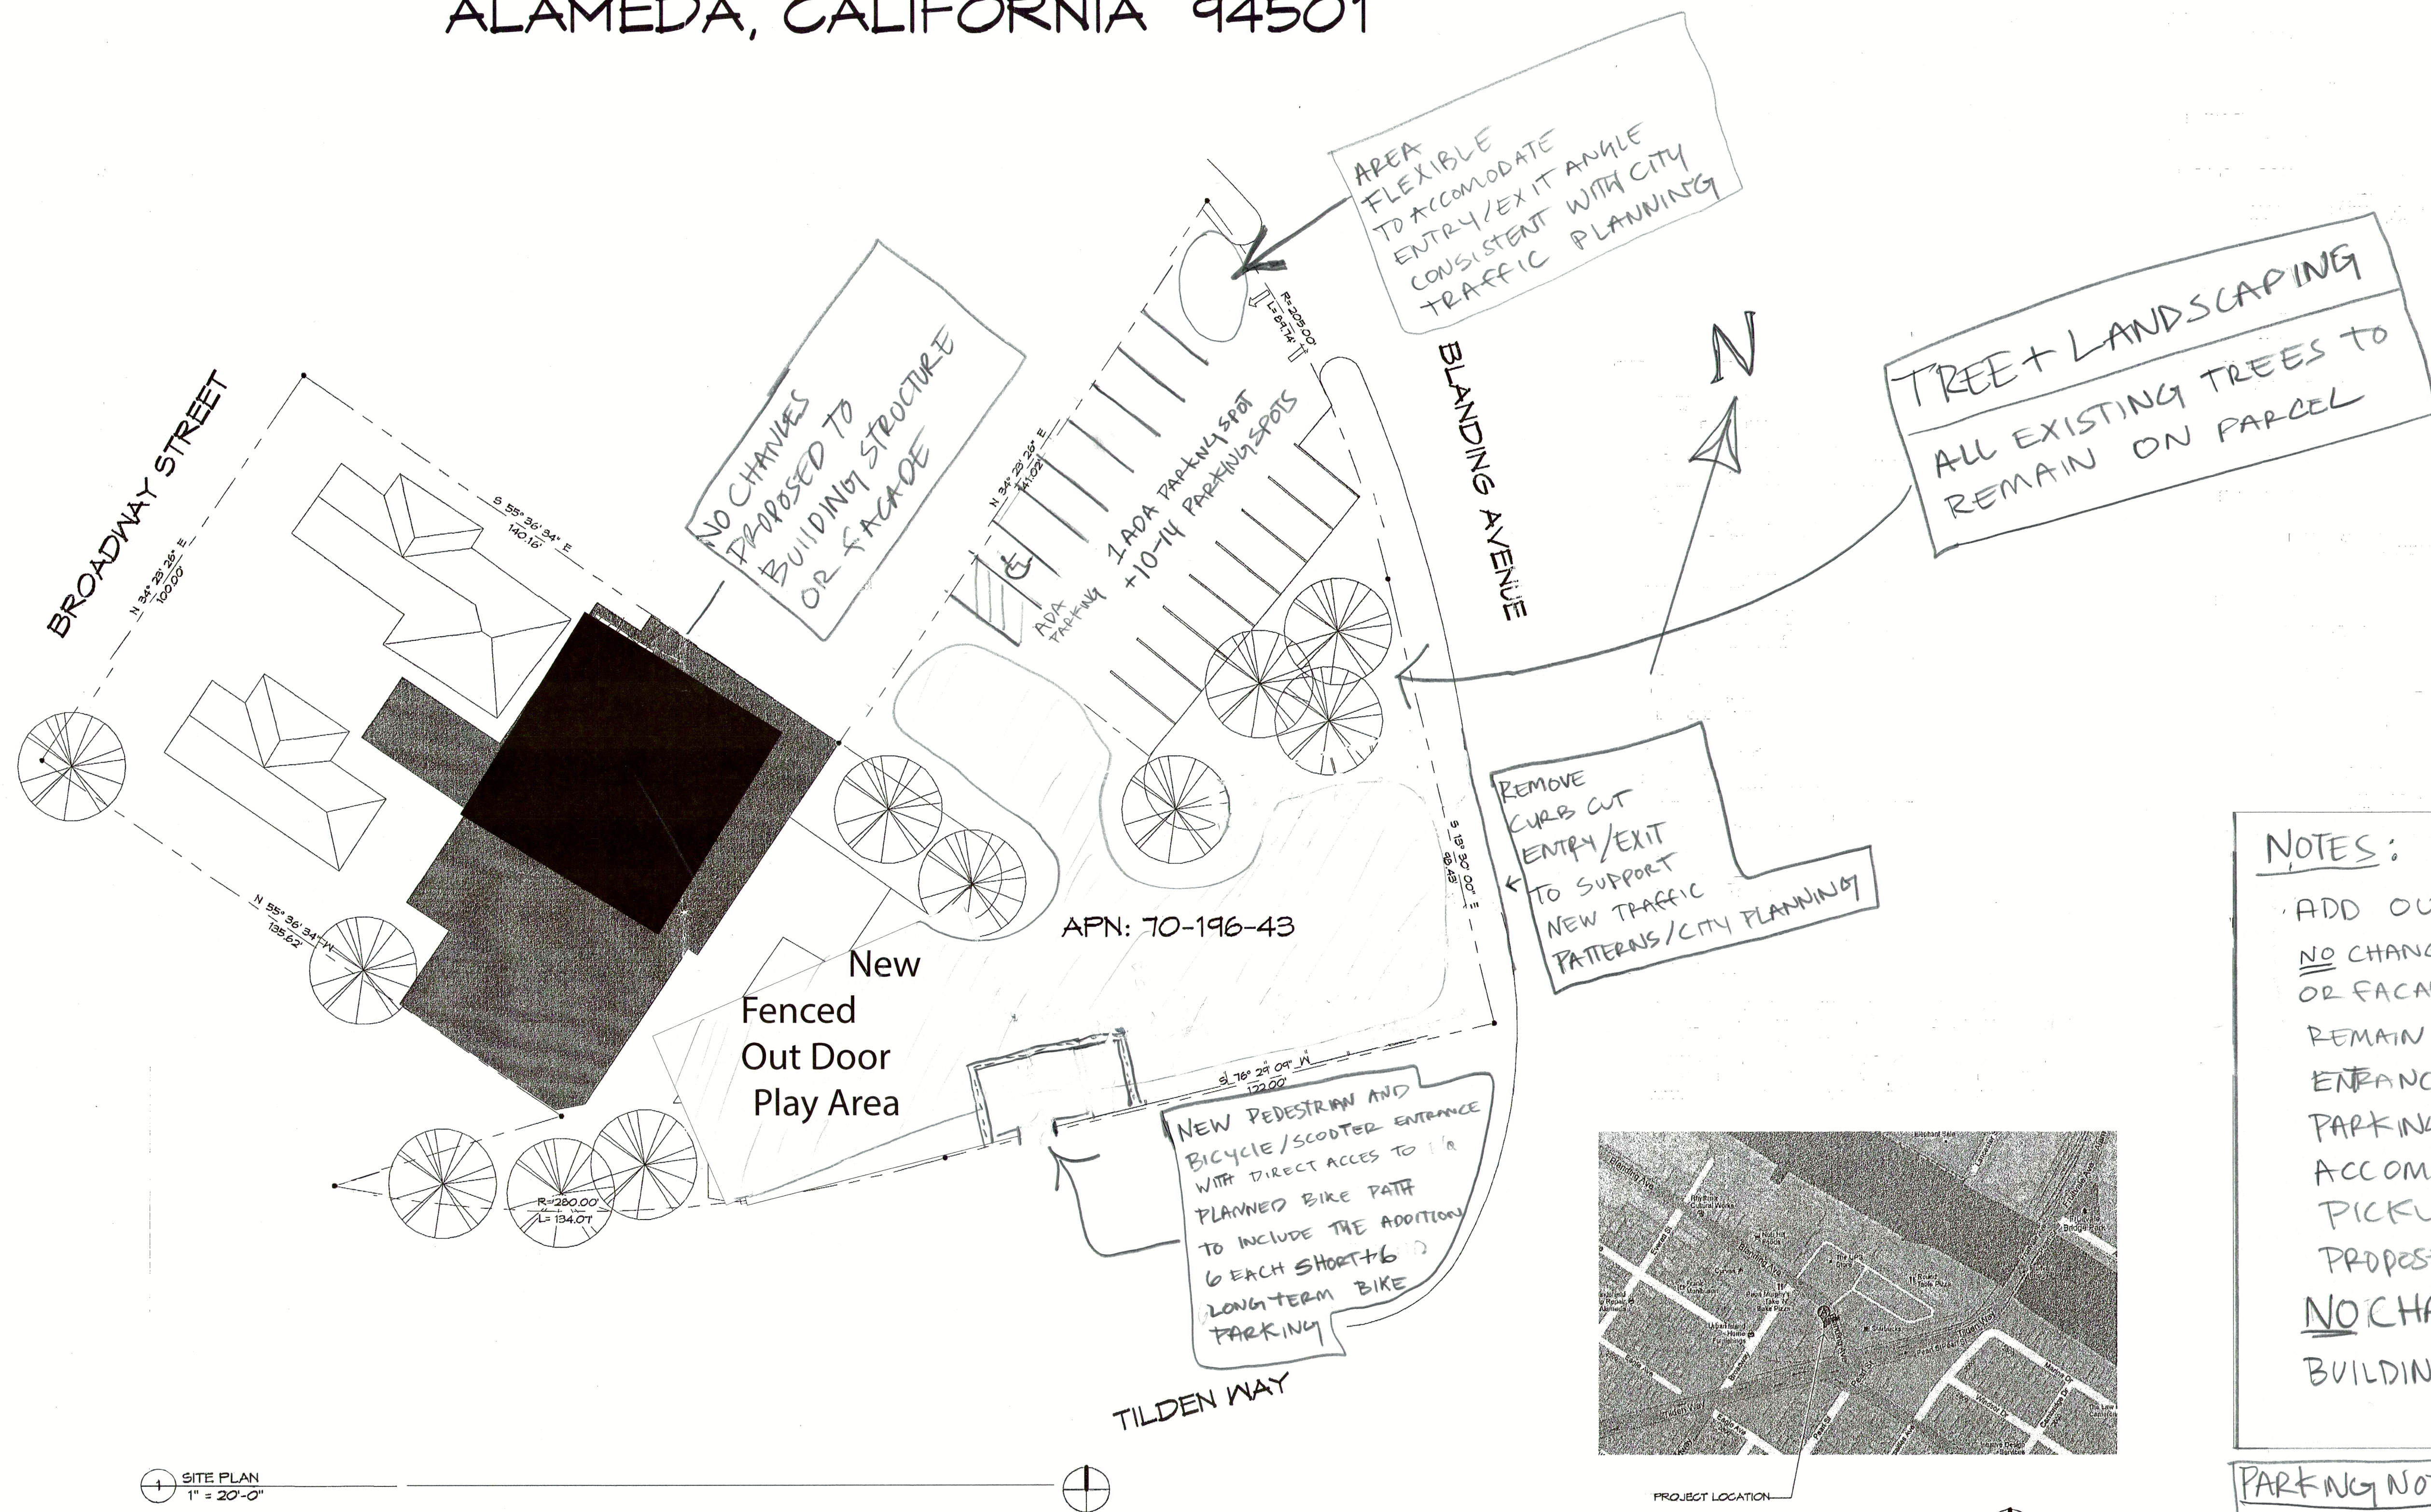

CONTACT
MALYKA
CHOP
(510)496-9660

SHEET

A 2