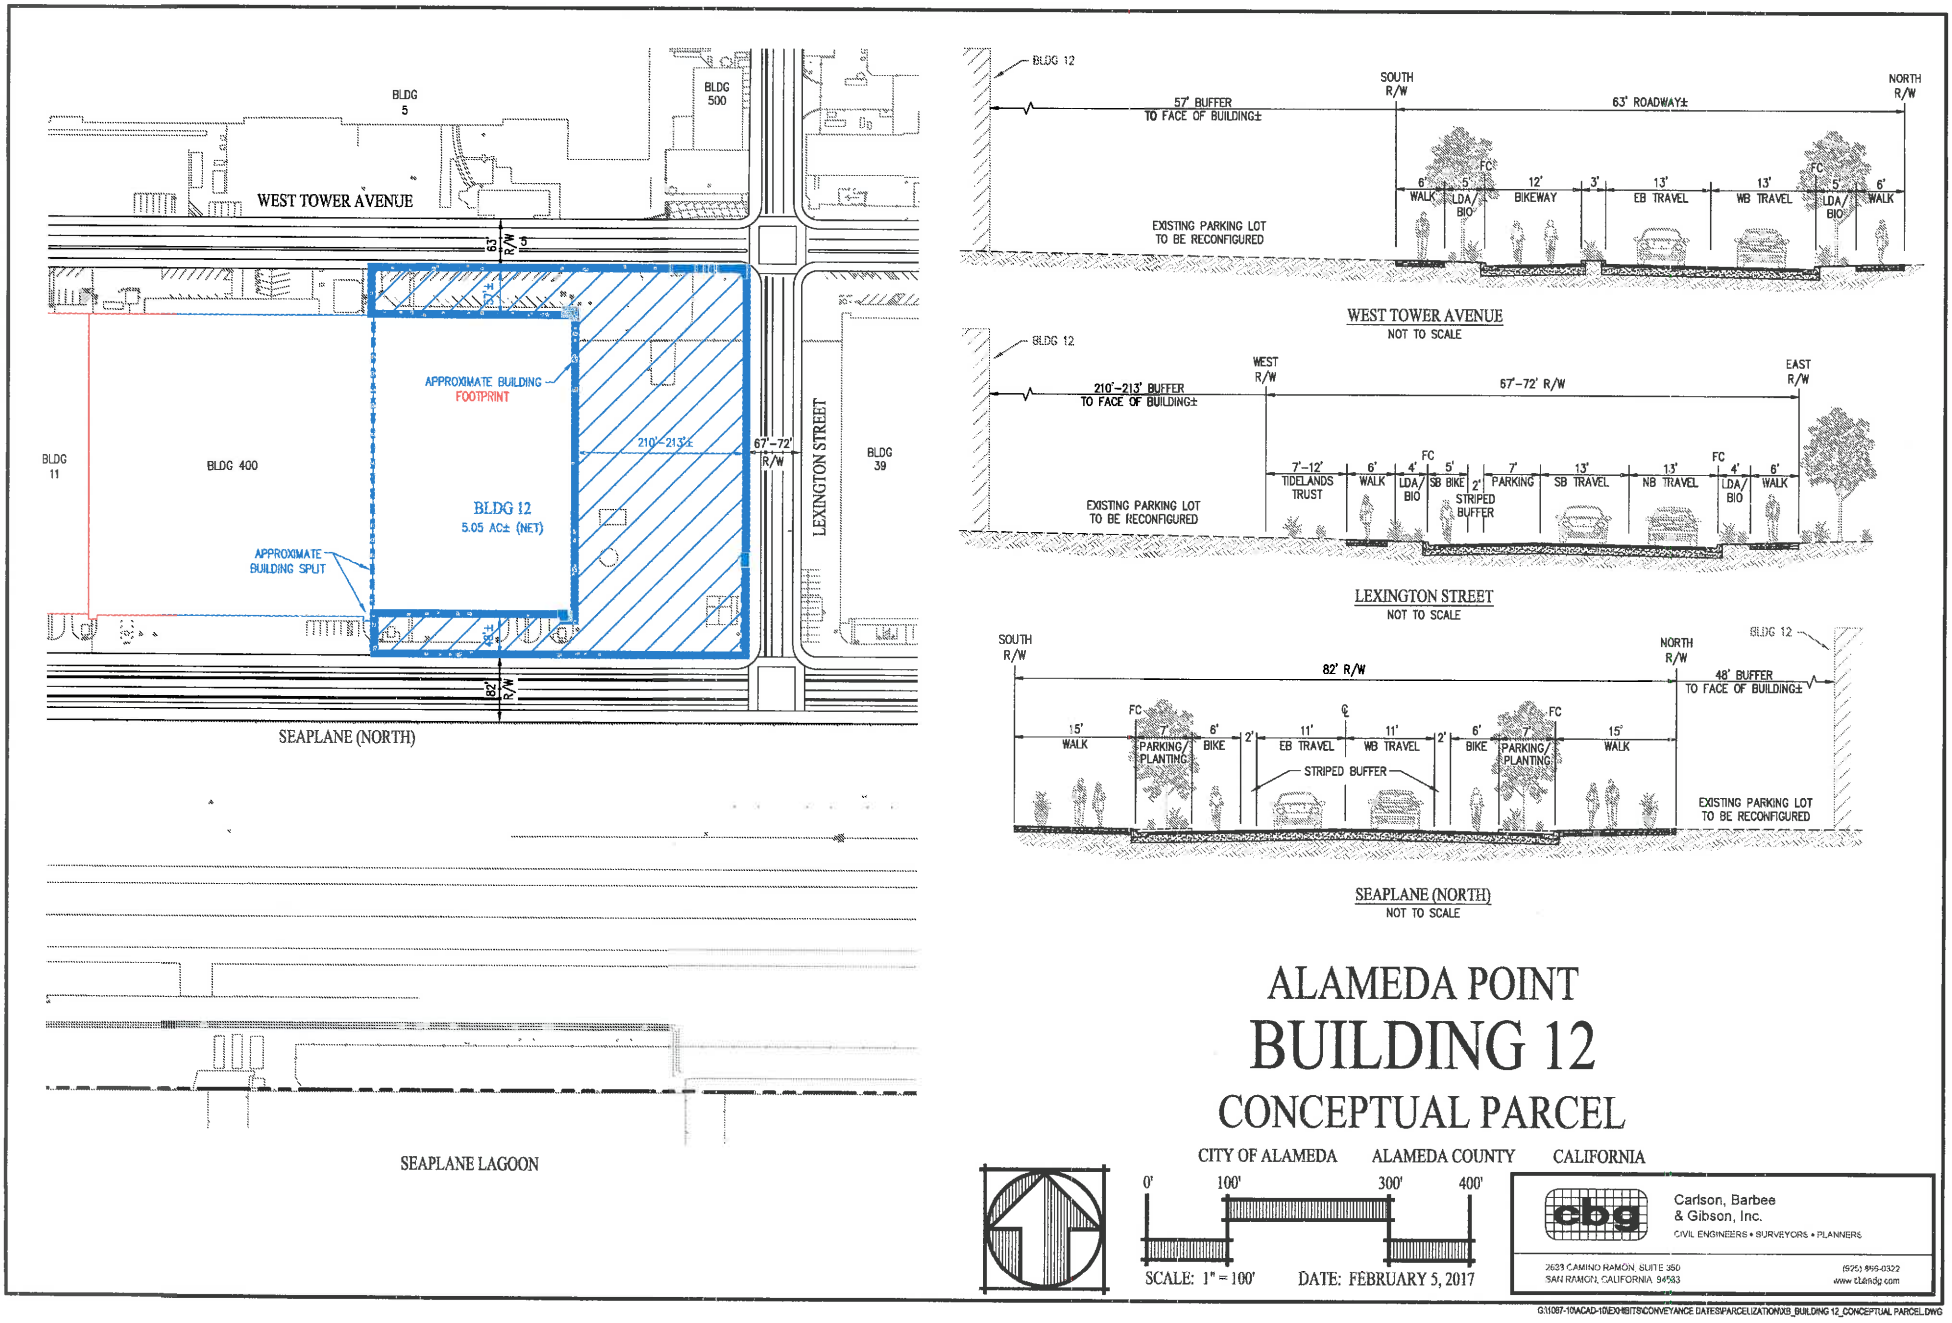Exhibit 3: Parking Area