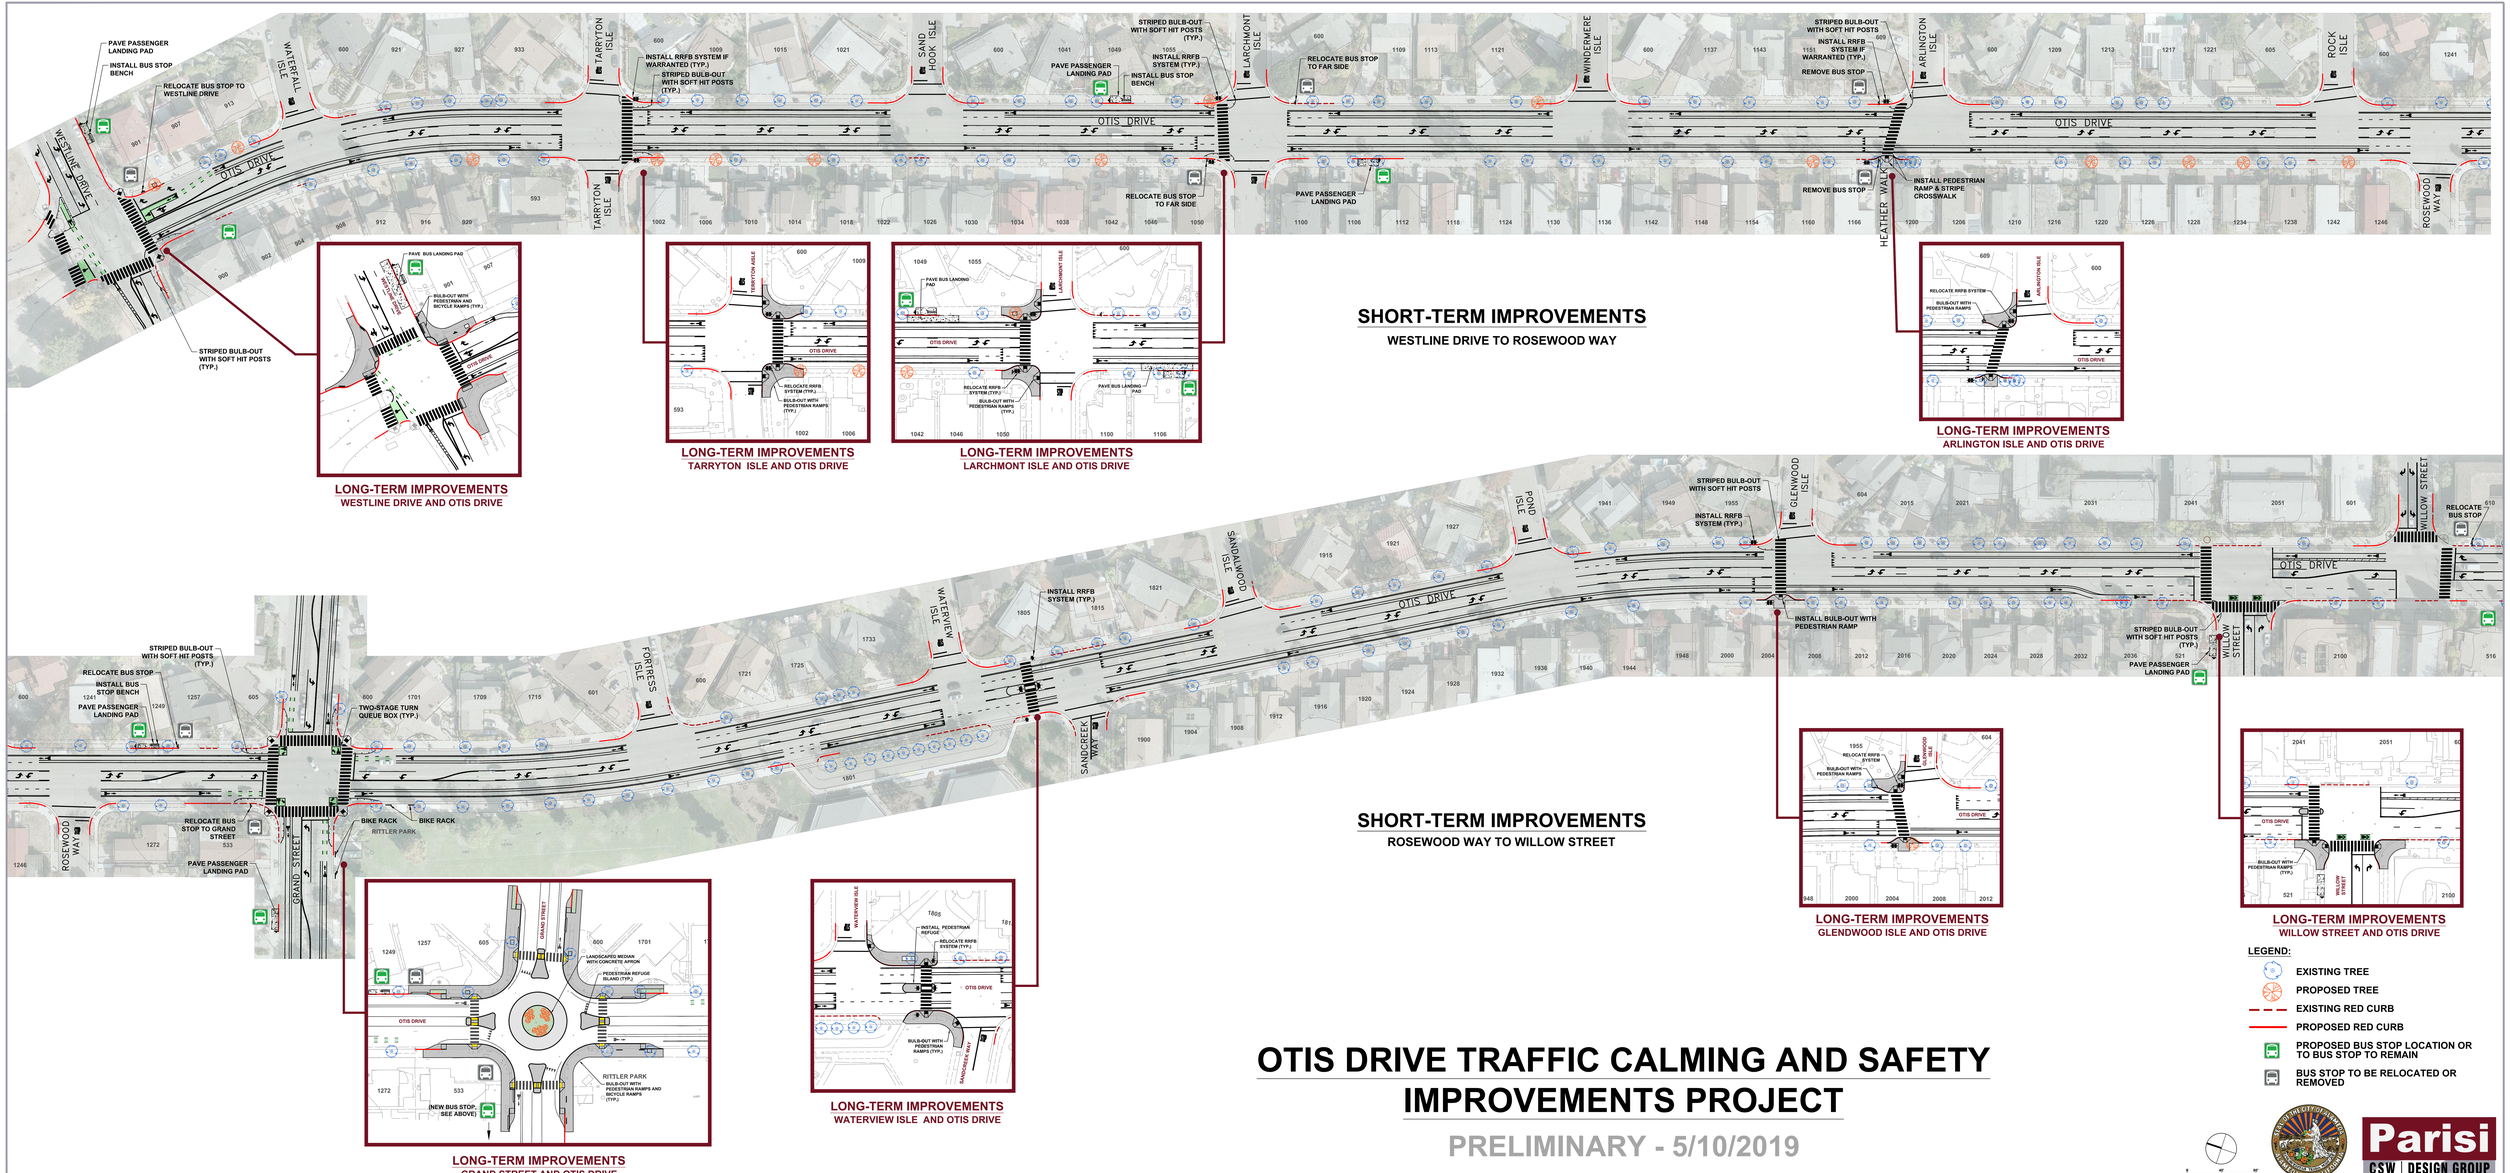

SHORT-TERM IMPROVEMENTS
WESTLINE DRIVE TO ROSEWOOD WAY

SHORT-TERM IMPROVEMENTS
ROSEWOOD WAY TO WILLOW STREET

LONG-TERM IMPROVEMENTS
WESTLINE DRIVE AND OTIS DRIVE

LONG-TERM IMPROVEMENTS
TARRYTON ISLE AND OTIS DRIVE

LONG-TERM IMPROVEMENTS
LARCHMONT ISLE AND OTIS DRIVE

LONG-TERM IMPROVEMENTS
ARLINGTON ISLE AND OTIS DRIVE

LONG-TERM IMPROVEMENTS
GLENDWOOD ISLE AND OTIS DRIVE

LONG-TERM IMPROVEMENTS
WILLOW STREET AND OTIS DRIVE

LONG-TERM IMPROVEMENTS
GRAND STREET AND OTIS DRIVE

LONG-TERM IMPROVEMENTS
WATERVIEW ISLE AND OTIS DRIVE

LEGEND:
- EXISTING TREE
- PROPOSED TREE
- EXISTING RED CURB
- PROPOSED RED CURB
- PROPOSED BUS STOP LOCATION OR TO BUS STOP TO REMAIN
- BUS STOP TO BE RELOCATED OR REMOVED

OTIS DRIVE TRAFFIC CALMING AND SAFETY IMPROVEMENTS PROJECT

PRELIMINARY - 5/10/2019

Parisi
CSW | DESIGN GROUP