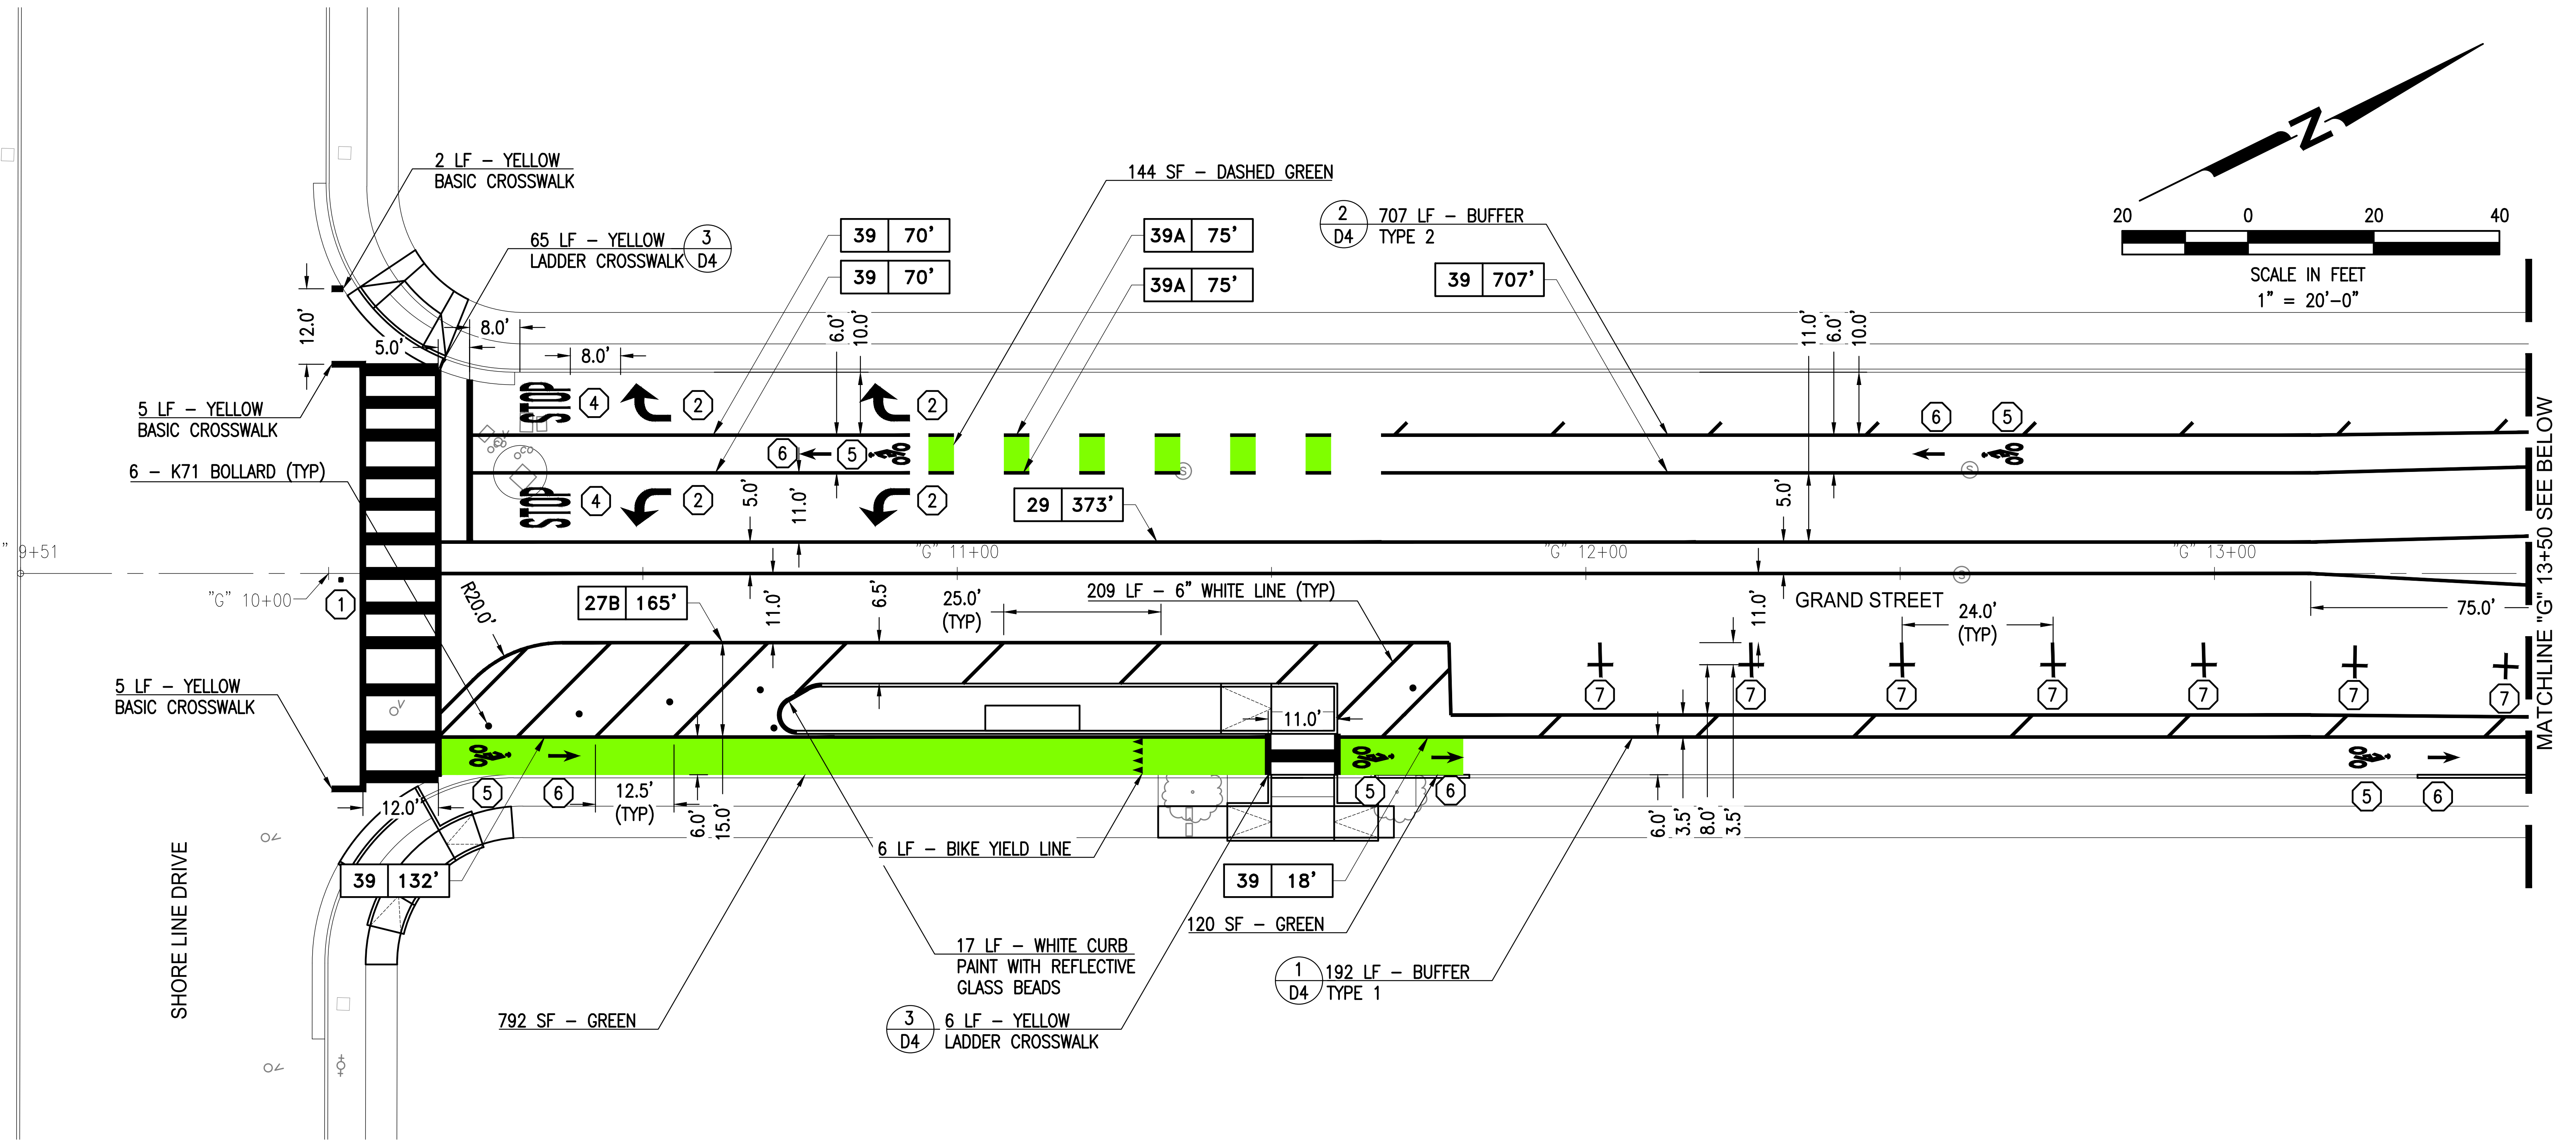

NOTES:

1. FOR GENERAL NOTES, LEGEND AND ABBREVIATIONS, SEE SHEET 2.
2. CONTRACTOR SHALL REMOVE "BIKE ROUTE" (D11–1) SIGNAGE ALONG GRAND STREET.

KEYNOTES:

①	INSTALL FIRE HYDRANT BLUE MARKER
②	INSTALL CALTRANS "TYPE IV" ARROW
③	INSTALL CALTRANS "TYPE VII" ARROW
④	INSTALL CALTRANS PAVEMENT MARKING "STOP"
⑤	INSTALL CALTRANS BIKE LANE SYMBOL WITH PERSON
⑥	INSTALL CALTRANS BIKE LANE ARROW
⑦	INSTALL PARKING "T"; SEE DETAIL 4/D4
⑧	INSTALL CALTRANS ISA MARKING

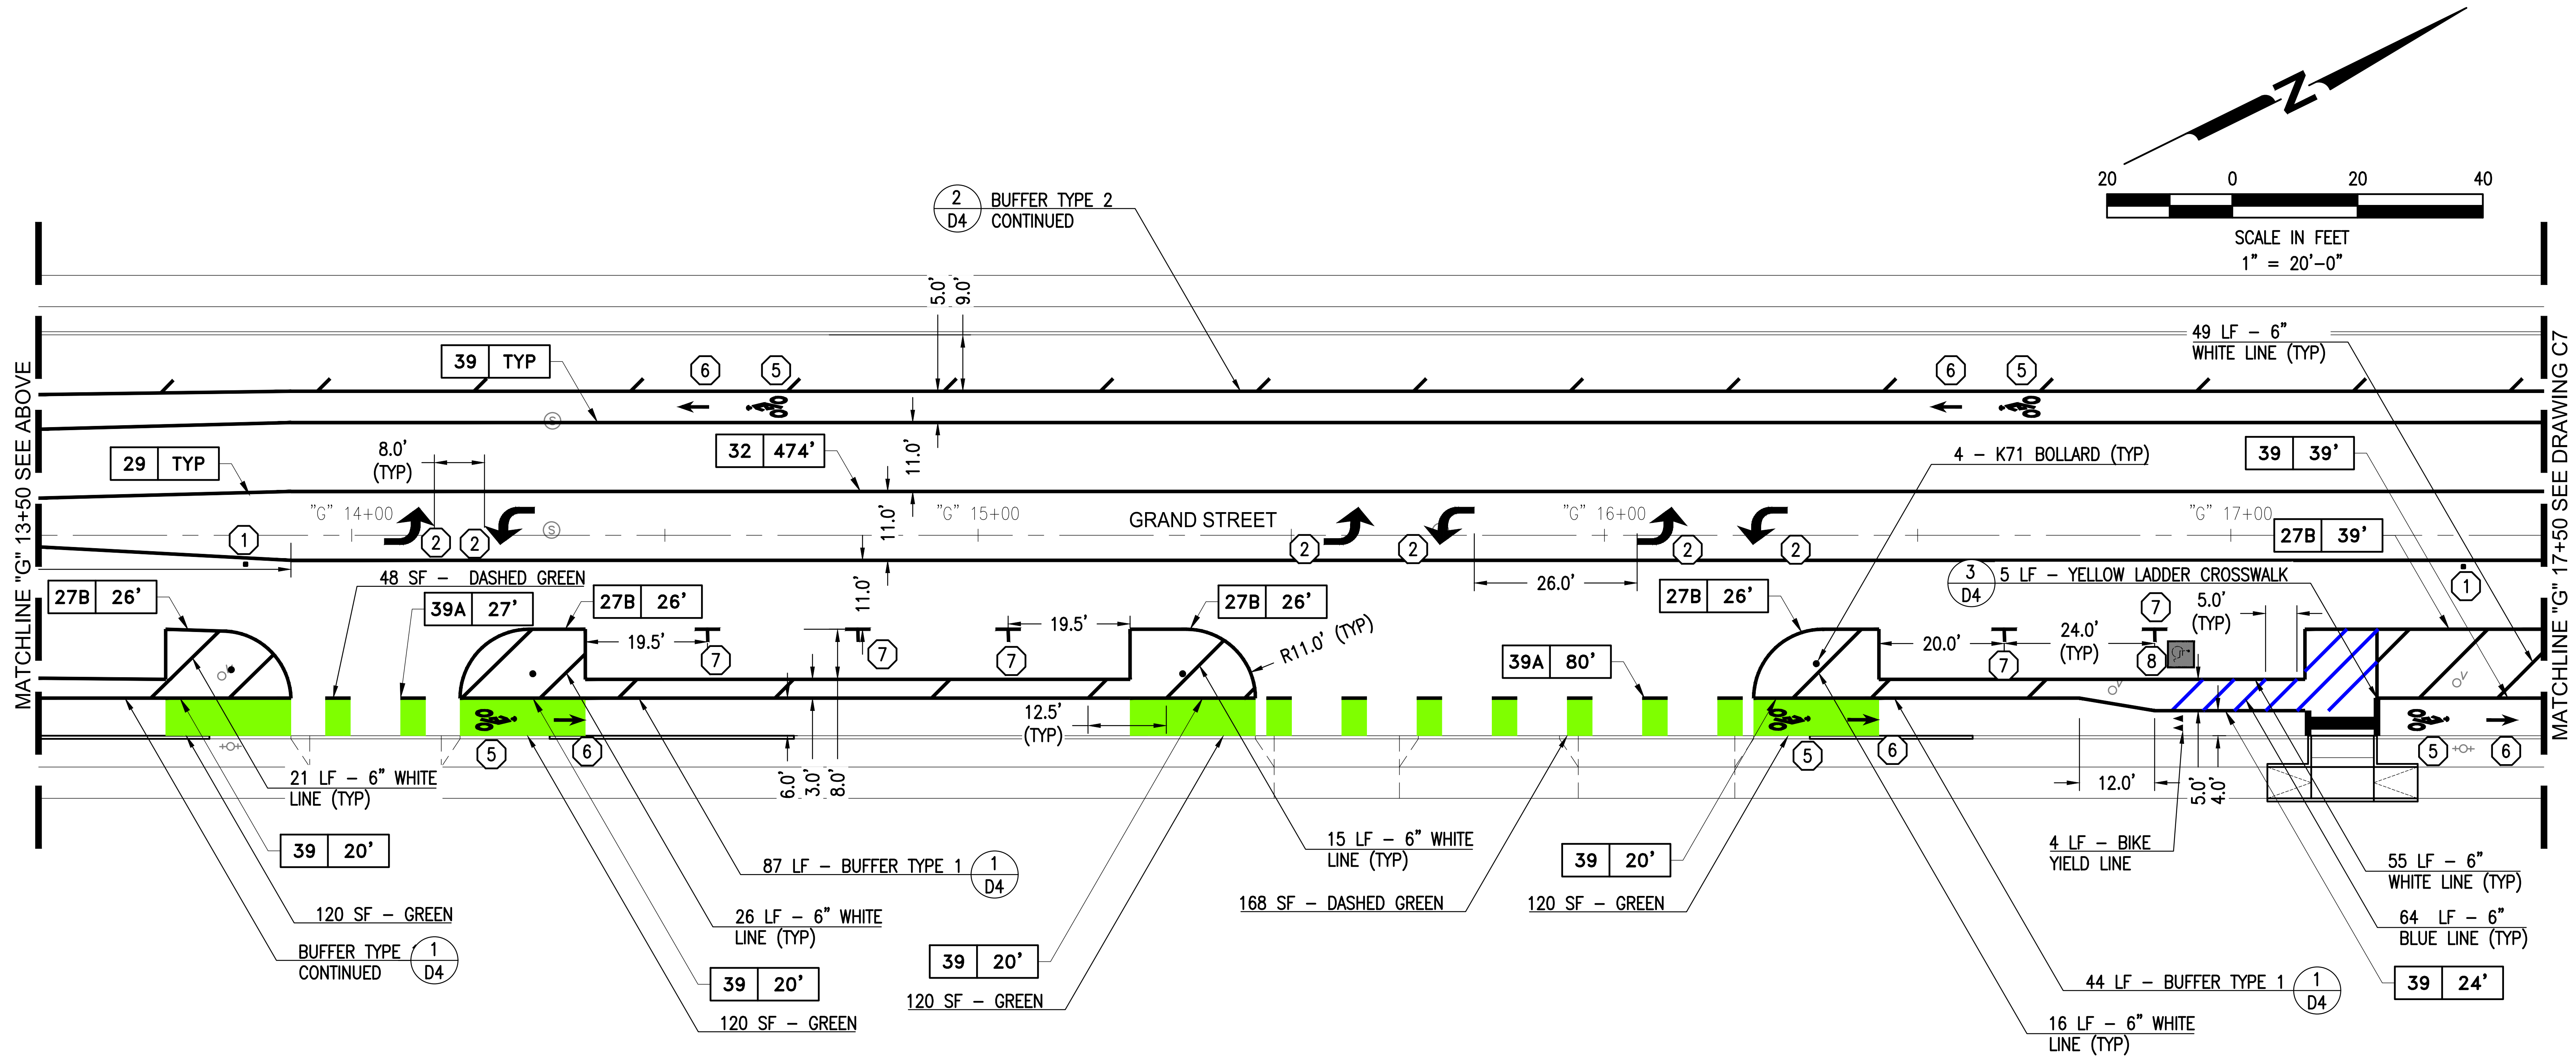

65% SUBMITTAL
PRELIMINARY
FOR REVIEW
NOT FOR CONSTRUCTION
DATE: 11/05/2021

811
Know what's below.
Call before you dig.

NCE
501 Canal Blvd., Suite I
Richmond, Ca. 94804
(510) 215-3620 * Fax (510) 215-2898

RYAN MCCLAIN
No. 67002
Exp. 9/30/20
CIVIL
DRAFT

JOHN RYAN SHAFER
NO. C 62349
EXP. 09/30/21
CIVIL
DRAFT

GRAND STREET OBAG 2 REHABILITATION

OWNER

950 W MALL SQUARE
ALAMEDA, CA. 94501

NO.	DATE	DESCRIPTION

PROJECT NO:	773.10.55
DESIGNED BY:	SD
DRAWN BY:	AP, SD
CHECKED BY: FH	DATE: 11/02/2021
DATE:	11/05/2021

SHEET TITLE

STRIPING GRAND STREET "G" 9+51 TO "G" 17+50

DRAWING
C6

SHEET 9 OF 19

File: P:\Active Projects\Alameda -773\773.10.55 - Grand Street OBAG 2 Rehabilitation\CAD\Sheets\09 C6 - Striping Grand Street.dwg | Layout: C6 | Printed Nov 07, 2021 @ 8:22pm | ID.SD.22.0s (LMS Tech)

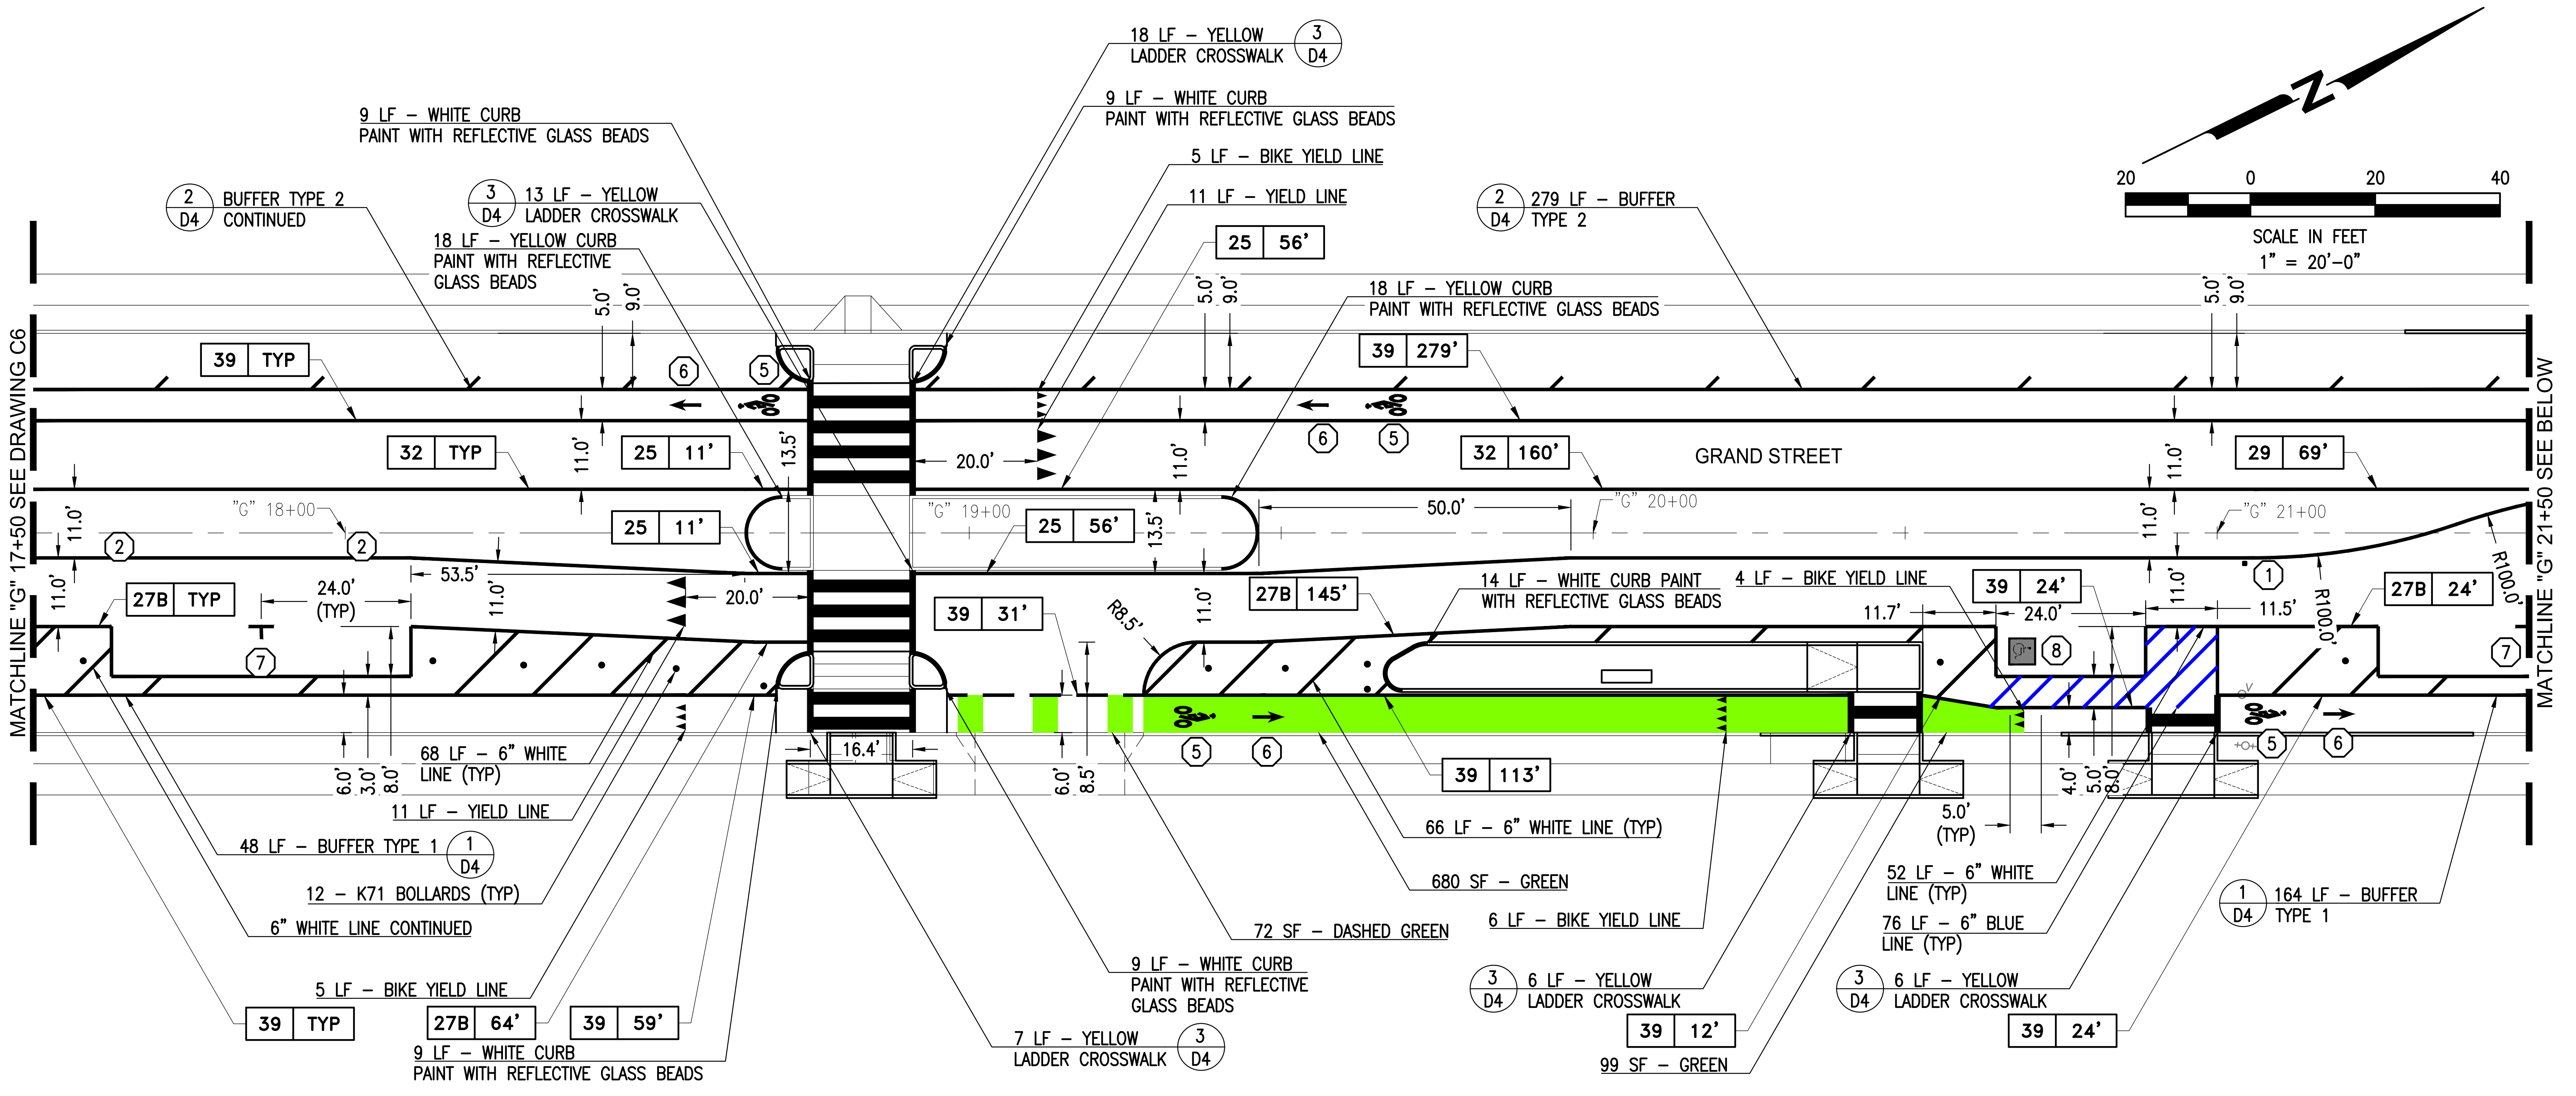
18 LF – YELLOW LADDER CROSSWALK 3/D4
9 LF – WHITE CURB PAINT WITH REFLECTIVE GLASS BEADS
9 LF – WHITE CURB PAINT WITH REFLECTIVE GLASS BEADS
5 LF – BIKE YIELD LINE
2/D4 BUFFER TYPE 2 CONTINUED
3/D4 13 LF – YELLOW LADDER CROSSWALK
11 LF – YIELD LINE
18 LF – YELLOW CURB PAINT WITH REFLECTIVE GLASS BEADS
2/D4 279 LF – BUFFER TYPE 2
25 56'
18 LF – YELLOW CURB PAINT WITH REFLECTIVE GLASS BEADS
39 279'
39 TYP
32 TYP
25 11'
25 11'
25 56'
32 160'
GRAND STREET
29 69'
"G" 18+00
"G" 19+00
"G" 20+00
"G" 21+00
MATCHLINE "G" 17+50 SEE DRAWING C6
MATCHLINE "G" 21+50 SEE BELOW
27B TYP
24.0' (TYP)
53.5'
20.0'
20.0'
50.0'
39 31'
R8.5'
27B 145'
14 LF – WHITE CURB PAINT WITH REFLECTIVE GLASS BEADS
4 LF – BIKE YIELD LINE
39 24'
11.7'
24.0'
11.5'
R100.0'
R100.0'
27B 24'
16.4'
39 113'
5.0' (TYP)
68 LF – 6" WHITE LINE (TYP)
11 LF – YIELD LINE
48 LF – BUFFER TYPE 1 1/D4
12 – K71 BOLLARDS (TYP)
6" WHITE LINE CONTINUED
66 LF – 6" WHITE LINE (TYP)
680 SF – GREEN
72 SF – DASHED GREEN
6 LF – BIKE YIELD LINE
52 LF – 6" WHITE LINE (TYP)
76 LF – 6" BLUE LINE (TYP)
1/D4 164 LF – BUFFER TYPE 1
5 LF – BIKE YIELD LINE
39 TYP
27B 64'
39 59'
9 LF – WHITE CURB PAINT WITH REFLECTIVE GLASS BEADS
9 LF – WHITE CURB PAINT WITH REFLECTIVE GLASS BEADS
7 LF – YELLOW LADDER CROSSWALK 3/D4
3/D4 6 LF – YELLOW LADDER CROSSWALK
39 12'
99 SF – GREEN
3/D4 6 LF – YELLOW LADDER CROSSWALK
39 24'
20 0 20 40
SCALE IN FEET 1" = 20'–0"
N

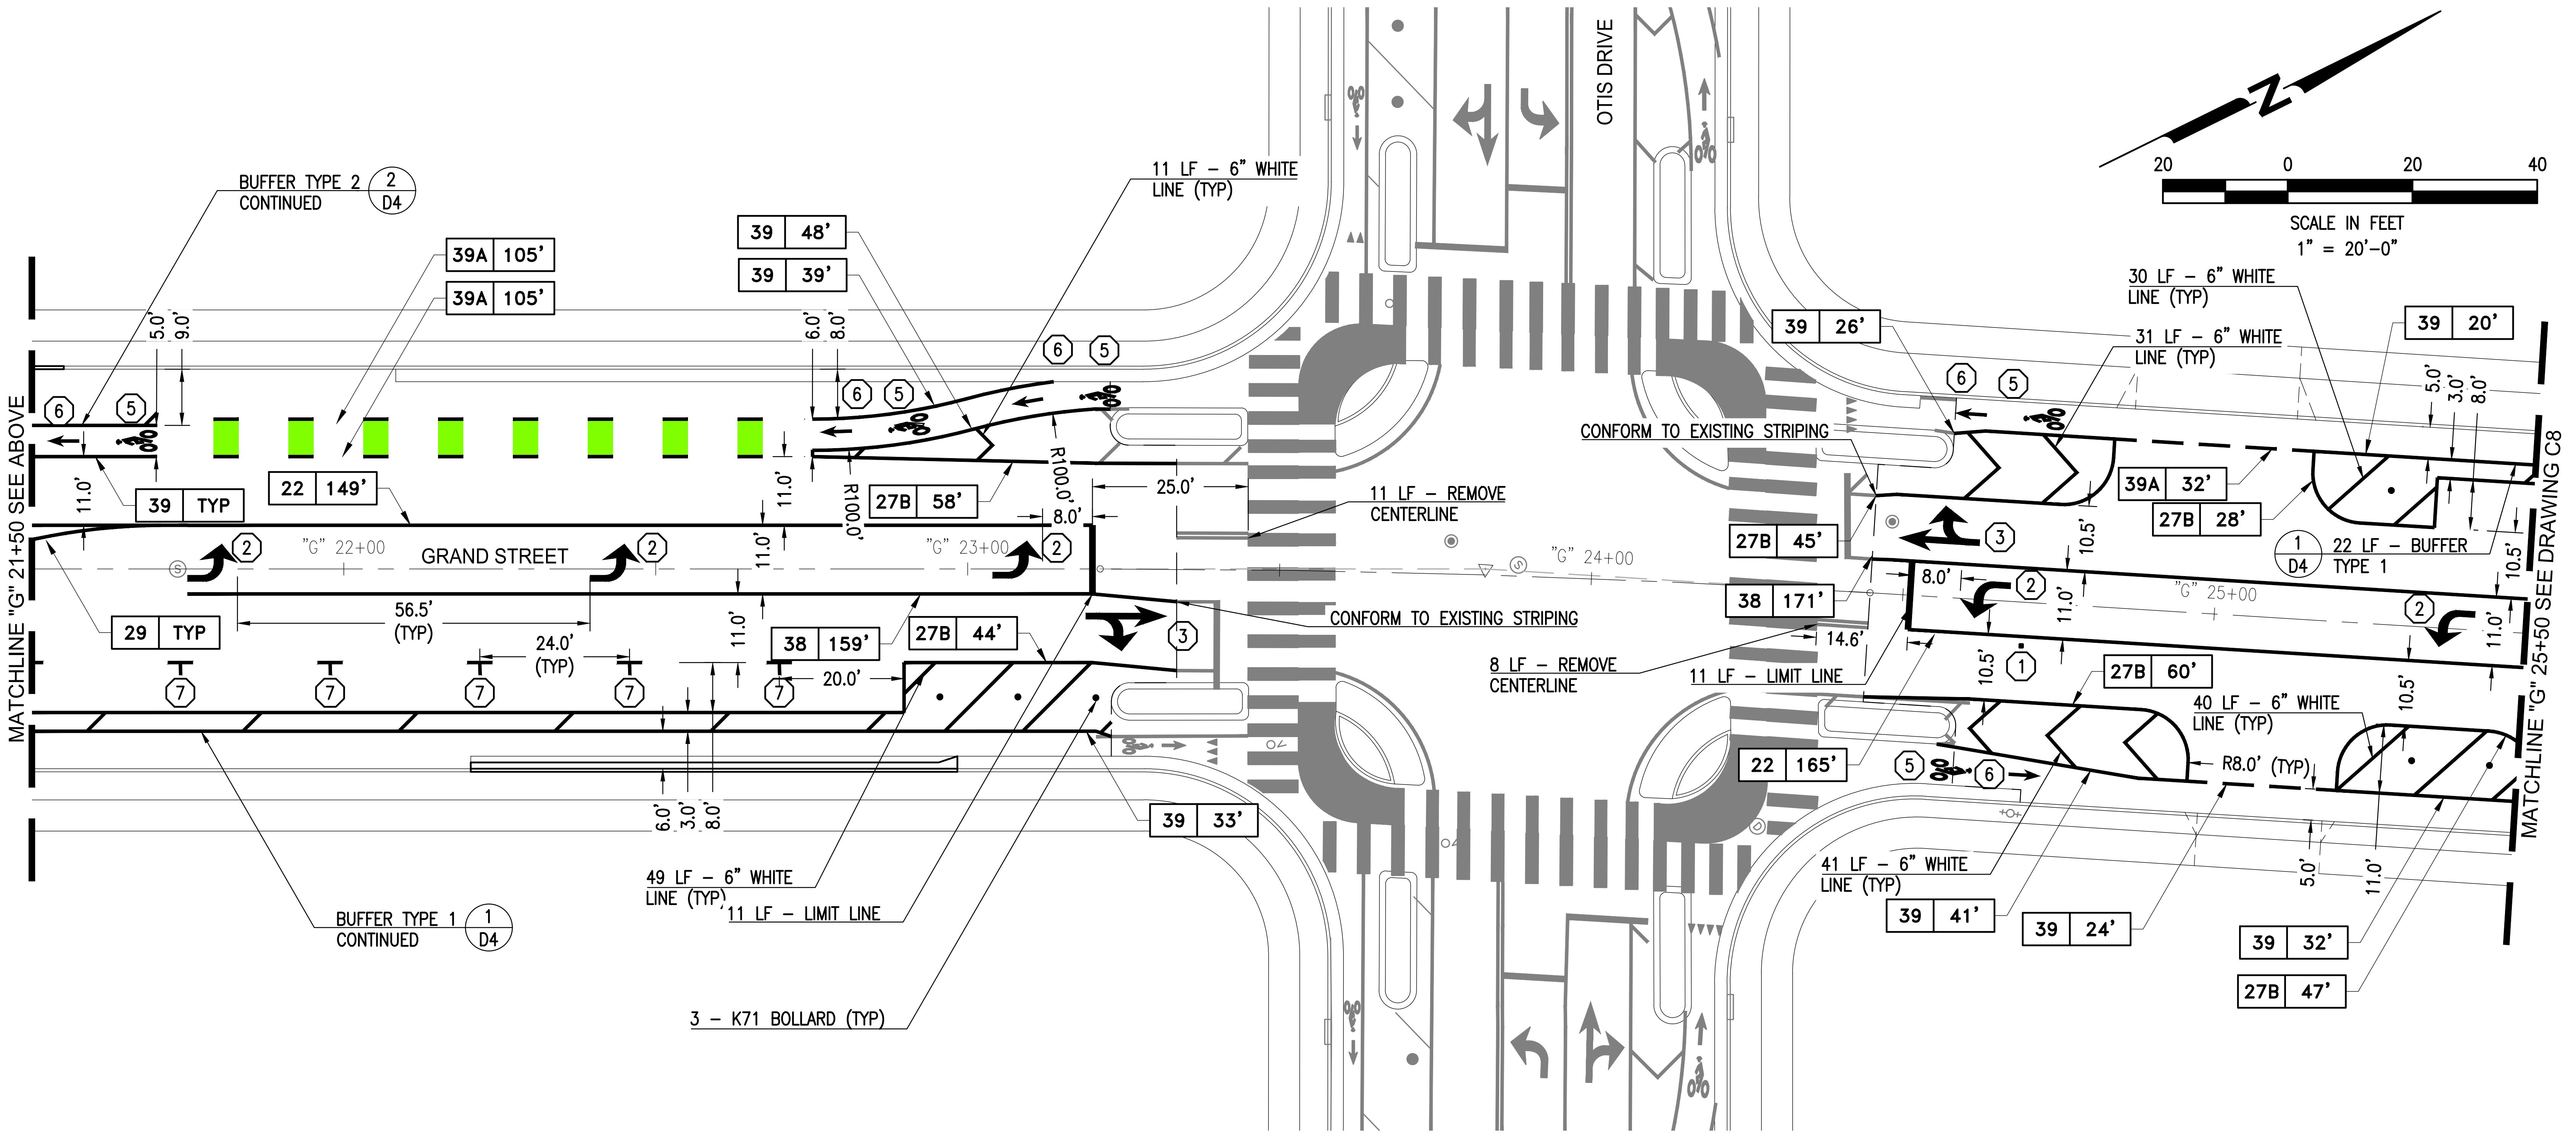
OTIS DRIVE
BUFFER TYPE 2 CONTINUED 2/D4
39A 105'
39A 105'
39 48'
39 39'
11 LF – 6" WHITE LINE (TYP)
MATCHLINE "G" 21+50 SEE ABOVE
39 TYP
22 149'
27B 58'
R100.0'
R100.0'
25.0'
8.0'
GRAND STREET
"G" 22+00
"G" 23+00
"G" 24+00
"G" 25+00
29 TYP
56.5' (TYP)
24.0' (TYP)
20.0'
38 159'
27B 44'
39 33'
11 LF – REMOVE CENTERLINE
CONFORM TO EXISTING STRIPING
CONFORM TO EXISTING STRIPING
8 LF – REMOVE CENTERLINE
11 LF – LIMIT LINE
39 26'
27B 45'
38 171'
14.6'
22 165'
30 LF – 6" WHITE LINE (TYP)
31 LF – 6" WHITE LINE (TYP)
39 20'
39A 32'
27B 28'
1/D4 22 LF – BUFFER TYPE 1
27B 60'
40 LF – 6" WHITE LINE (TYP)
R8.0' (TYP)
41 LF – 6" WHITE LINE (TYP)
39 41'
39 24'
39 32'
27B 47'
MATCHLINE "G" 25+50 SEE DRAWING C8
BUFFER TYPE 1 CONTINUED 1/D4
49 LF – 6" WHITE LINE (TYP)
11 LF – LIMIT LINE
3 – K71 BOLLARD (TYP)
20 0 20 40
SCALE IN FEET 1" = 20'–0"
N

NOTES:

1. FOR GENERAL NOTES, LEGEND AND ABBREVIATIONS, SEE SHEET 2.
2. CONTRACTOR SHALL REMOVE "BIKE ROUTE" (D11–1) SIGNAGE ALONG GRAND STREET.

KEYNOTES:

① INSTALL FIRE HYDRANT BLUE MARKER
② INSTALL CALTRANS "TYPE IV" ARROW
③ INSTALL CALTRANS "TYPE VII" ARROW
④ INSTALL CALTRANS PAVEMENT MARKING "STOP"
⑤ INSTALL CALTRANS BIKE LANE SYMBOL WITH PERSON
⑥ INSTALL CALTRANS BIKE LANE ARROW
⑦ INSTALL PARKING "T"; SEE DETAIL 4/D4
⑧ INSTALL CALTRANS ISA MARKING

65% SUBMITTAL
PRELIMINARY
FOR REVIEW
NOT FOR CONSTRUCTION
DATE: 11/05/2021

811
Know what's below.
Call before you dig.

NCE
501 Canal Blvd., Suite I
Richmond, Ca. 94804
(510) 215-3620 * Fax (510) 215-2898

RYAN MCCLAIN
No. 67002
Exp. 9/30/20
CIVIL
DRAFT

JOHN RYAN SHAFER
NO. C 62349
EXP. 09/30/21
CIVIL
DRAFT

GRAND STREET OBAG 2 REHABILITATION

OWNER

950 W MALL SQUARE
ALAMEDA, CA. 94501

NO.	DATE	DESCRIPTION

PROJECT NO: 773.10.55
DESIGNED BY: SD
DRAWN BY: AP, SD
CHECKED BY: FH DATE: 11/02/2021
DATE: 11/05/2021

SHEET TITLE

STRIPING GRAND STREET "G" 17+50 TO "G" 25+50

DRAWING
C7

SHEET 10 OF 19

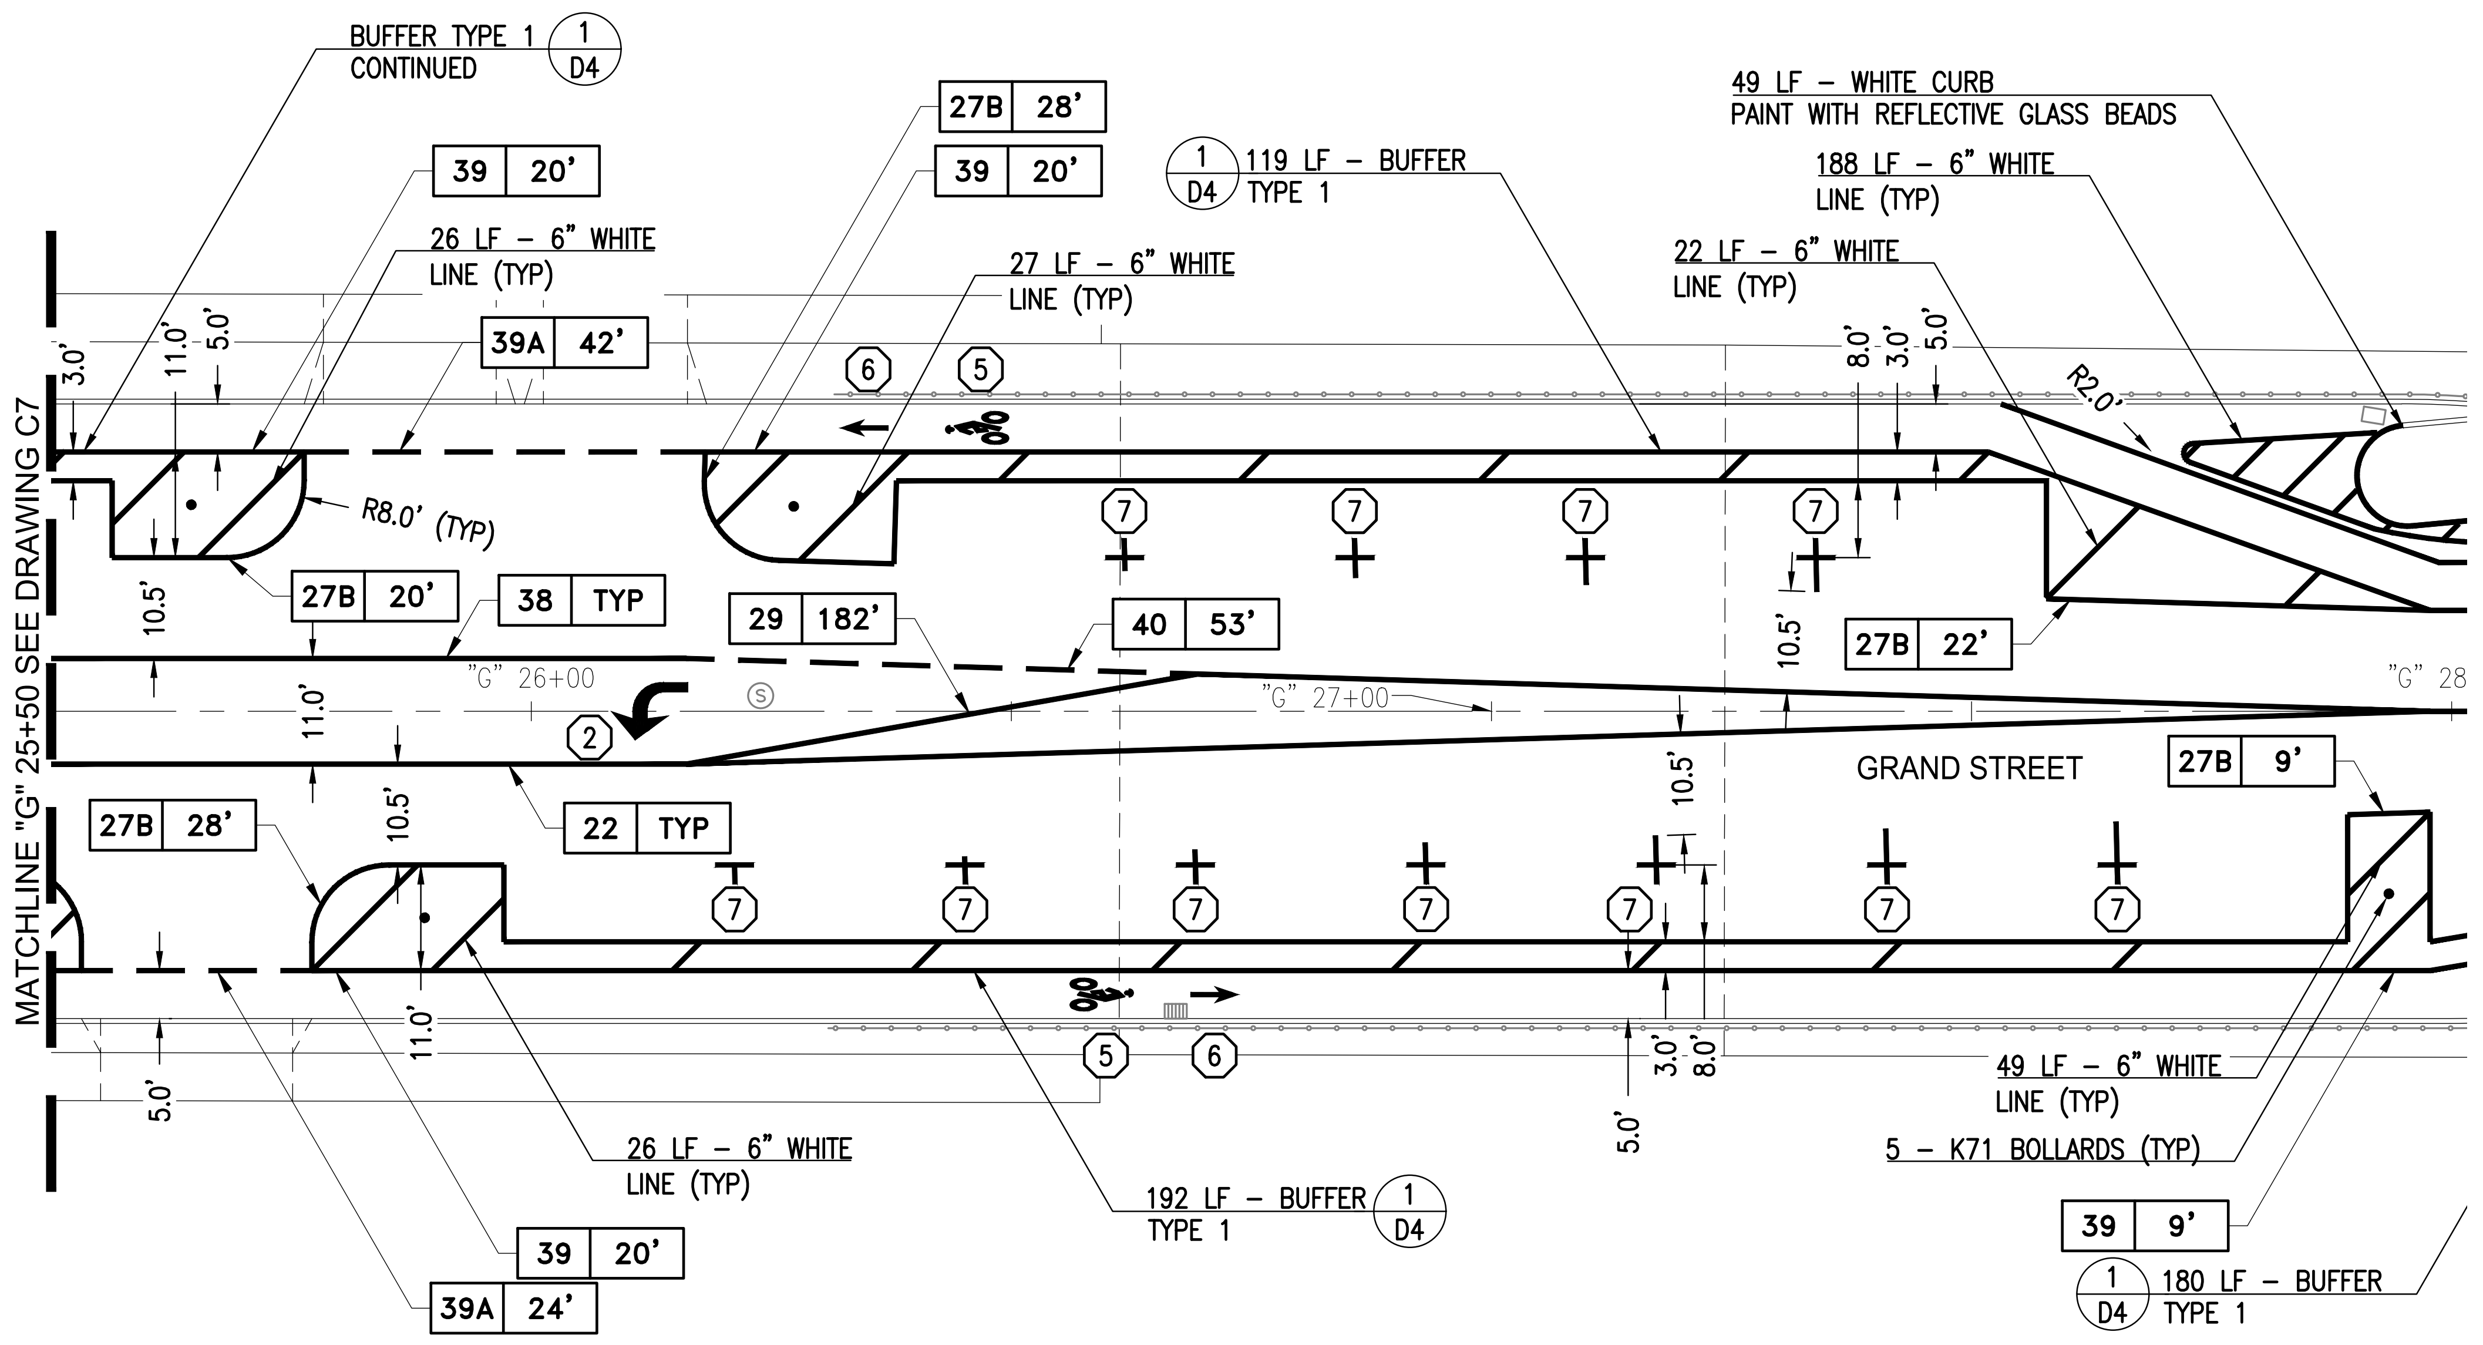

NOTES:

1. FOR GENERAL NOTES, LEGEND AND ABBREVIATIONS, SEE SHEET 2.
2. CONTRACTOR SHALL REMOVE "BIKE ROUTE" (D11–1) SIGNAGE ALONG GRAND STREET.

KEYNOTES:

① INSTALL FIRE HYDRANT BLUE MARKER
② INSTALL CALTRANS "TYPE IV" ARROW
③ INSTALL CALTRANS "TYPE VII" ARROW
④ INSTALL CALTRANS PAVEMENT MARKING "STOP"
⑤ INSTALL CALTRANS BIKE LANE SYMBOL WITH PERSON
⑥ INSTALL CALTRANS BIKE LANE ARROW
⑦ INSTALL PARKING "T"; SEE DETAIL 4/D4
⑧ INSTALL CALTRANS ISA MARKING

65% SUBMITTAL
PRELIMINARY
FOR REVIEW
NOT FOR CONSTRUCTION
DATE: 11/05/2021

811
Know what's below.
Call before you dig.

NCE
501 Canal Blvd., Suite I
Richmond, Ca. 94804
(510) 215-3620 * Fax (510) 215-2898

REGISTERED PROFESSIONAL ENGINEER
RYAN MCCLAIN
No. 67002
Exp. 9/30/20
CIVIL
STATE OF CALIFORNIA
DRAFT

JOHN RYAN SHAFER
NO. C 62349
EXP. 09/30/21
CIVIL
DRAFT

GRAND STREET OBAG 2 REHABILITATION

OWNER

950 W MALL SQUARE
ALAMEDA, CA. 94501

NO.	DATE	DESCRIPTION

PROJECT NO: 773.10.55
DESIGNED BY: SD
DRAWN BY: AP, SD
CHECKED BY: FH DATE: 11/02/2021
DATE: 11/05/2021

SHEET TITLE

STRIPING GRAND STREET "G" 25+50 TO "G" 33+50

DRAWING
C8

SHEET 11 OF 19

File: P:\Active Projects\Alameda –773\773.10.55 – Grand Street OBAG 2 Rehabilitation\CAD\Sheets\09 C6 – Striping Grand Street.dwg | Layout: C8 | Printed Nov 07, 2021 @ 8:23pm | ID.SD.22.0s (LMS Tech)

STOP
STOP
Dayton Ave
STOP
Palmera Ct
sl
sl
sl
sl
sl
sl

STOP
STOP
STOP
Dayton Ave
STOP
Clinton Ave
STOP
STOP
San Jose Ave
STOP

N
20
0
20
40
SCALE IN FEET
1" = 20'-0"
STOP
San Jose Ave
STOP
STOP
San Antonio Ave
STOP
Encinal Ave